



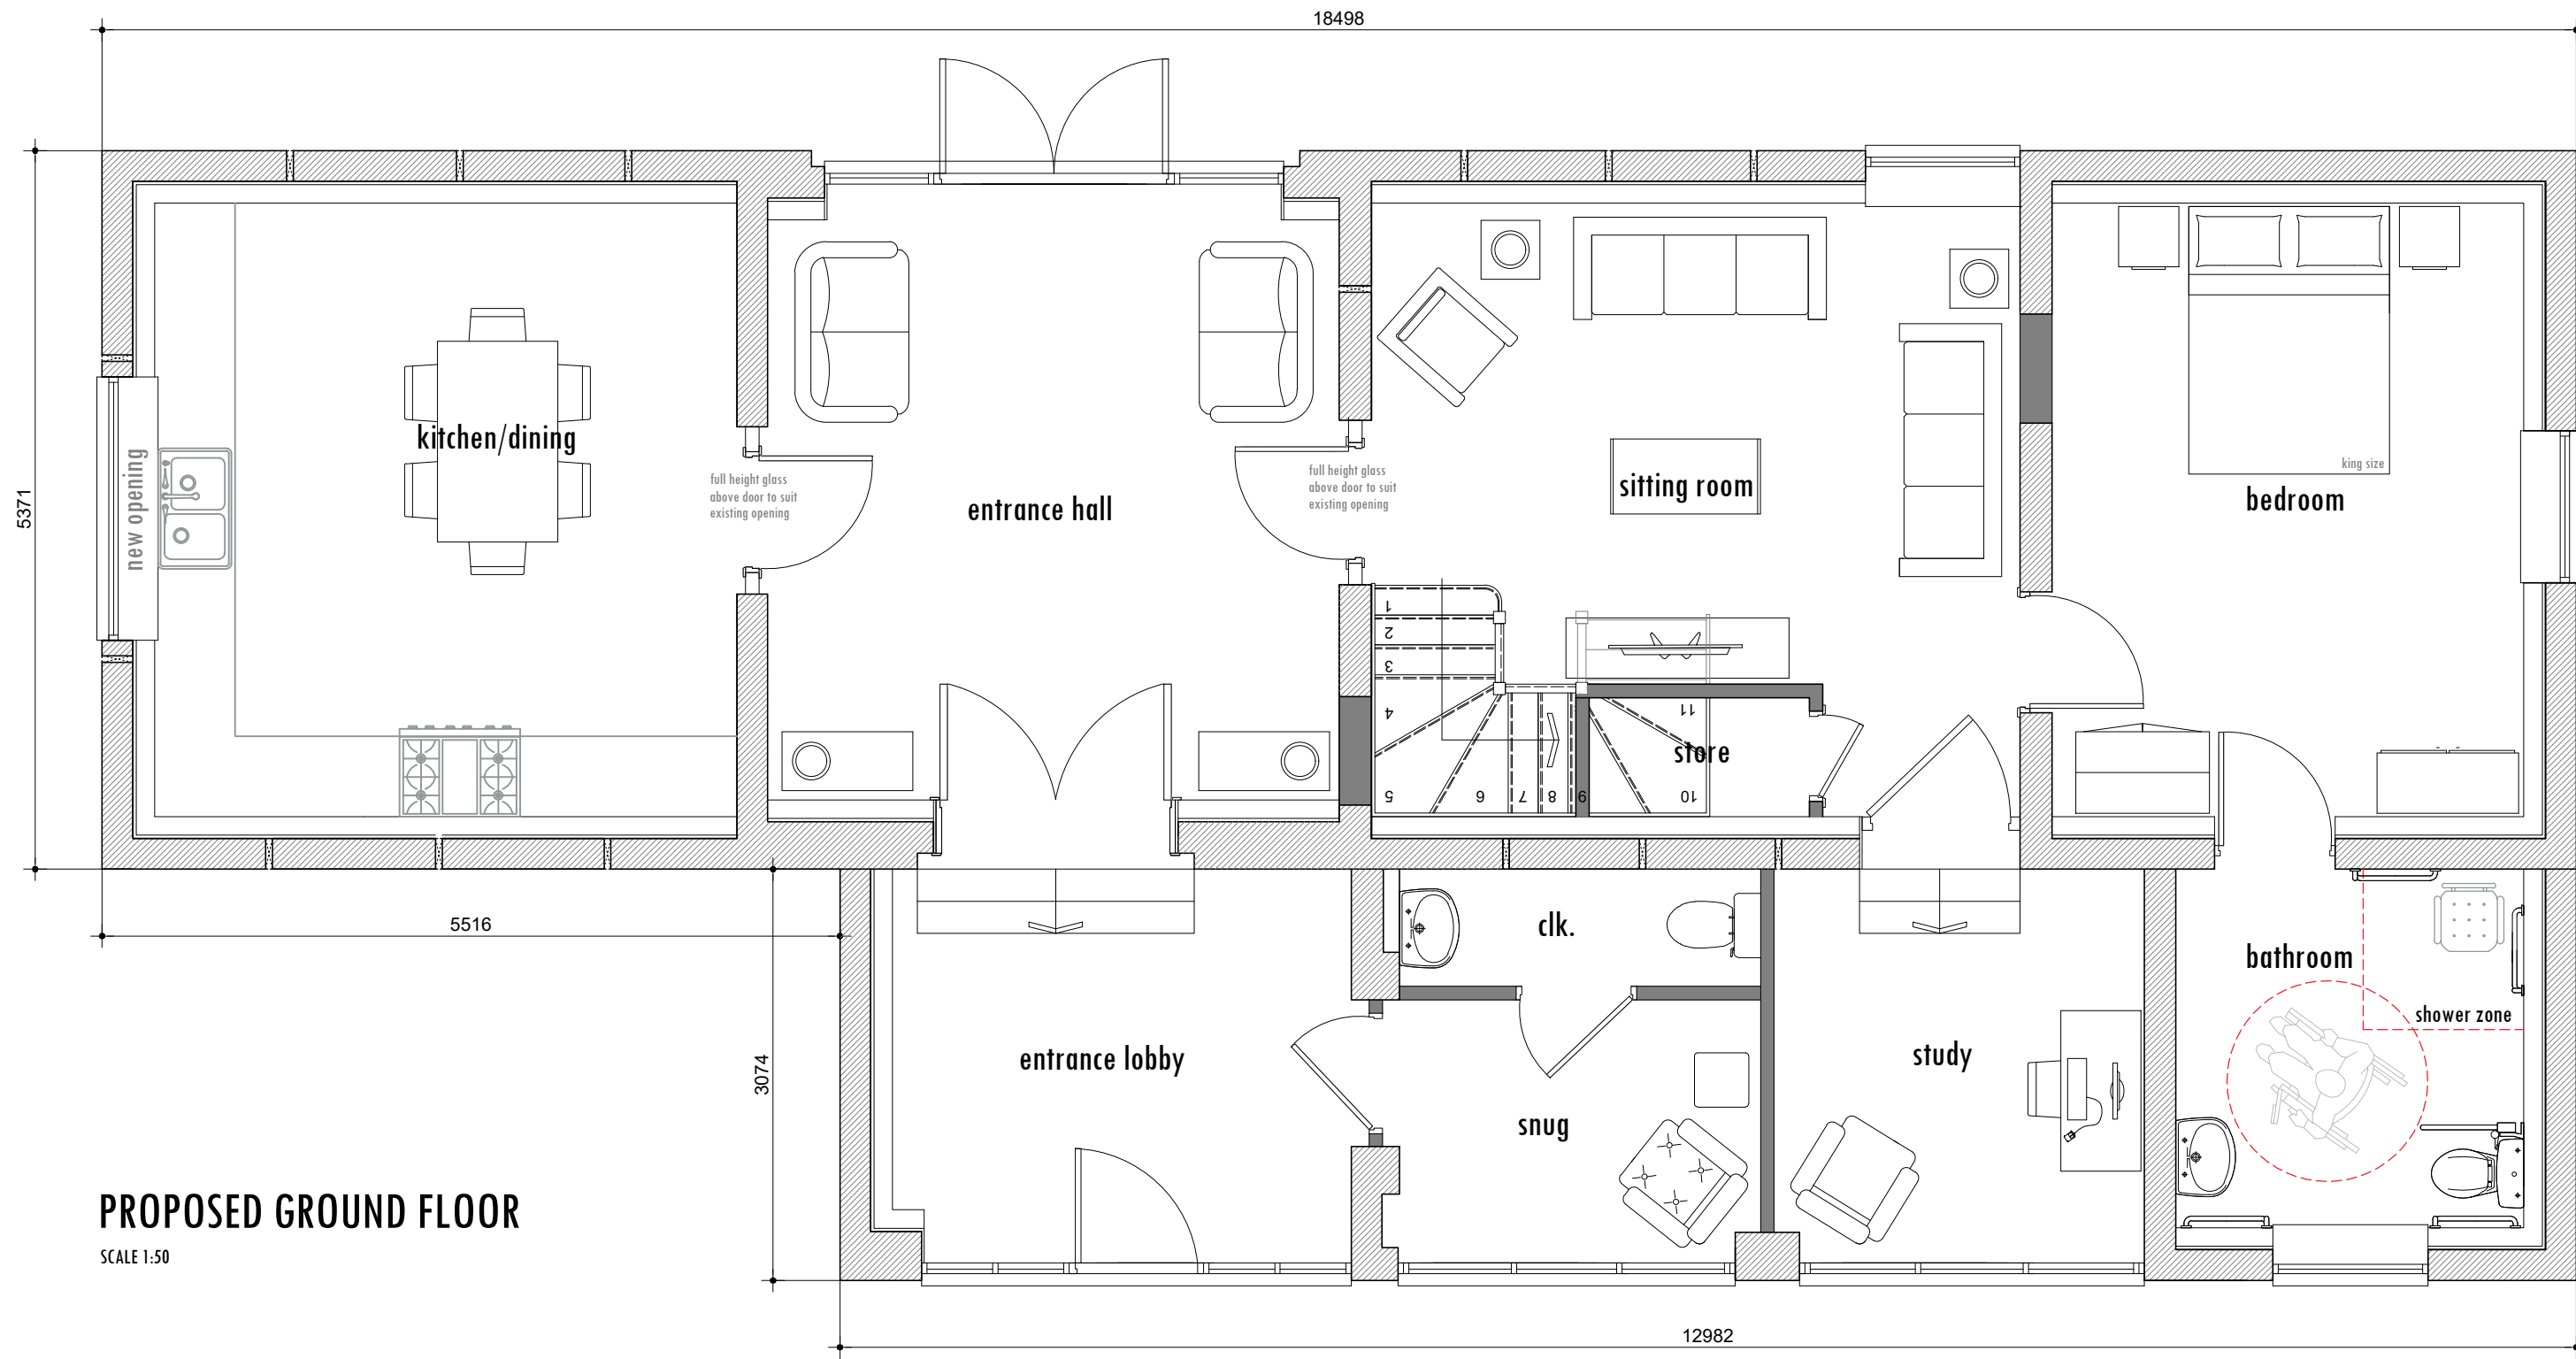


PROPOSED GROUND FLOOR
SCALE 1:50

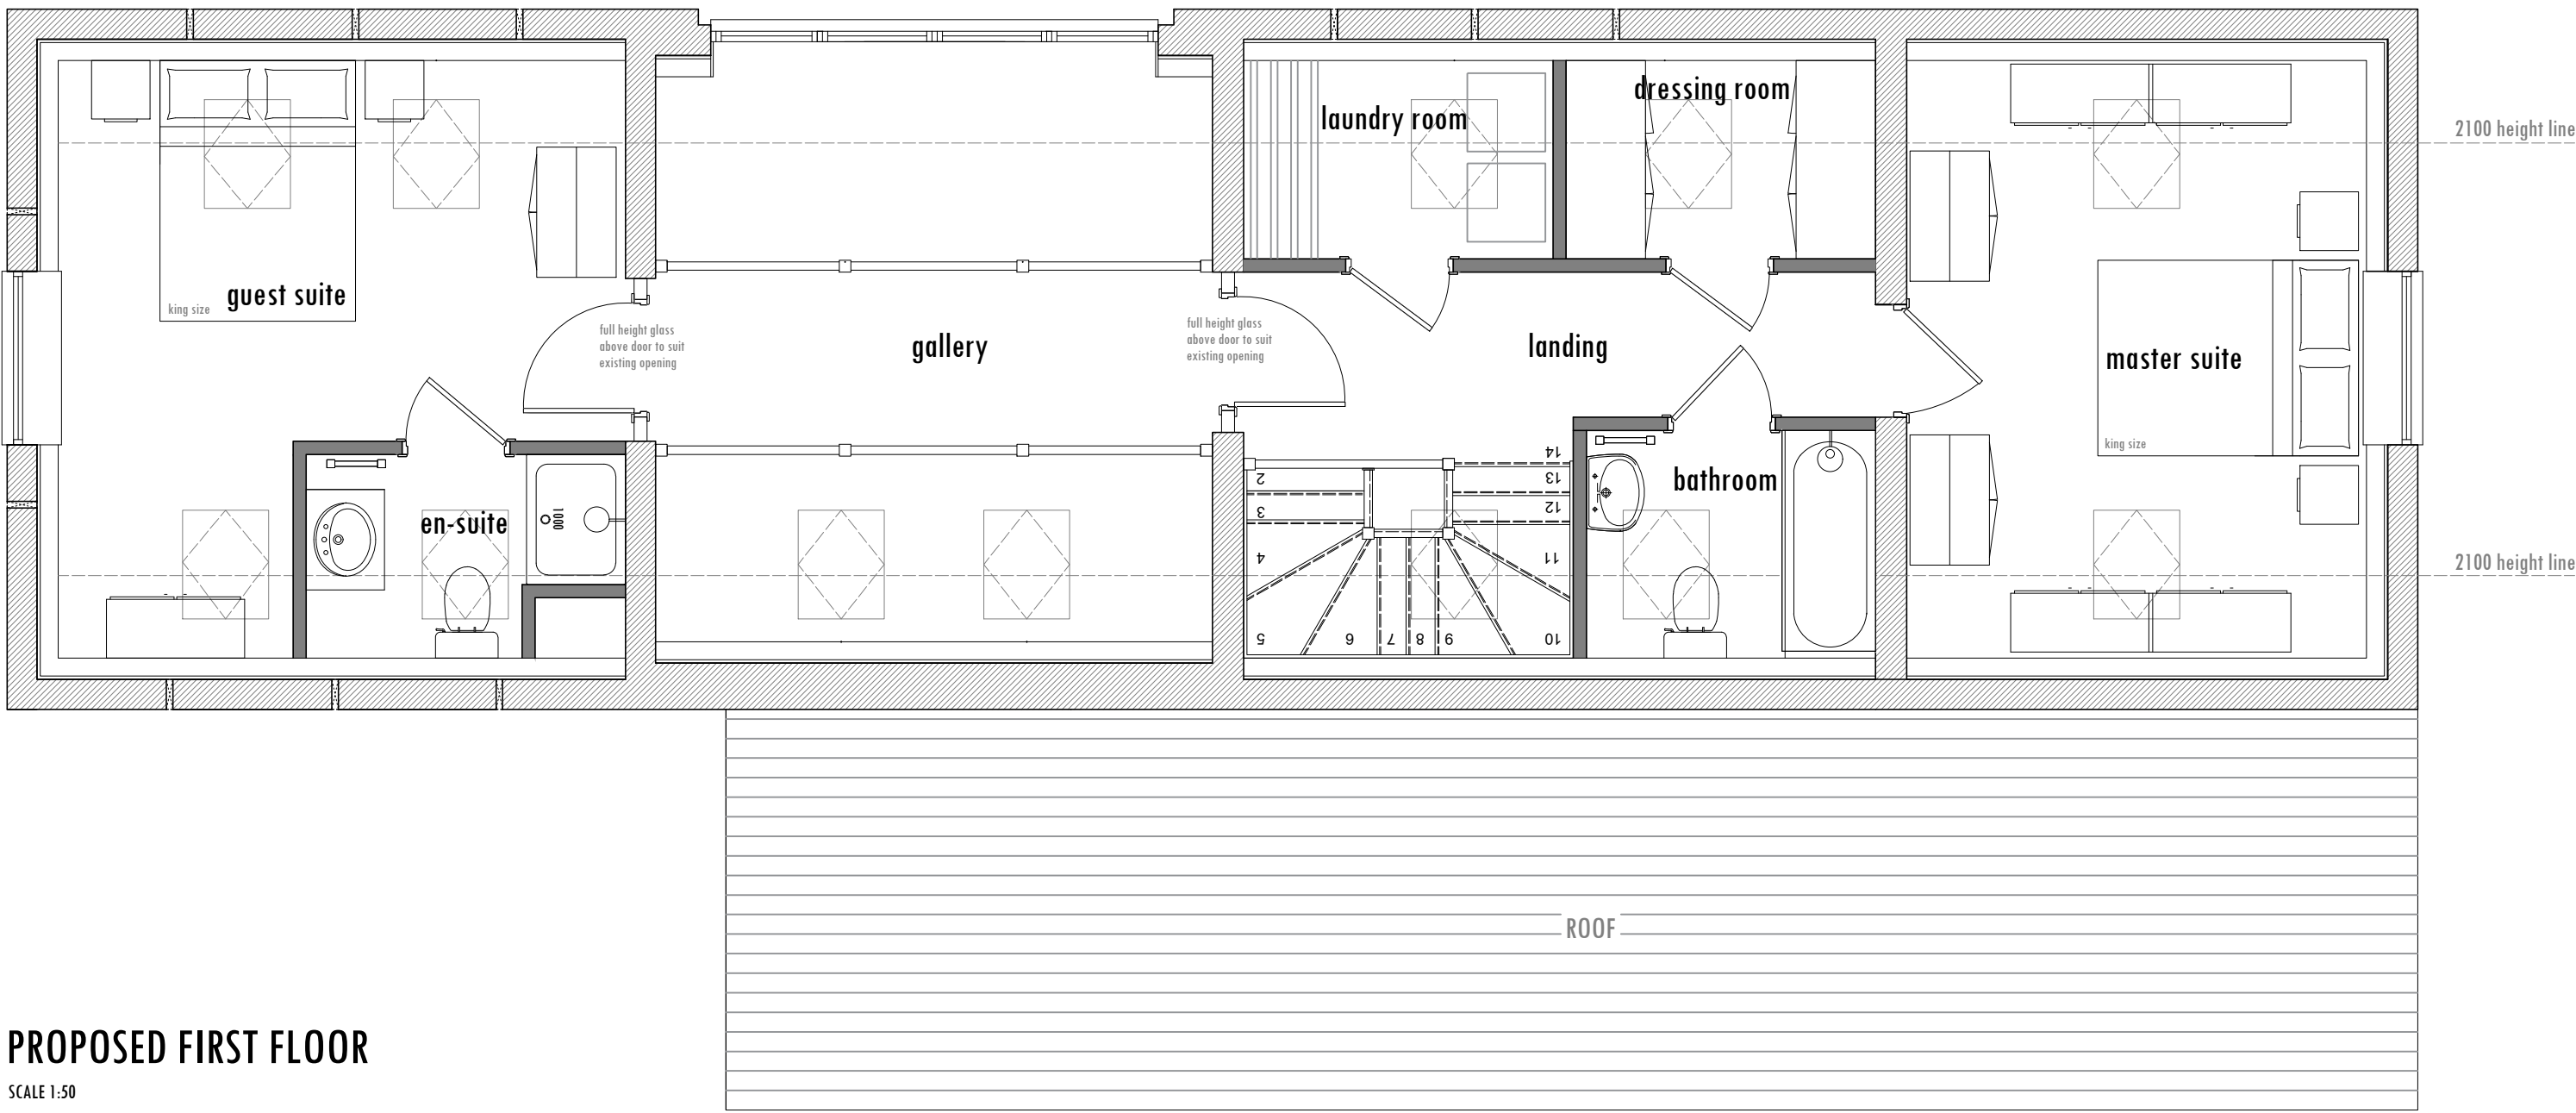

PROPOSED FIRST FLOOR
SCALE 1:50




PROPOSED FRONT ELEVATION
SCALE 1:100

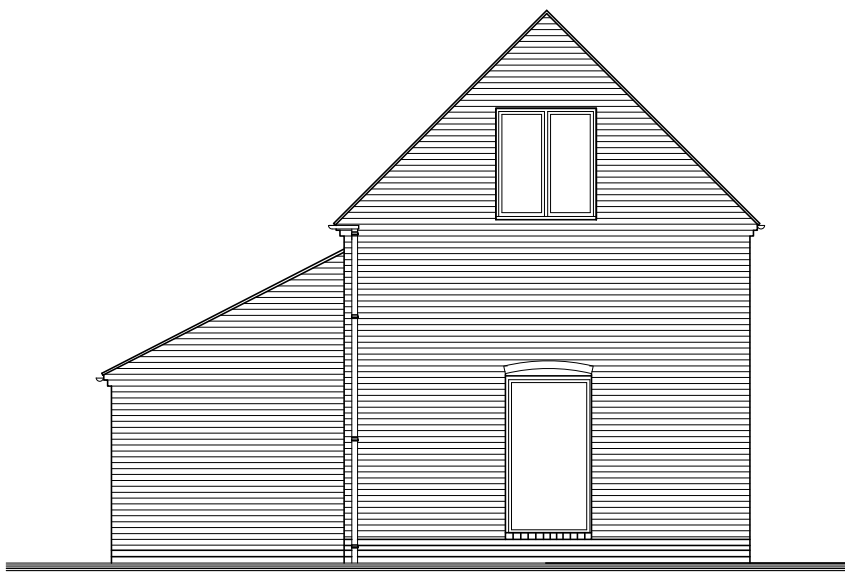


PROPOSED SIDE ELEVATION
SCALE 1:100



PROPOSED REAR ELEVATION
SCALE 1:100

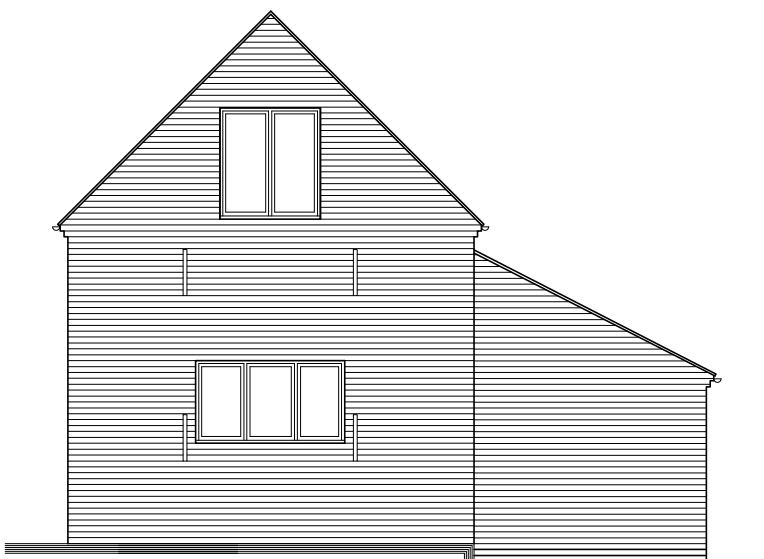

PROPOSED SIDE ELEVATION
SCALE 1:100

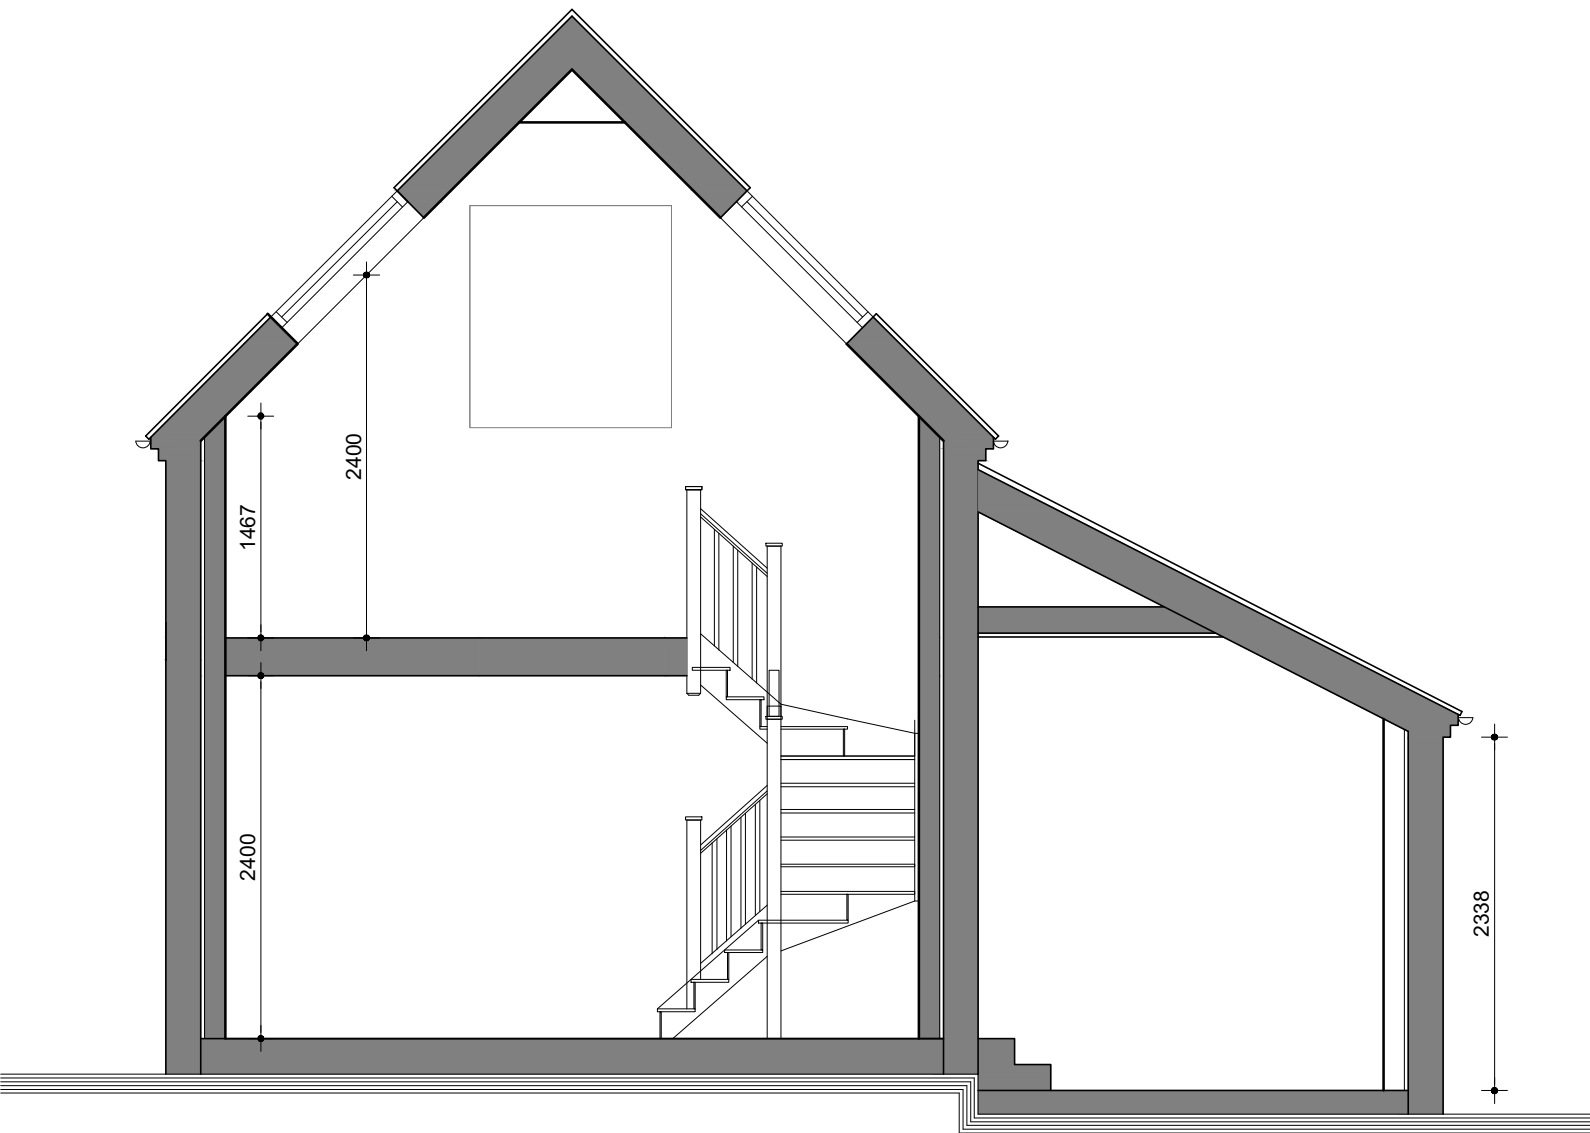

PROPOSED SECTION
SCALE 1:50

Elegance
Architecture & Design

1 - +44 7907159459

e- info@elegancearchitecture.co.uk

www.elegancearchitecture.co.uk

Company Reg. No. 10169163

This drawing and the building works depicted are the copyright of Elegance Architecture and Design Ltd. and may not be reproduced except by written permission. This drawing must be read and checked against any specialist drawings and information provided. Do not scale from this drawing when using this for construction purposes. Use figured dimensions only. © Elegance Architecture and Design Ltd. 2018

Client:
Mr & Mrs Hughes

Project:
The Barn, Sheepy Road, Twycross,
Atherstone, CV9 3PG

Drawing name:
Proposed Elevations & Floor Plans

Date of first issue:
April 2022

Scale / Paper size:
1:100 / A1

Drawing number:
22003-03