


Revision	Date
----------	------

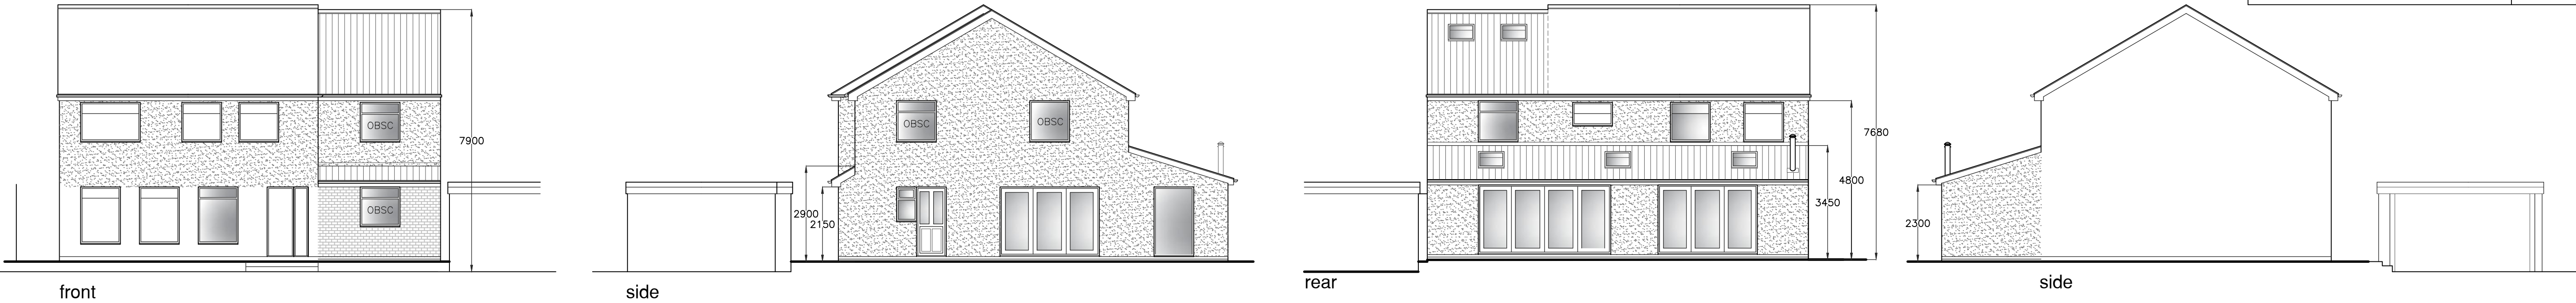

front
ELEVATIONS AS PROPOSED 1:100

side


rear

side


MATERIALS SPECIFICATION
EXTENSION WALLS - FACING BRICKWORK AND PAINTED RENDER
EXISTING WALLS - FACING BRICKWORK AND PAINTED RENDER
WINDOWS/DOORS - WHITE UPVC TO MATCH
ROOF - TILES TO MATCH




SITE LOCATION PLAN 1:1250

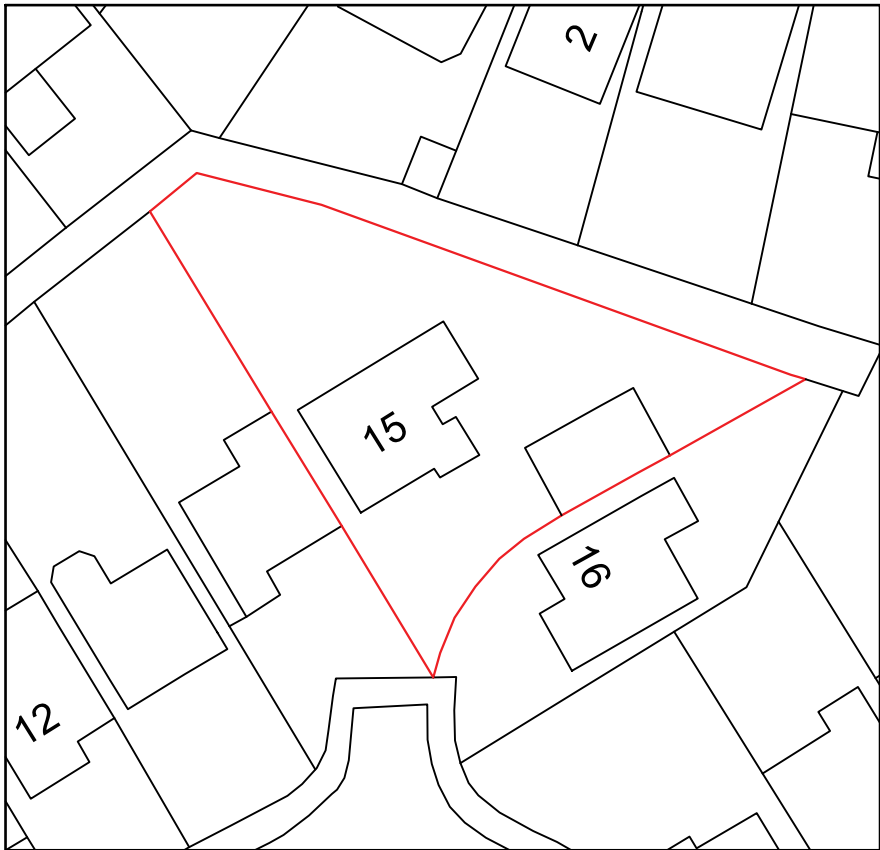


SITE PLAN AS EXISTING 1:500

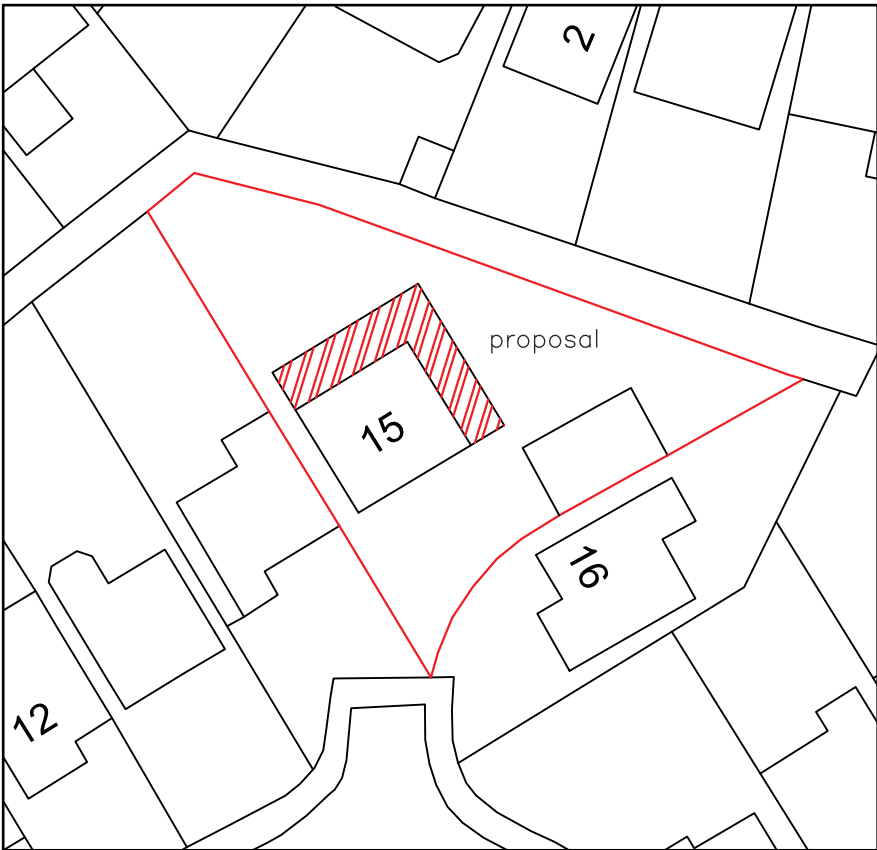

SITE PLAN AS PROPOSED 1:500

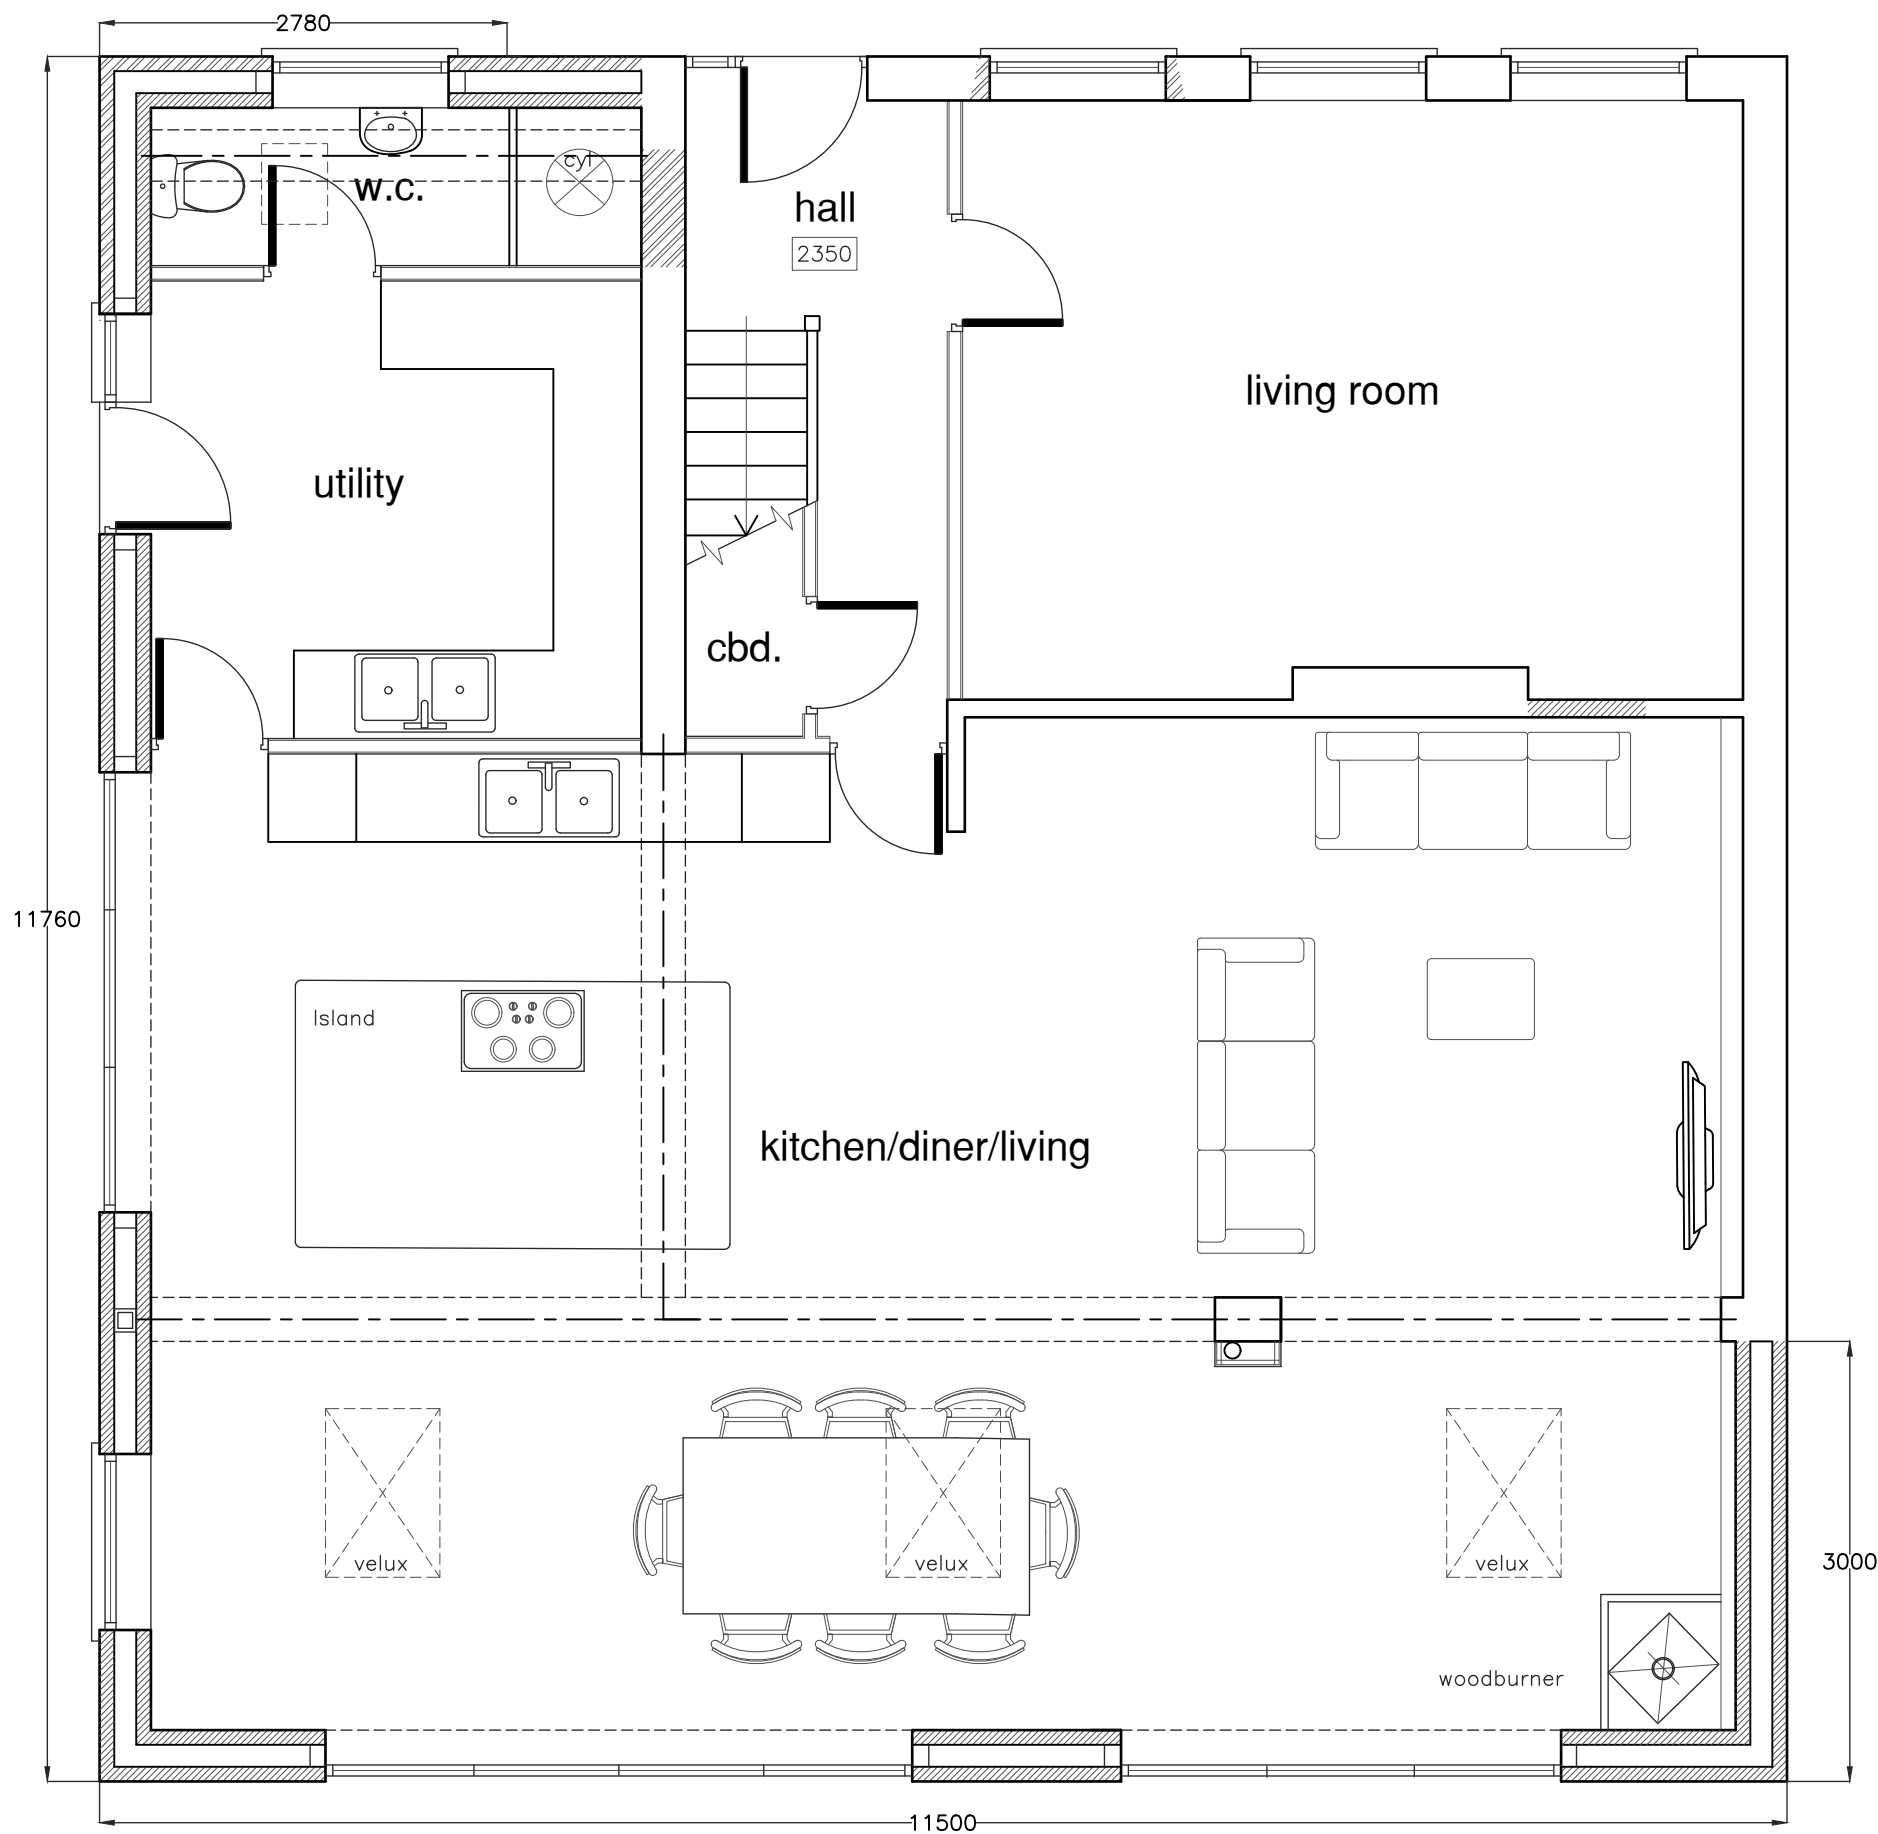

GROUND FLOOR AS PROPOSED

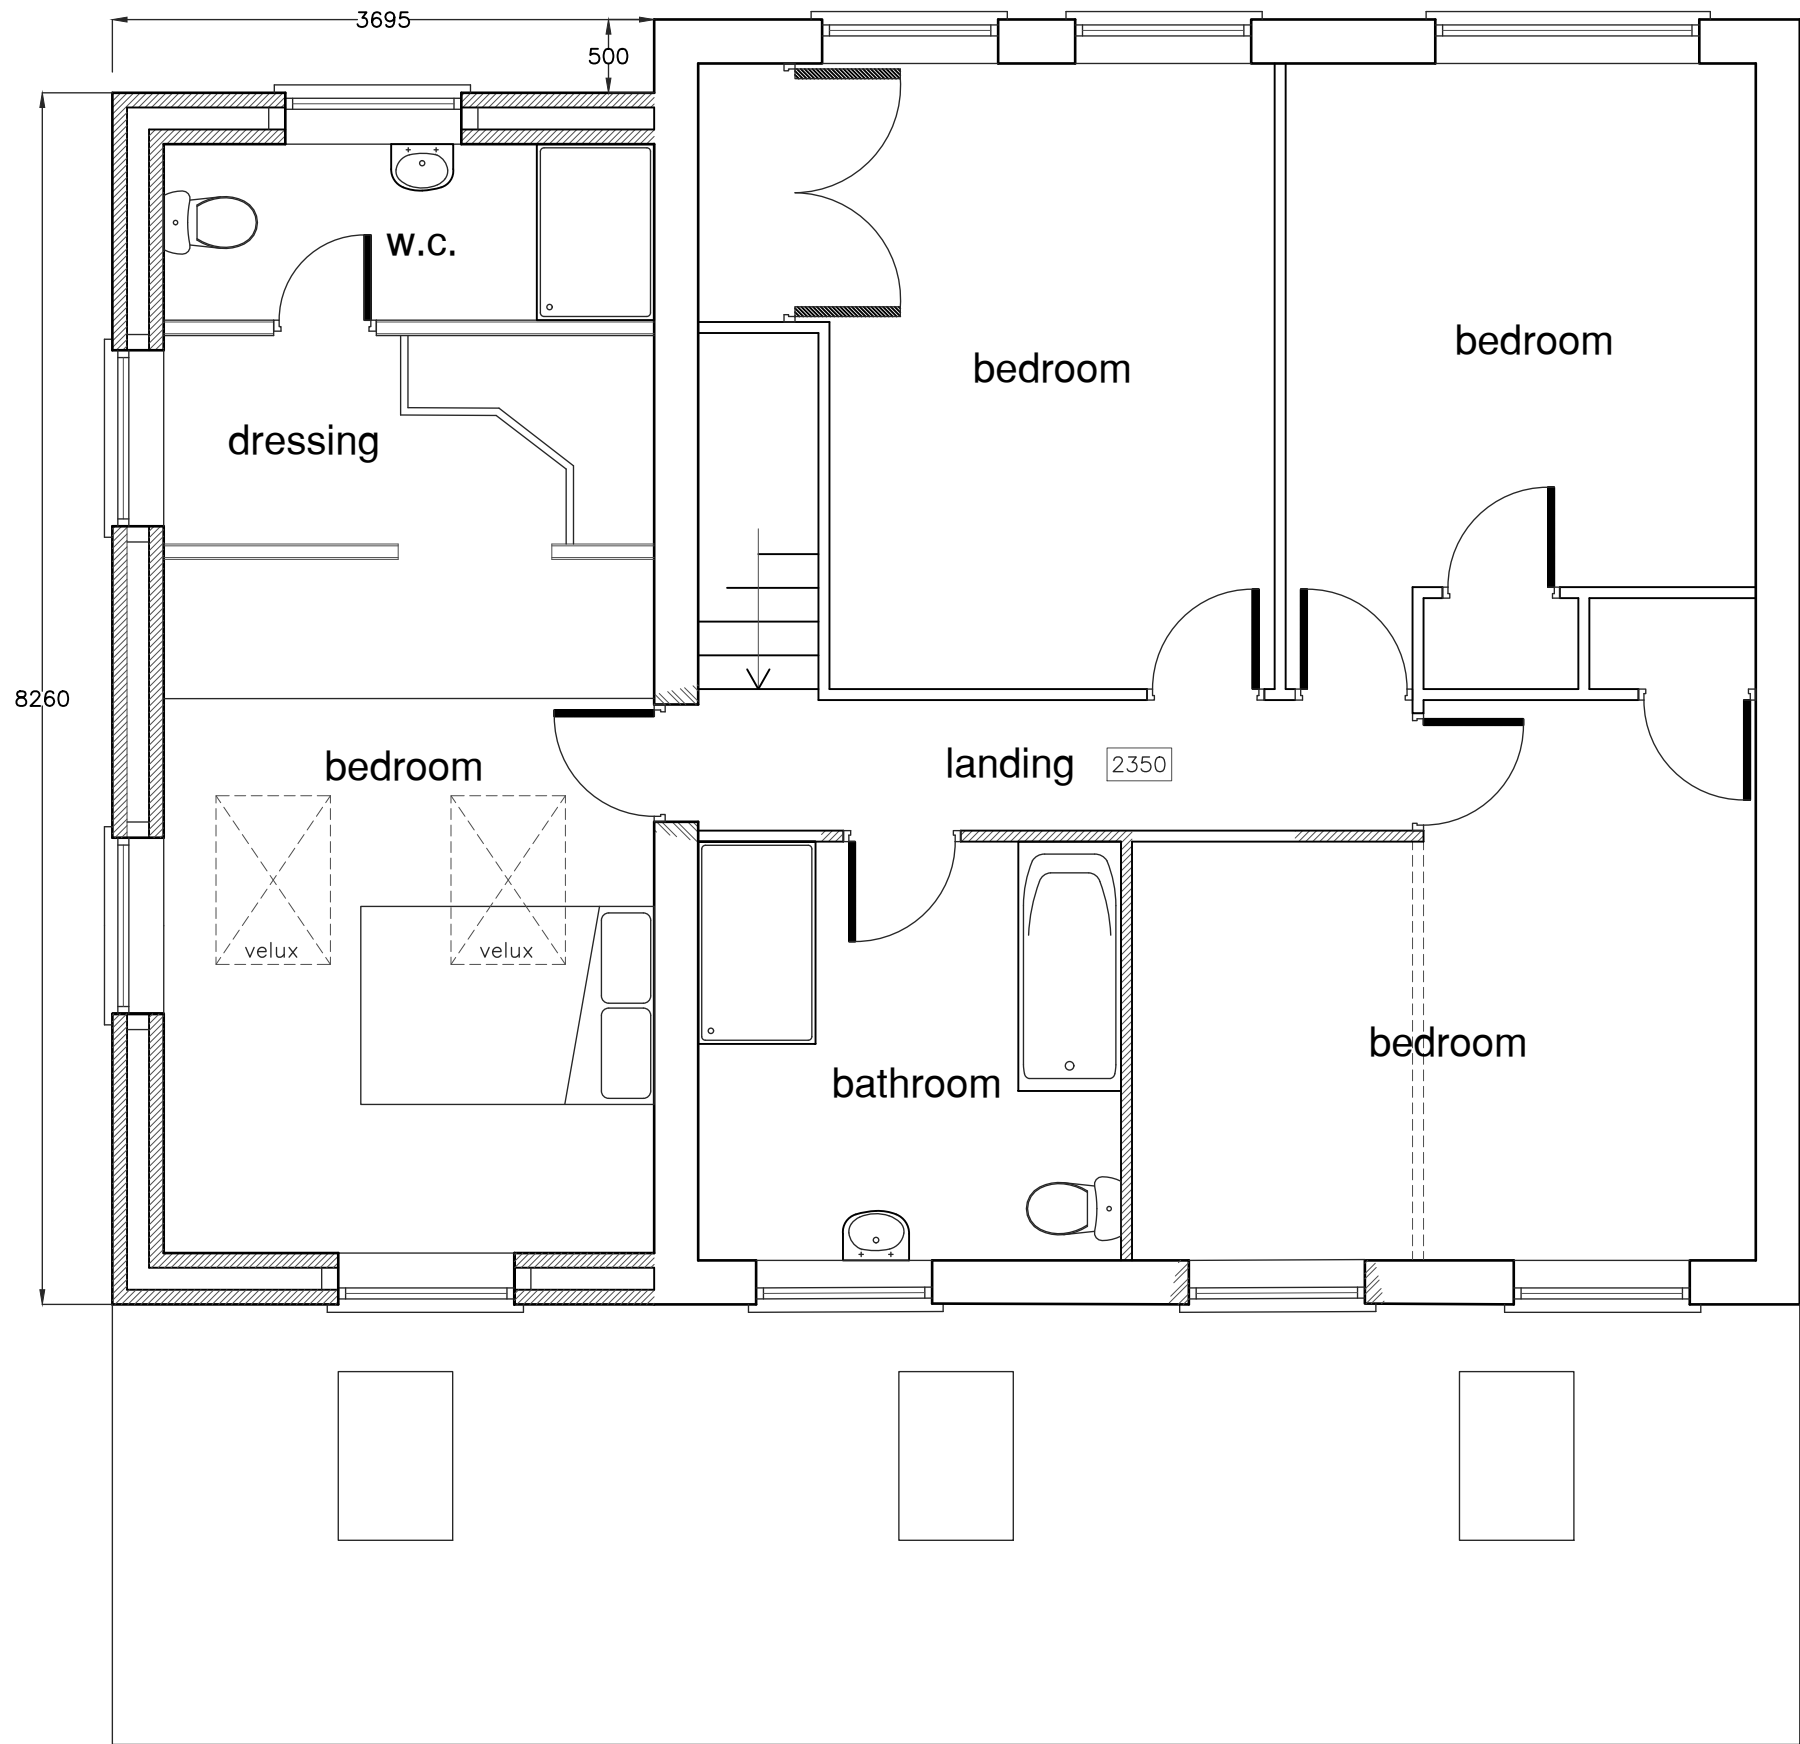

FIRST FLOOR AS PROPOSED

JAN 2025 - Rev D - front windows amended.

JAN 2025 - Rev C - removed porch, added 1st flr set back, reduced render, obscured side windows as per planning officer's request.

A.J.S
ARCHITECTURAL SERVICES

Please reply to:
156A Fosse Road North
Leicester
LE3 5ES

Mobile: 07974 263607
Email: andyaskyeds@aol.com

Project
PROPOSED EXTENSIONS
AT:
15 GRACE ROAD
DESFORD
LEICESTER.

Sheet Title
PLANS AND ELEVATIONS
AS PROPOSED

Scale
1:50, 1:100

Ref
2024/9499/02C

Date
OCTOBER 2024

Drawn
AJS

ALL DIMENSIONS TO BE CHECKED ON SITE. DO NOT SCALE OFF DRAWING EXCEPT FOR PLANNING PURPOSES. THIS DRAWING IS THE COPYRIGHT OF THE ARCHITECT AND NOT TO BE REPRODUCED WITHOUT THEIR PERMISSION. ORDNANCE SURVEY MAP INFORMATION REPRODUCED WITH THE PERMISSION OF HMRO CROWN COPYRIGHT RESERVED.