


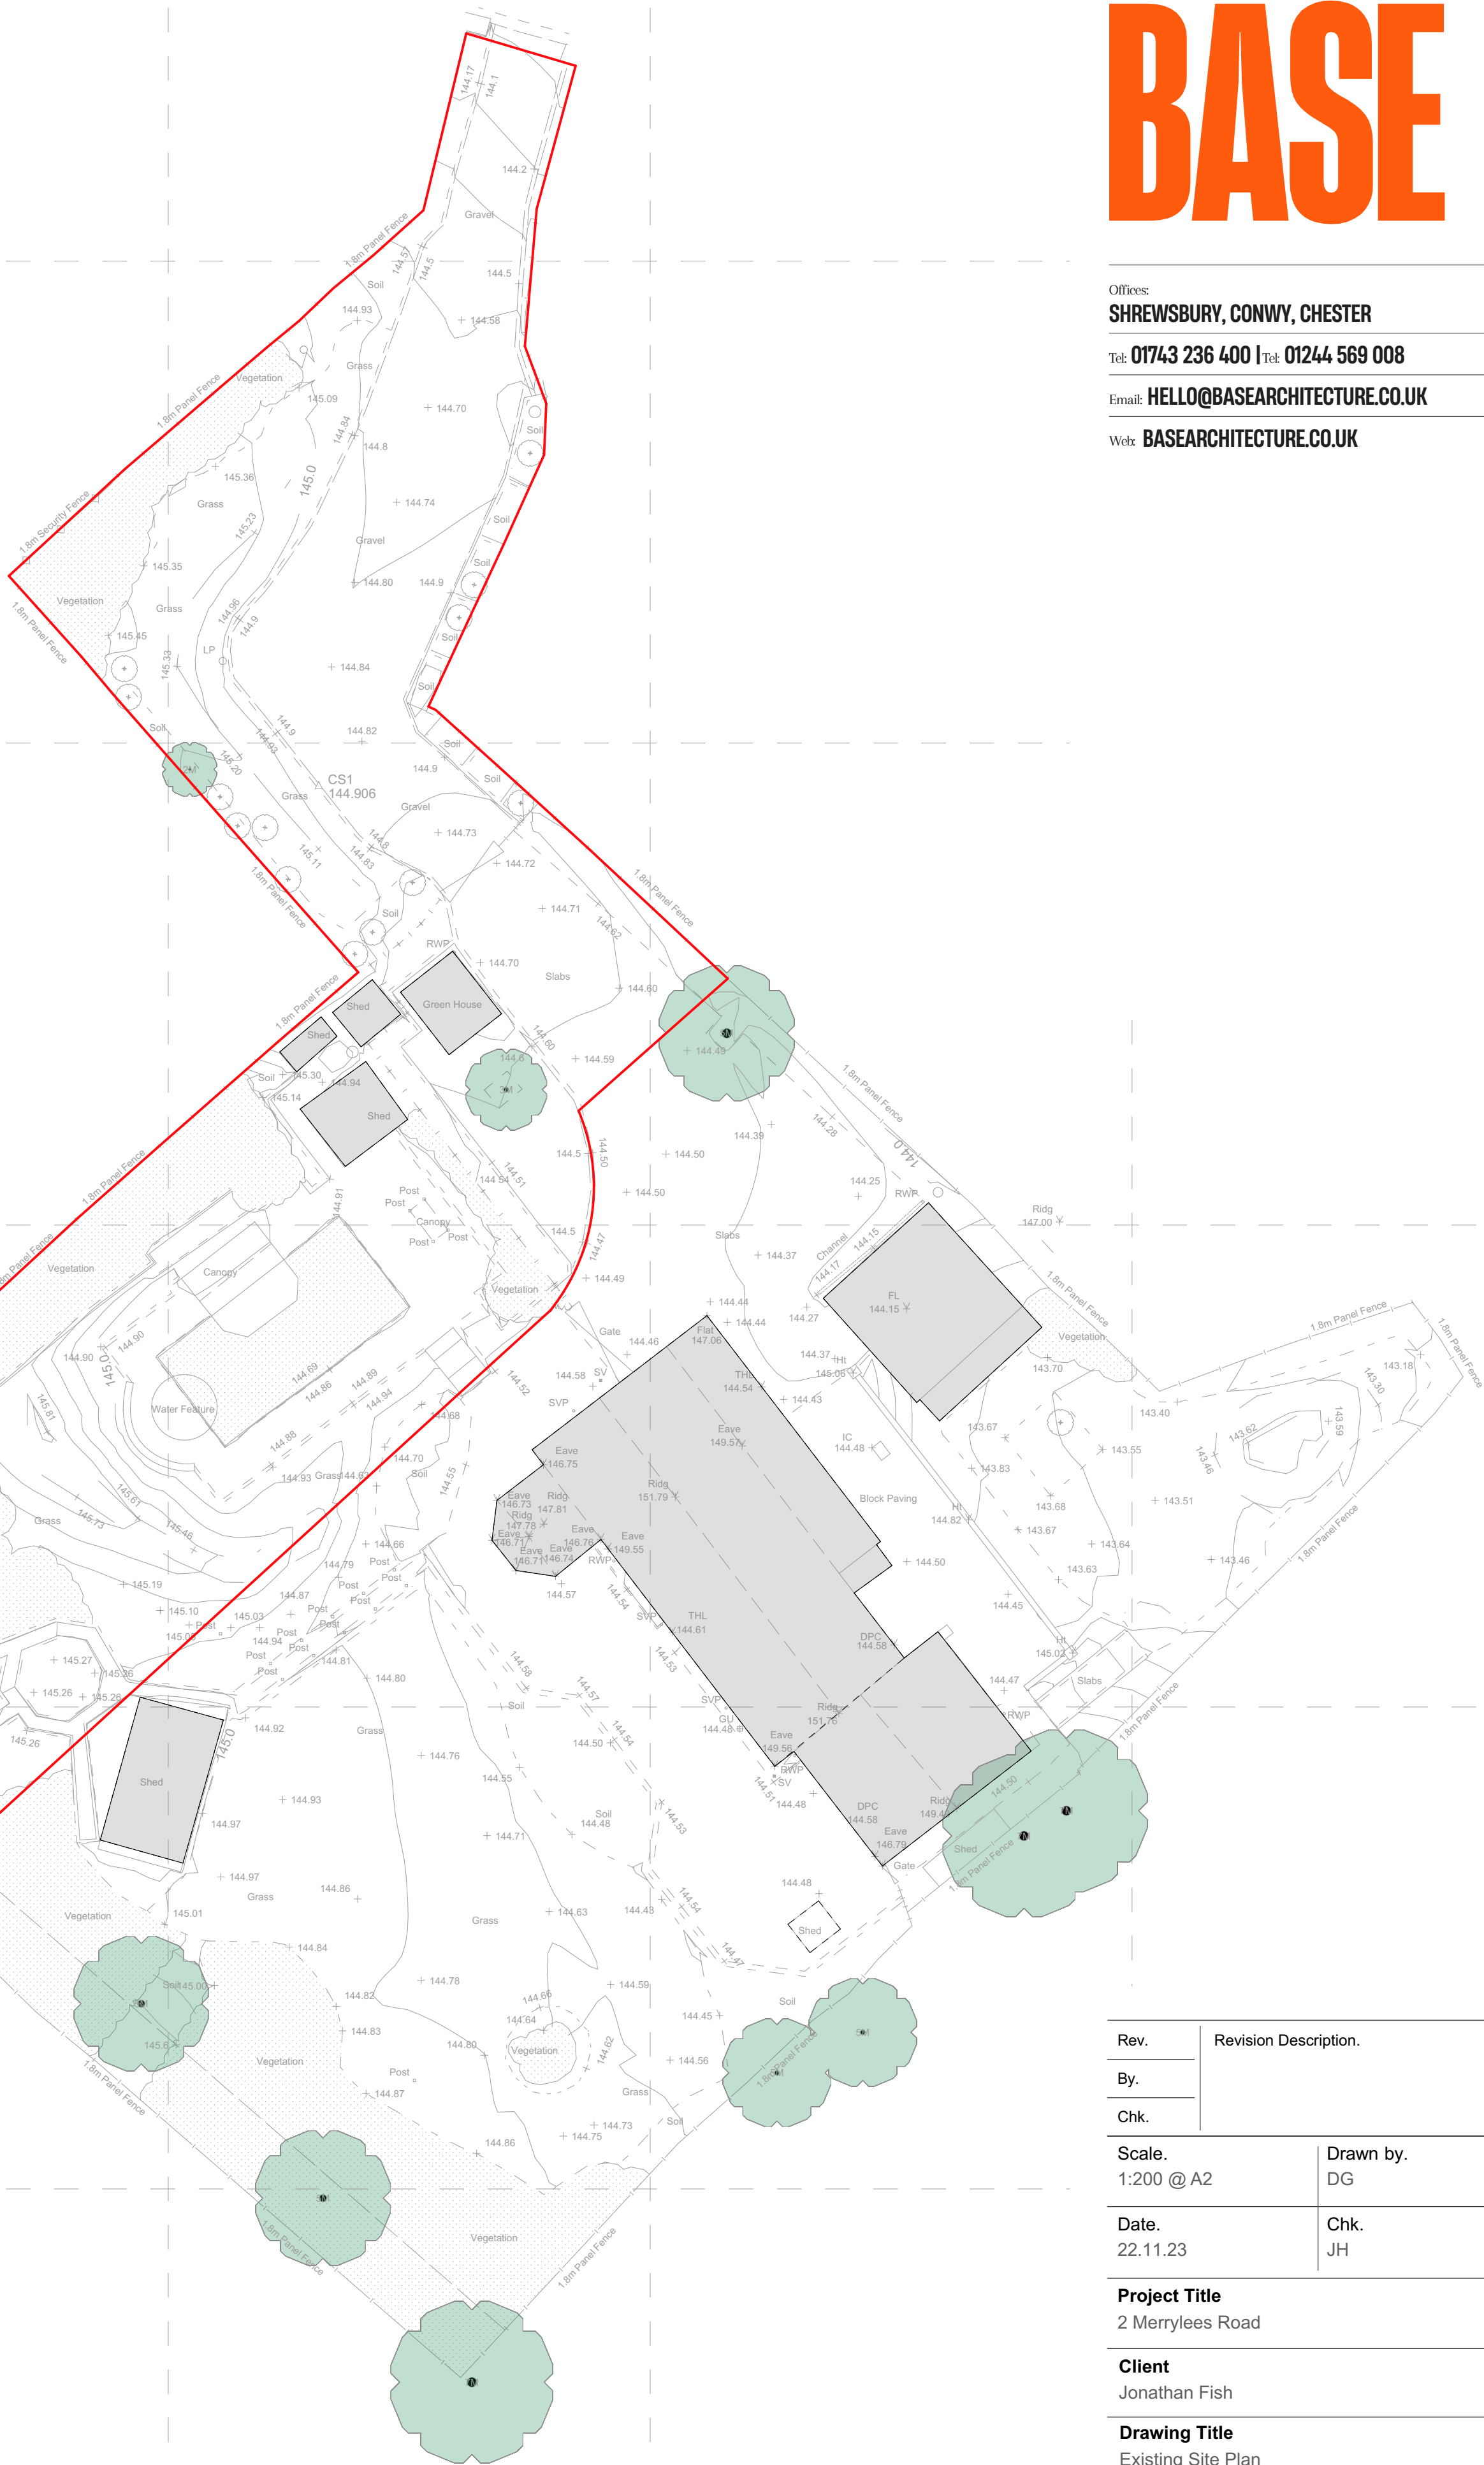

SCALE BAR 1:200

A horizontal scale bar with a black and white alternating pattern. It is labeled 'SCALE BAR 1:200' at the top left. Below the bar, there are numerical markings from 0 to 10 at regular intervals. The bar itself is divided into segments corresponding to these numbers.

Rev.	Revision Description.	
By.		
Chk.		
Scale. 1:200 @ A2		Drawn by. DG
Date. 22.11.23		Chk. JH
Project Title 2 Merrylees Road		
Client Jonathan Fish		
Drawing Title Existing Site Plan		
Project No. CA4032	Drawing No. PL-002	Rev.

RIBA  