


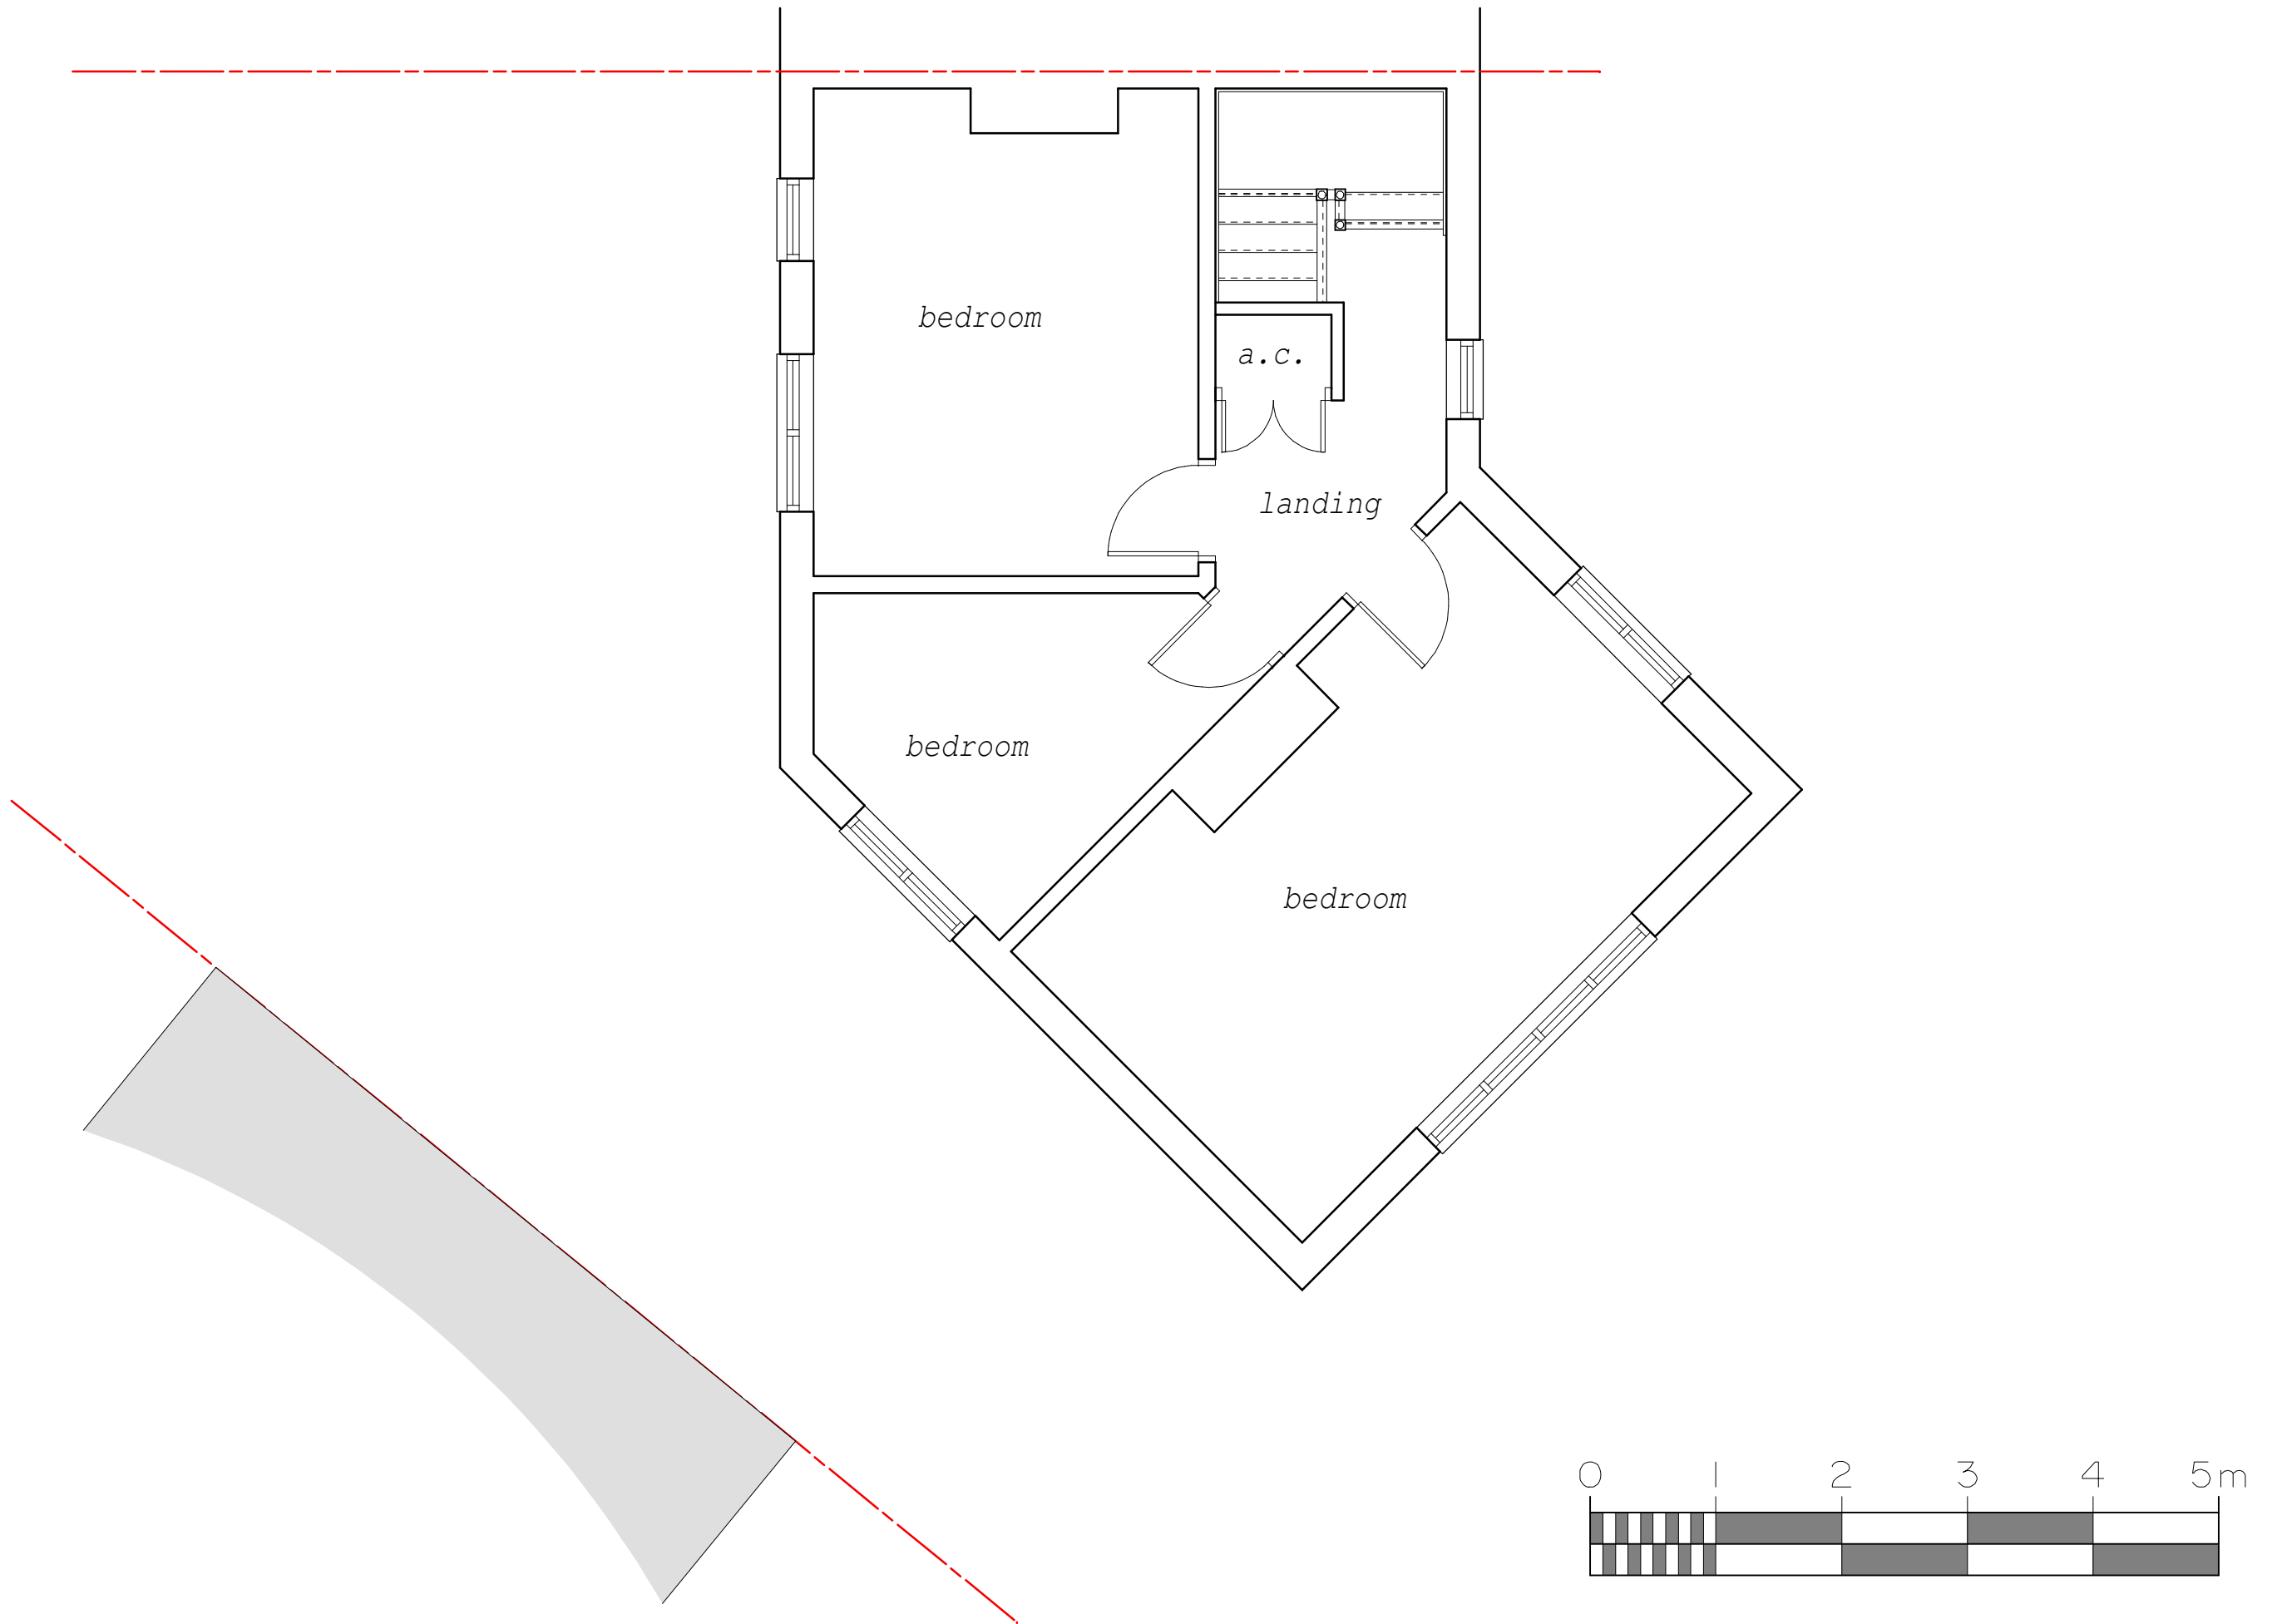

Philip Baumber Architectural Services
50, Radmore Road, HINCKLEY, Leics. LE10 0RQ
tel. 07913 560141; e.mail. baumberp1955@gmail.com

Project:
Proposed Extensions & Alterations
at 26 Featherstone Drive, Burbage,
LE10 2PN for Mr. & Mrs. Downs

Drg. Title:
Existing First Floor Plan

Date: November 2025	Scale: 1:50 @ A3
Job No.: 1665	Drg. No. Rev. 02