
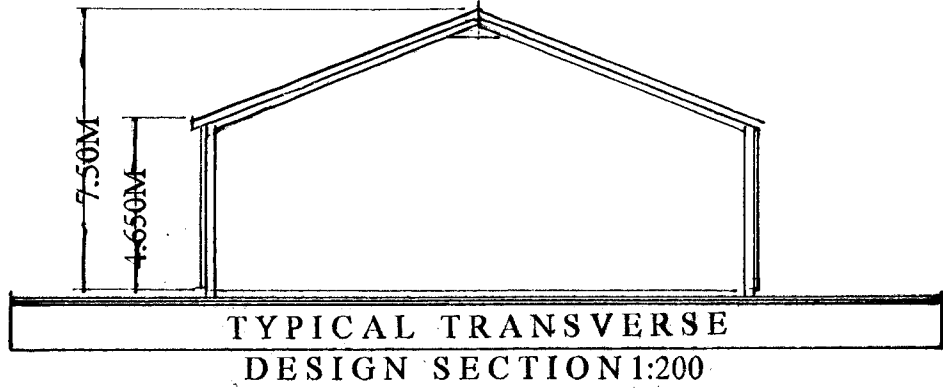
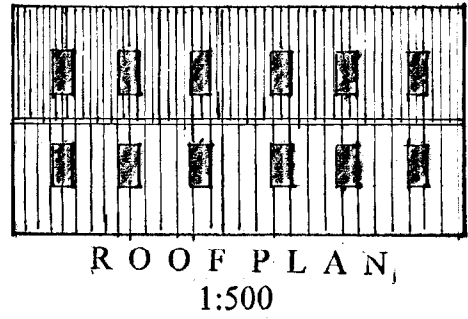
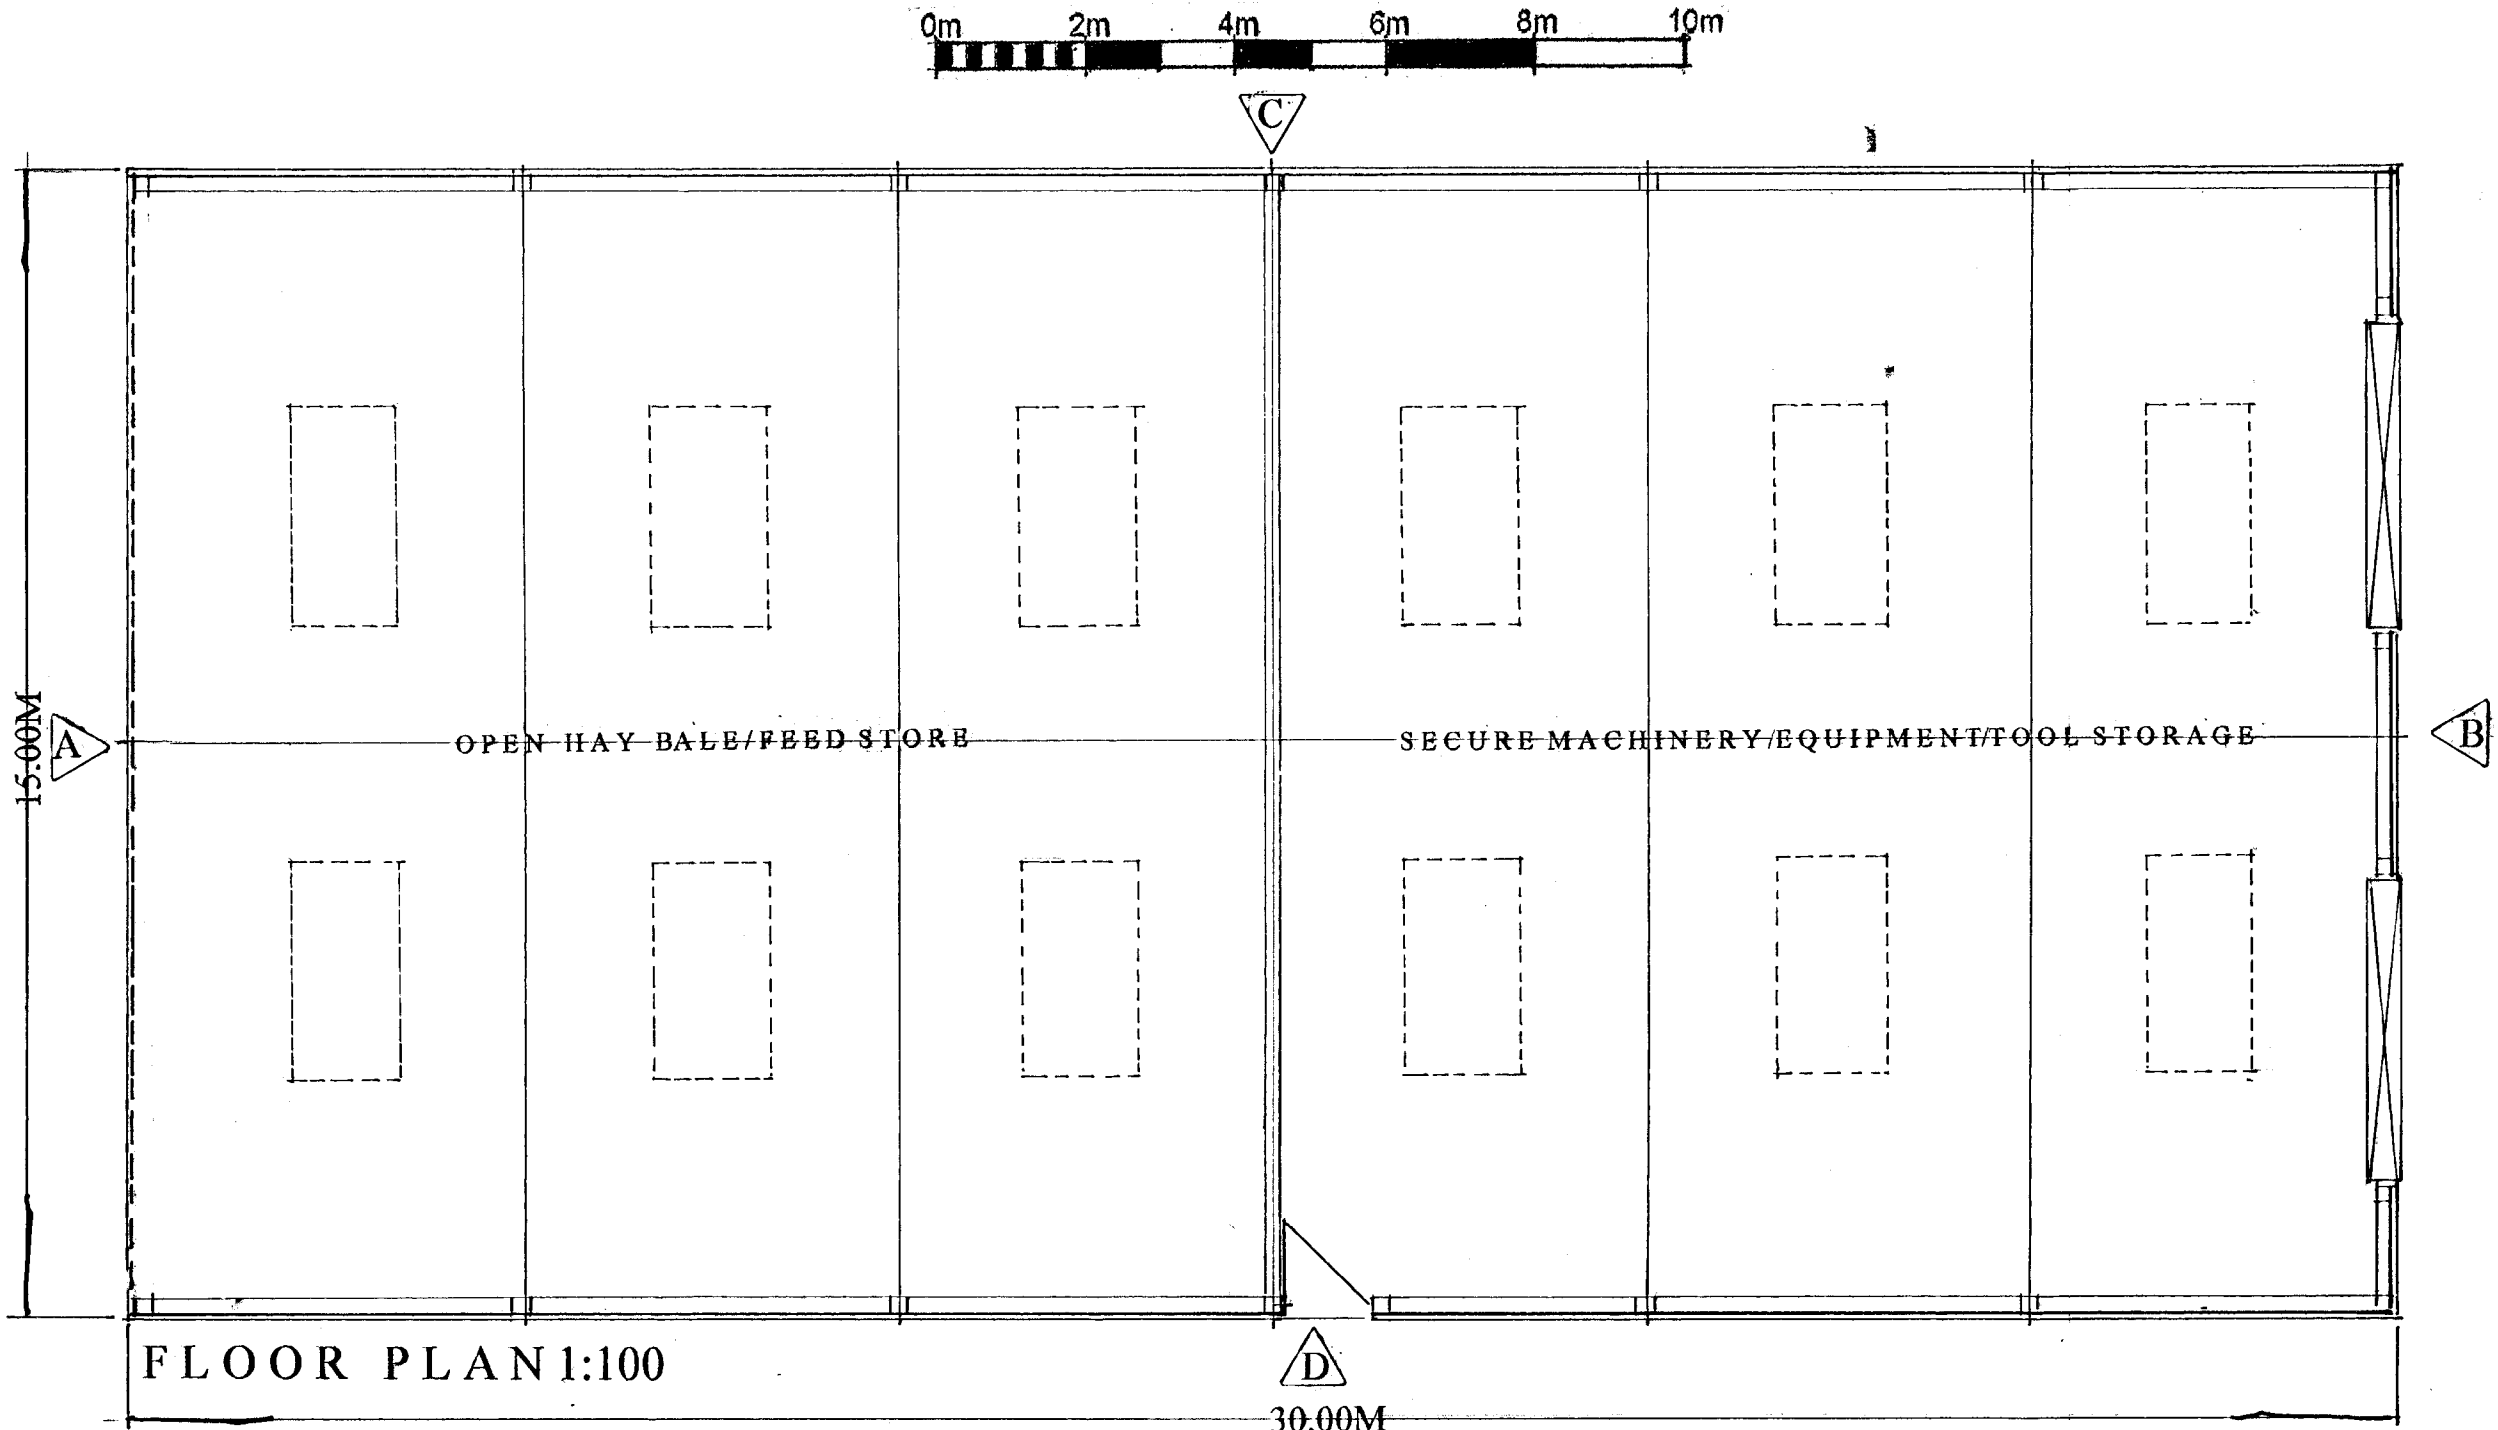
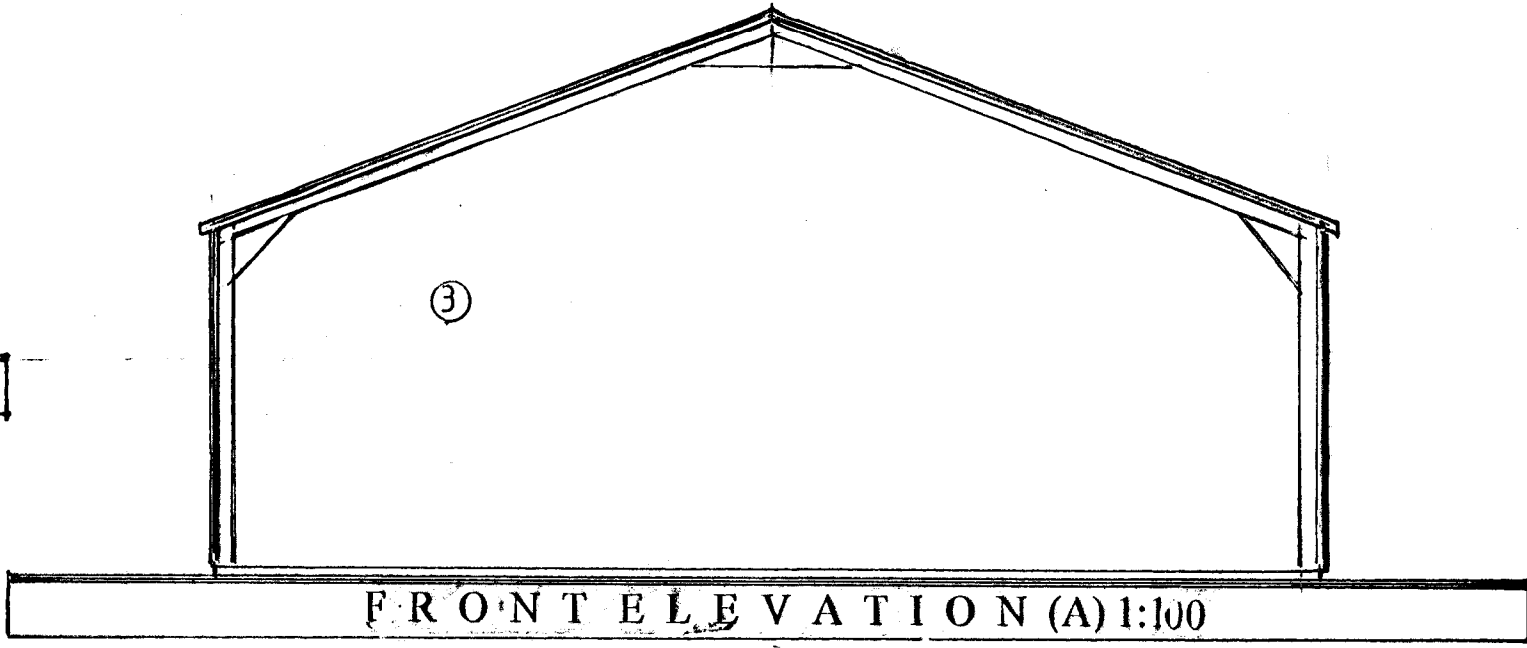
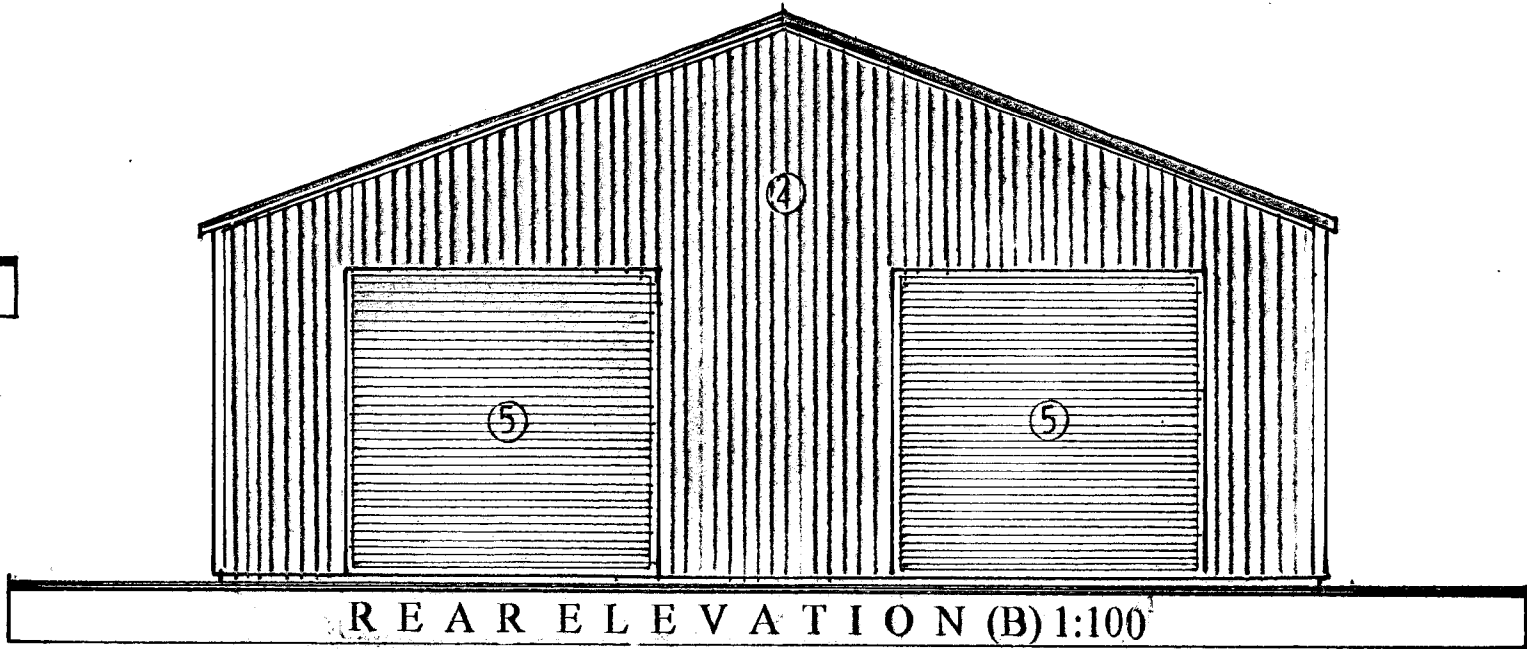
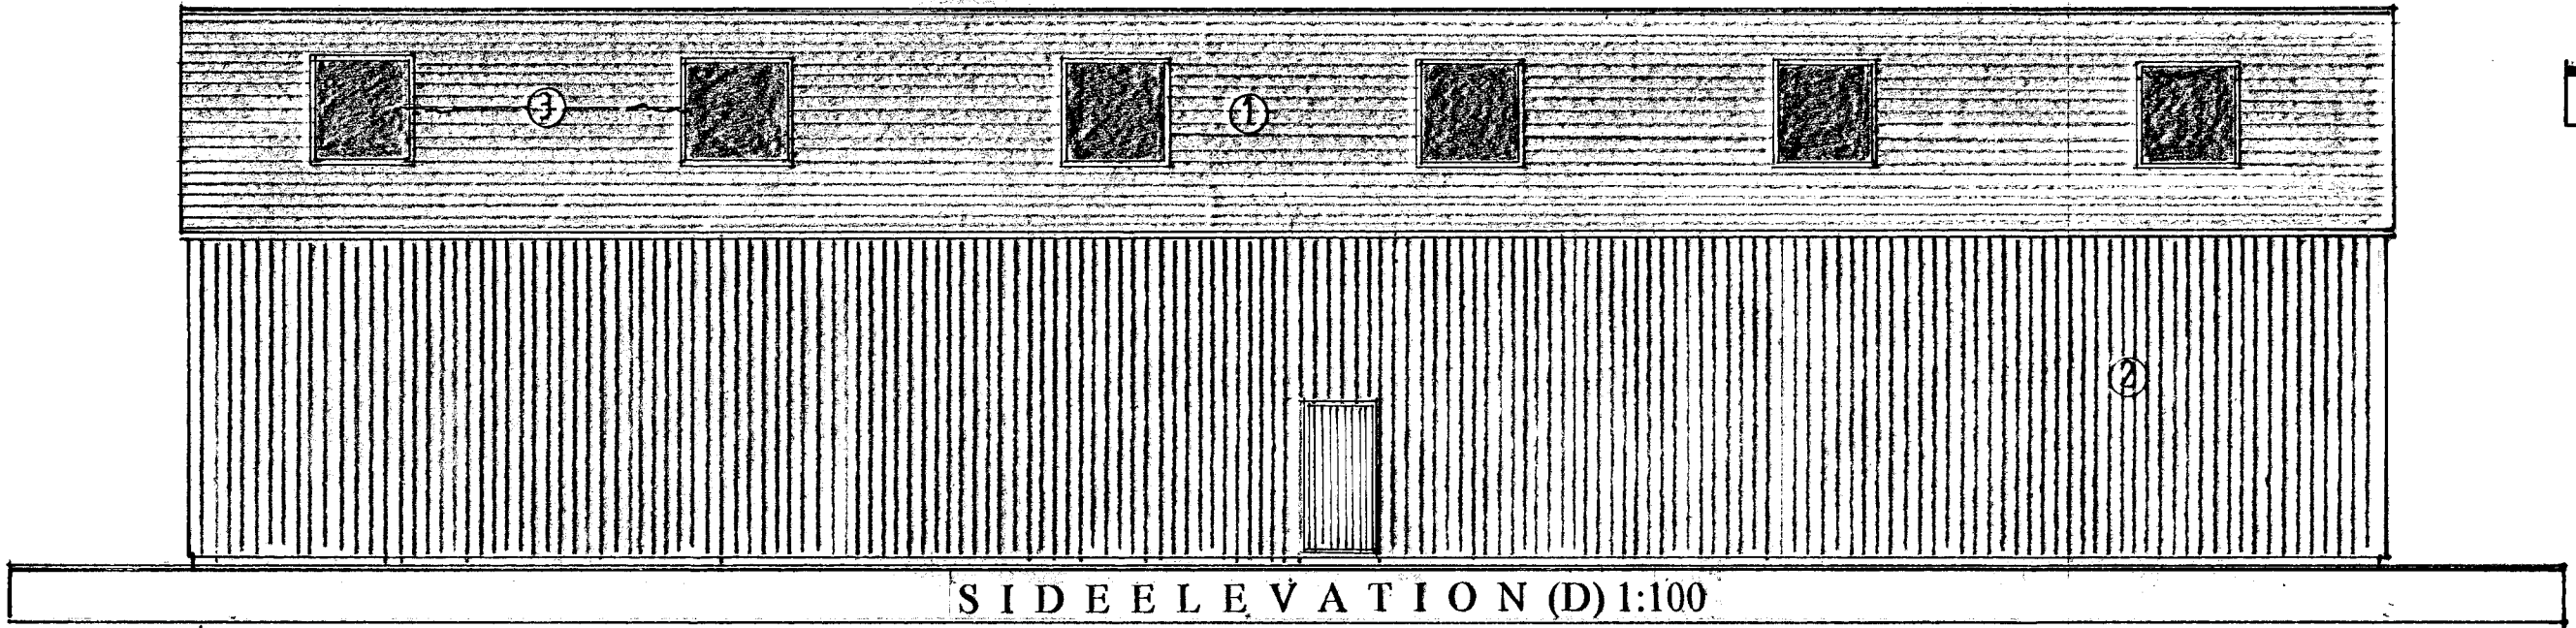


NOTE: PLEASE TAKE STATED DIMENSIONS IN PREFERENCE
OVER SCALED DIMENSIONS AS DISCREPANCIES MAY OCCUR
VIA THE ELECTRONIC SCANNING & PRINTING PROCEDURE:

MATERIAL SCHEDULE:

- 1: GREEN PVC PLASTISOL METAL BOX
PROFIED ROOFING SHEETS:
- 2: GREEN PVC PLASTISOL METAL BOX
PROFIED WALL CLADDING SHEETS:
- 3: STEEL PORTAL FRAME:
- 4: GRP ROOFLIGHTS:
- 5: METAL ROLLER SHUTTER DOORS:

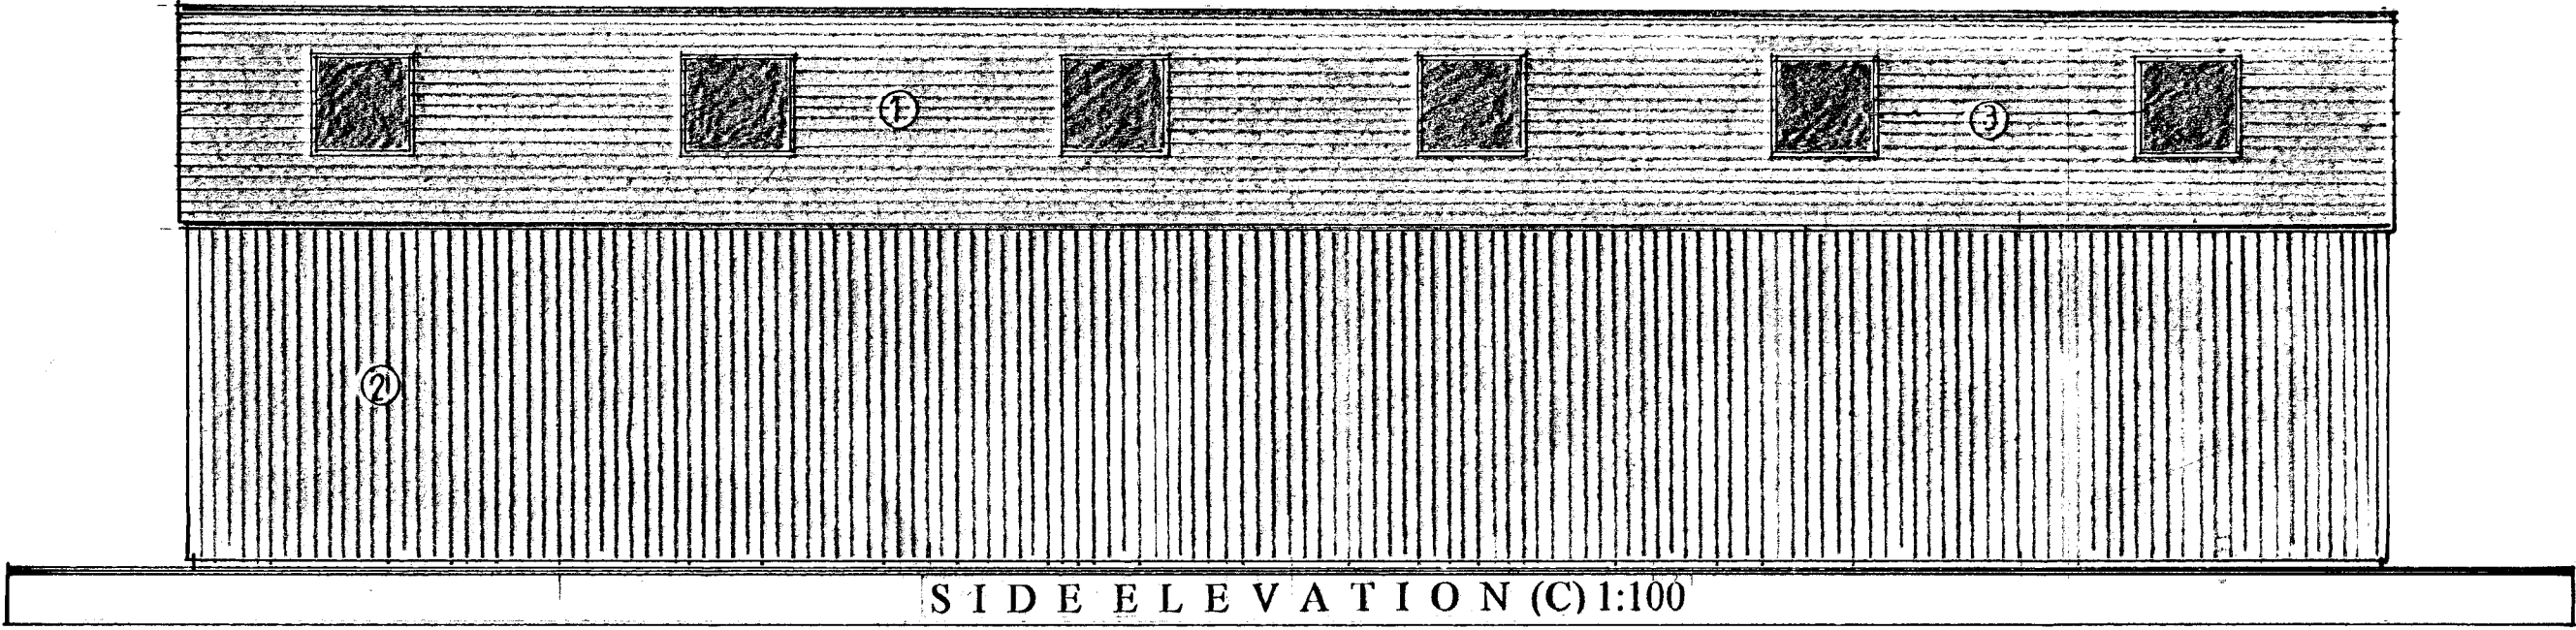

FLOOR PLAN & ELEVATIONS
SCALE: 1:100/1:200/1:500
DATE: AUGUST 2025

CLIENT:
Mr.F.Brogan.

PROJECT:
Proposed Agricultural Outbuilding,
Glebe Farm,
Orton Lane,
Orton-on-the-Hill,
Leicestershire.

DRAWING TITLE:
Proposed Elevations & Floor Plan.
Design Section & Roof Plan.

SCALE: 1:100/1:200/1:500 @A2
DATE: August 2025
DRWG.No: HMD/PD/0605/02.
© Copyright HMD/2025

