

ALL DRAWINGS PREPARED BY ANDREW
LARGE SURVEYORS LTD ARE TO BE
UTILISED FOR PLANNING PURPOSES
ONLY


NOTES:

MATERIALS:


- Walls: Vertical timber boarding stained a natural colour
- Roof: Sedum roof (green roof)
- Windows and Doors: Grey UPVC

Gross External Area: 124.8m²
Gross Internal Area: 106.0m²

Number of Bedrooms: 2

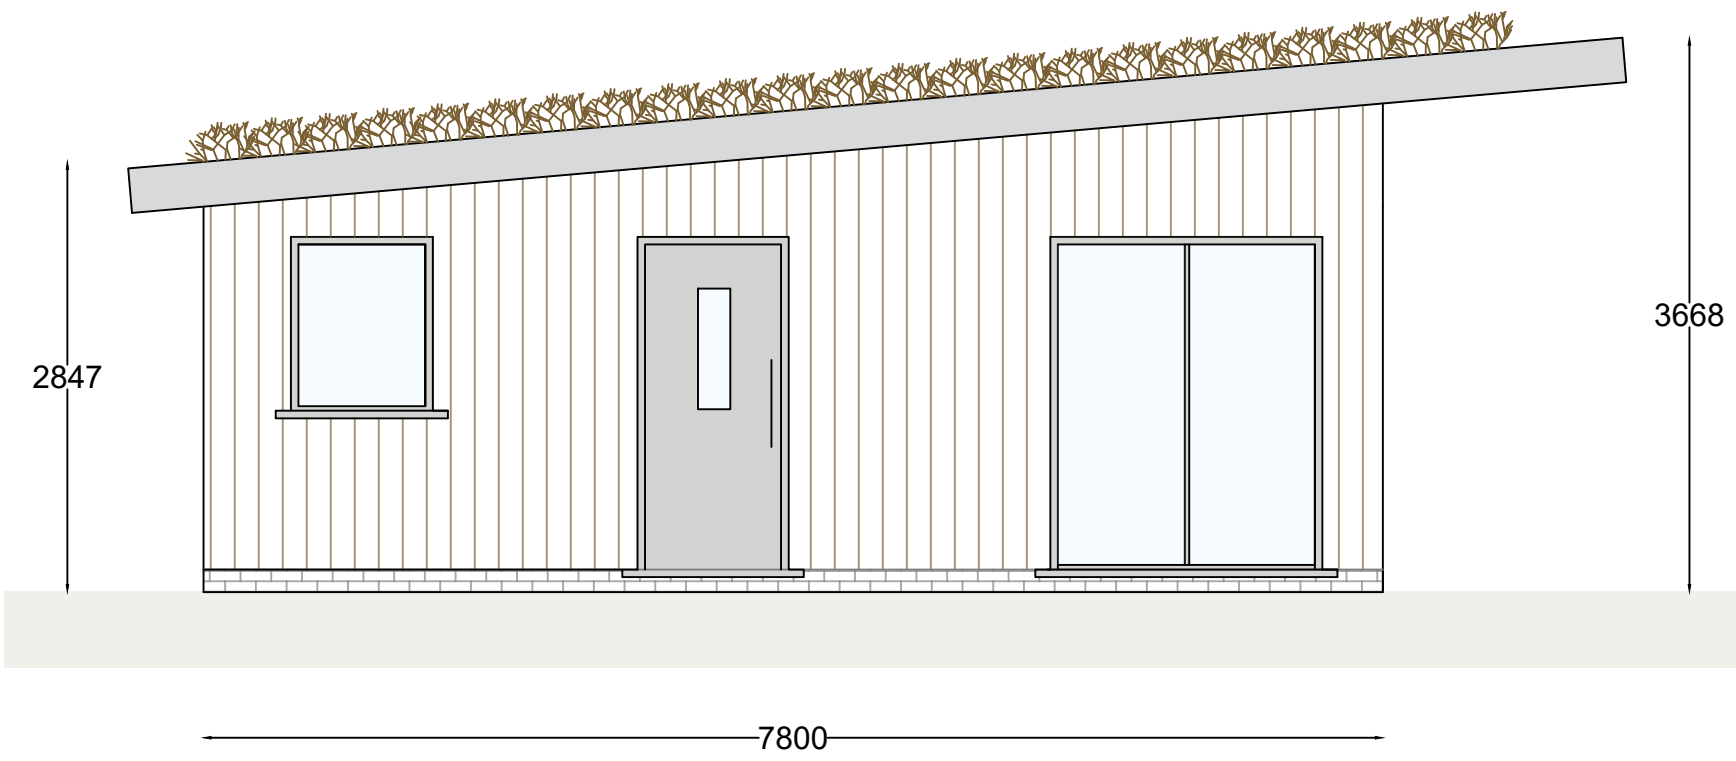

SOUTH-EAST ELEVATION

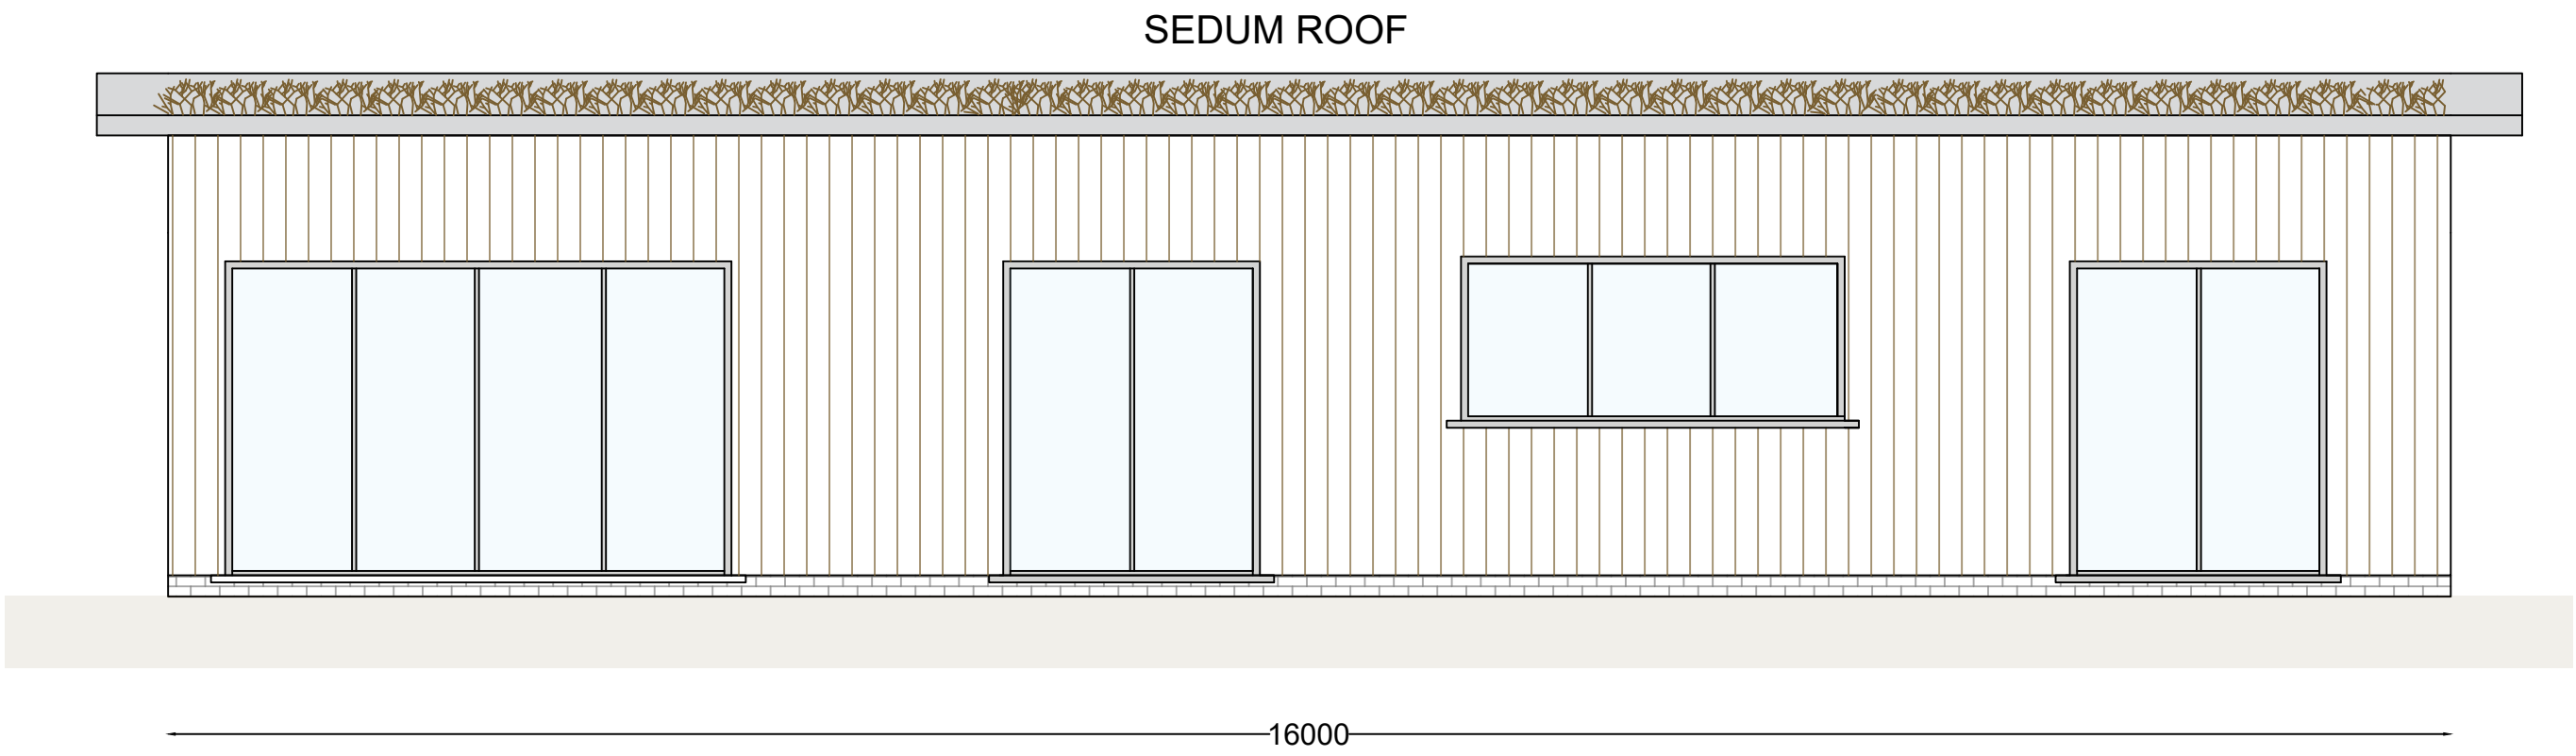

NORTH-EAST ELEVATION

AndrewLarge
surveyors LTD

LAND TO THE REAR OF 223A MAIN
STREET
THRONTON
LEICESTERSHIRE
LE67 1AH
INDICATIVE ELEVATIONS
SCALE: 1:500@A1