



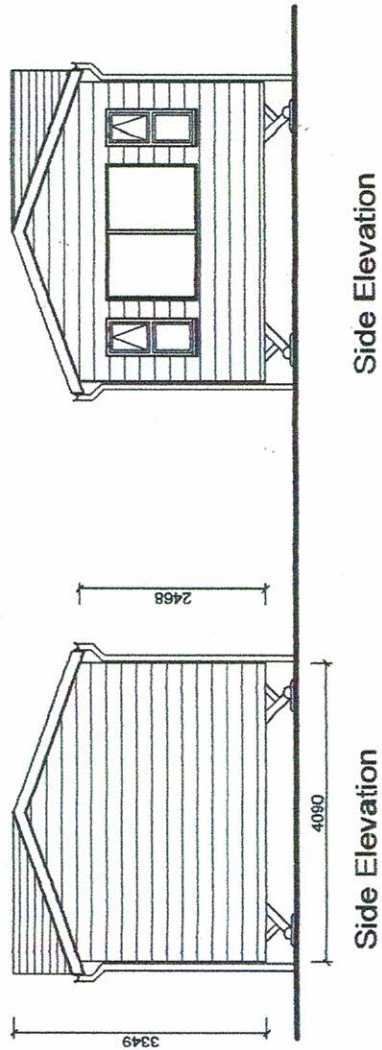


Side Elevation


Side Elevation

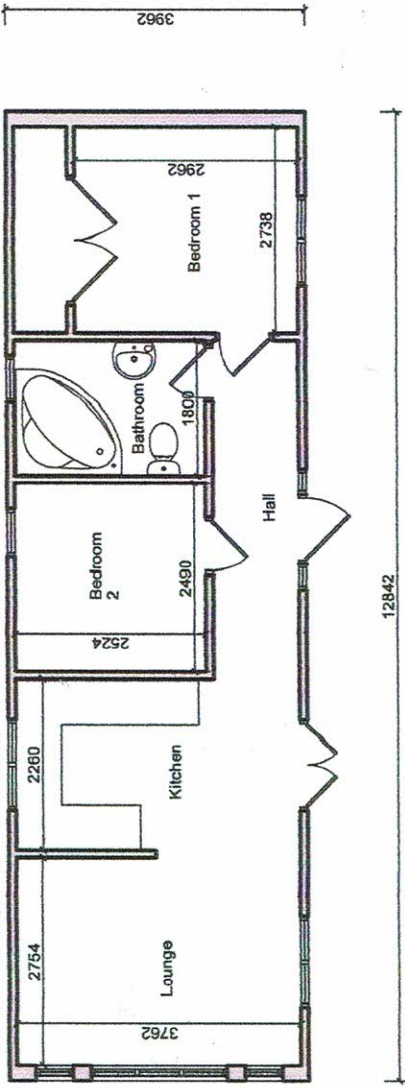


FLOOR PLAN

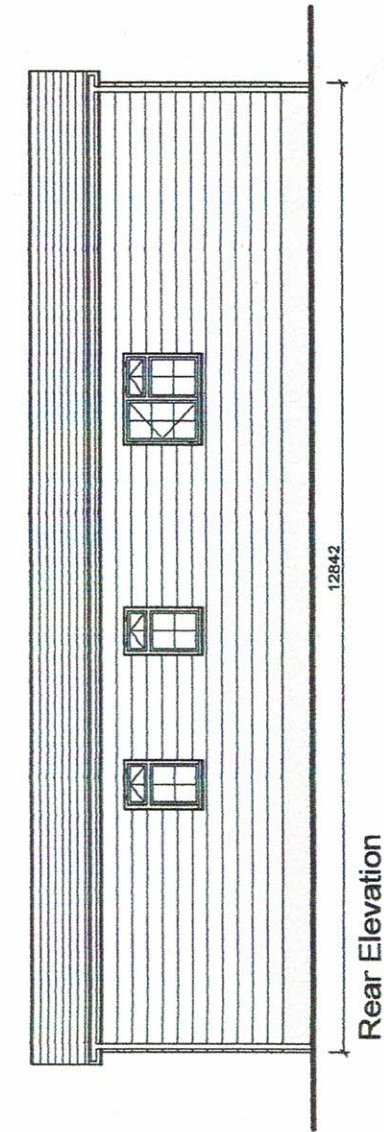

Rear Elevation

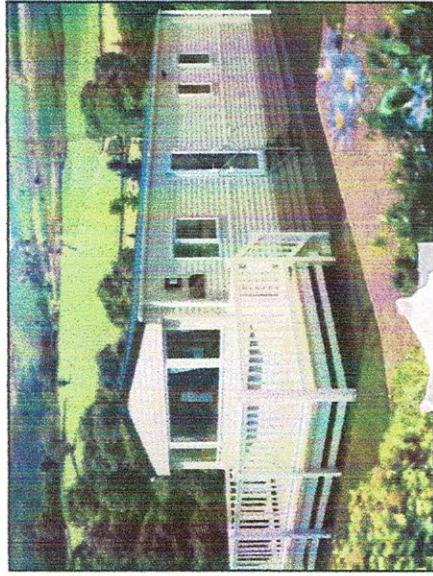

N.B. chalets are changed on a regular basis plans and picture above are the typical size and type of static caravan which are used.

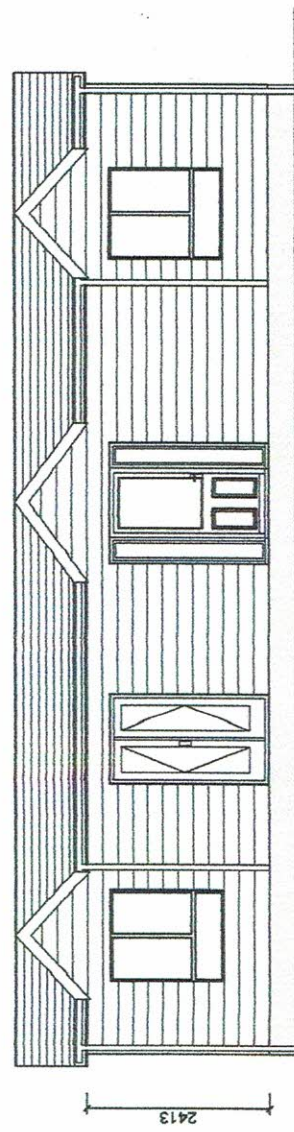

Front Elevation

NOTES:

All dimensions must be checked on site and not scaled from this drawing.

Client

Job Title

Drawing Title

Typical Static Caravan
Floor Plans and Elevations

Scale 1:100 A3

Date

Drawn by

Drg No.

Rev