



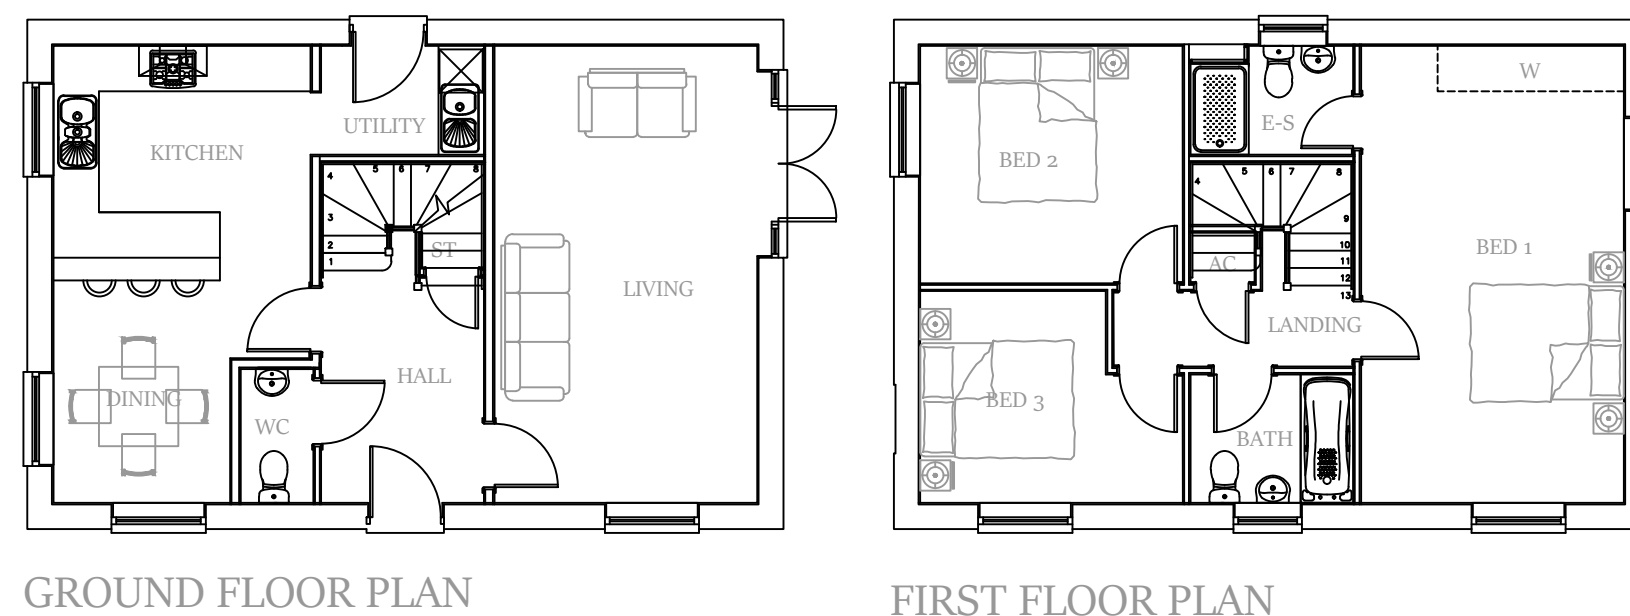

REV A BATH, EN-SUITE WINDOWS AMENDED, LAYOUT ALTERED BED 1			
Rev	Amendment	Date	Drm/Chk
Revisions:			

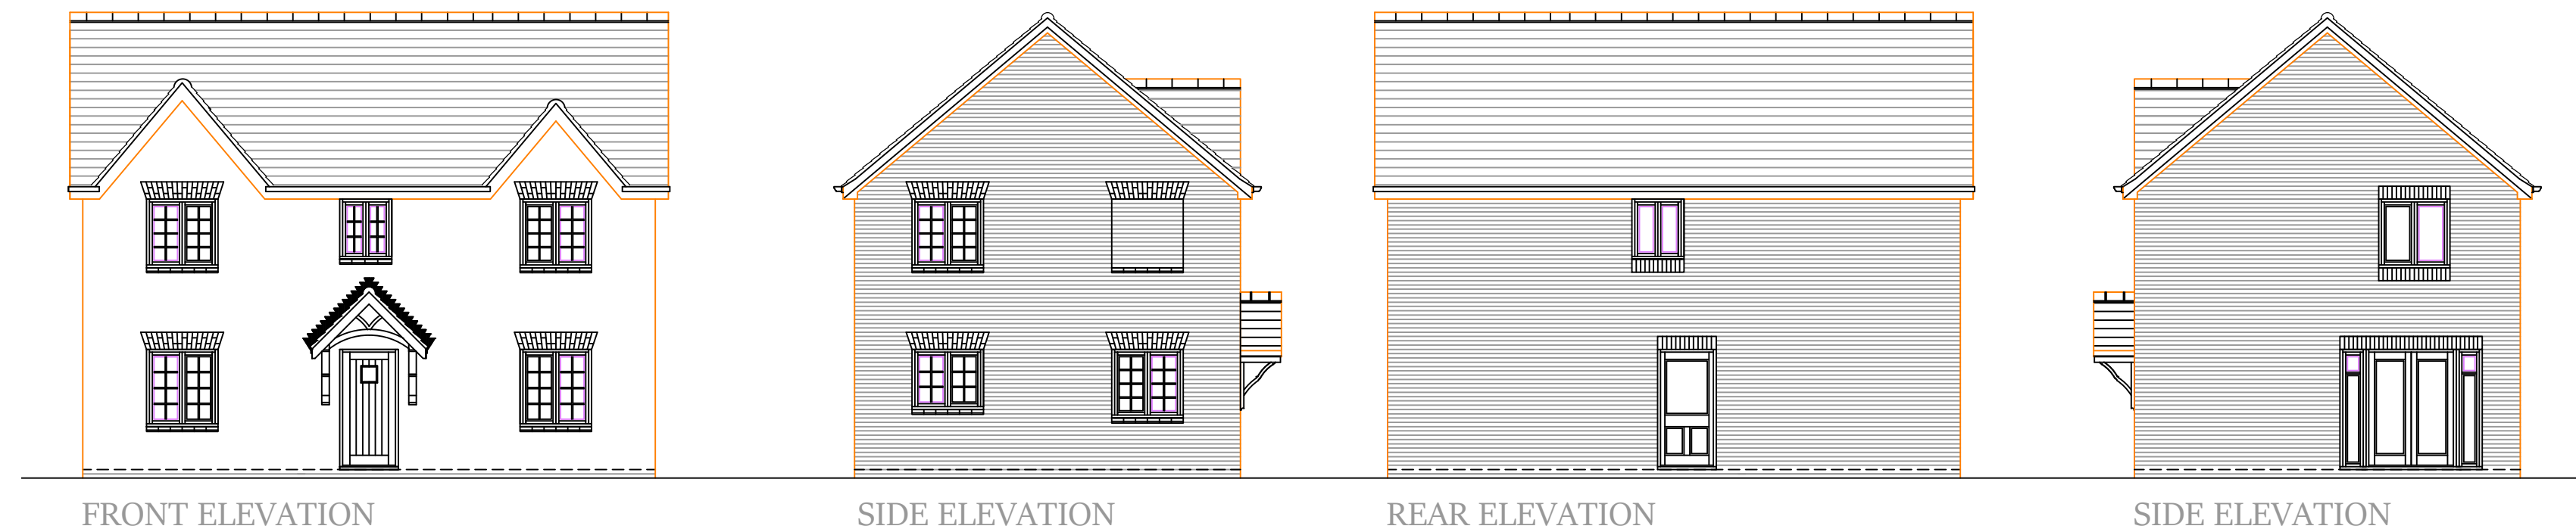

Client:
BARWELL CAPITAL

Site:
Proposed Residential Development off
Hinckley Road, Barwell

Title:
Type D – Floor Plans & Elevations

Scale:
1:100@A3

Drg No.:
2243-TYPE D

DWG File Ref:
DRAWNBD

Date:
27/04/21

Rev:
A

Written dimensions to be taken only. Do not scale from drawing.
Minor inaccuracies may occur due to printing processes.

Residential Development off Hinckley Road, Barwell