




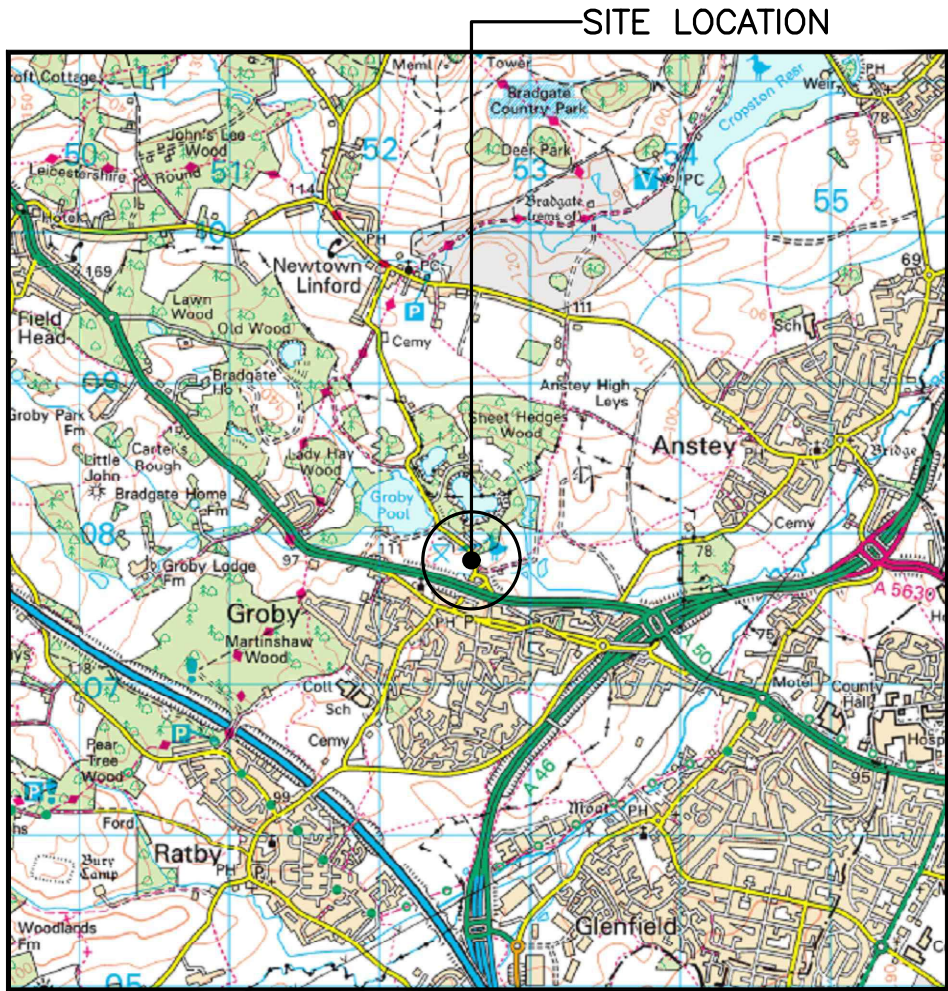


SITE LOCATION
(Scale 1:50000)

Ordnance Survey map extract based upon Landranger map series with the permission of the controller of His Majesty's Stationery Office Licence No. 100022432 Crown copyright.

 

SITE PHOTOGRAPH

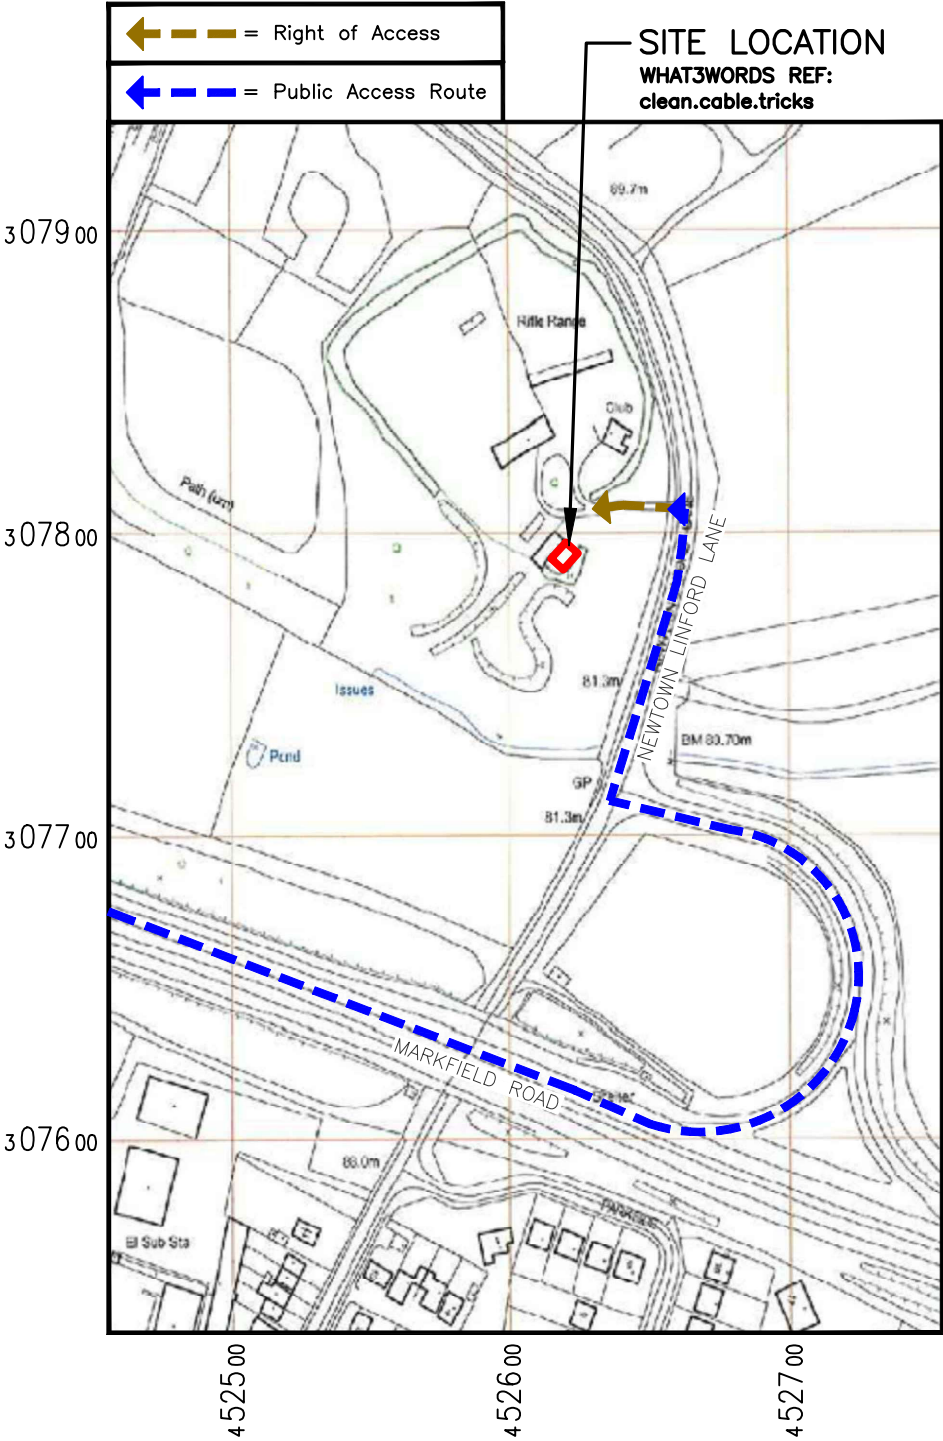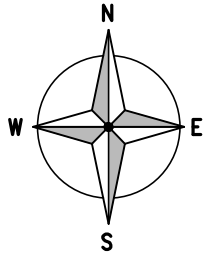

DETAILED SITE LOCATION
(Scale 1:2500)

Based upon Ordnance Survey map extract with the permission of the Controller of His Majesty's Stationery Office. Crown copyright. Licence No. 100022432



ALL DIMENSIONS ARE IN mm UNLESS NOTED OTHERWISE

N.G.R E: 452622 N: 307801

DIRECTIONS TO SITE:
FROM JUNCTION 22 OF THE M1, TAKE THE A50 TOWARDS GROBY. AFTER APPROX. 3 MILES TAKE THE LEFT TURN TOWARDS NEWTOWN LINFORD. AT THE JUNCTION TURN RIGHT AND AFTER 50 YARDS JUST BEFORE THE ROAD TURNS TO THE LEFT, TAKE THE ENTRANCE ON THE LEFT DOWN THE DIRT TRACK. THE SITE IS SITUATED ON THE LEFT HAND SIDE LINFORD

NOTES:

1A	ISSUED FOR PLANNING	CJ	RF	16.10.25
REV	MODIFICATION	BY	CH	DATE



Unit 27F-G, Hartlebury Trading Estate, Crown Lane, Hartlebury, Worcestershire, DY10 4JD




Cell Name	Opt.
SMALL BORE RIFLE & PISTOL CLUB	—

Cell ID No	
CSID	✓ VMO2 — VF
113561	72250 31939
Project No.	— N/A — N/A
147	— —

Site Address / Contact Details
THE DOWRY HILL GROBY LEICESTERSHIRE LE6 0DJ

Drawing Title:					SITE LOCATION MAPS												
Purpose of issue:				PLANNING				Dwg Rev:									
Drawing Number:				100				A									
Surveyed By:			SB			Original Sheet Size:			A3		Pack Issue:						
Drawn:		CJ		Date:		16.10.25		Checked:		RF		Date:		16.10.25		A	

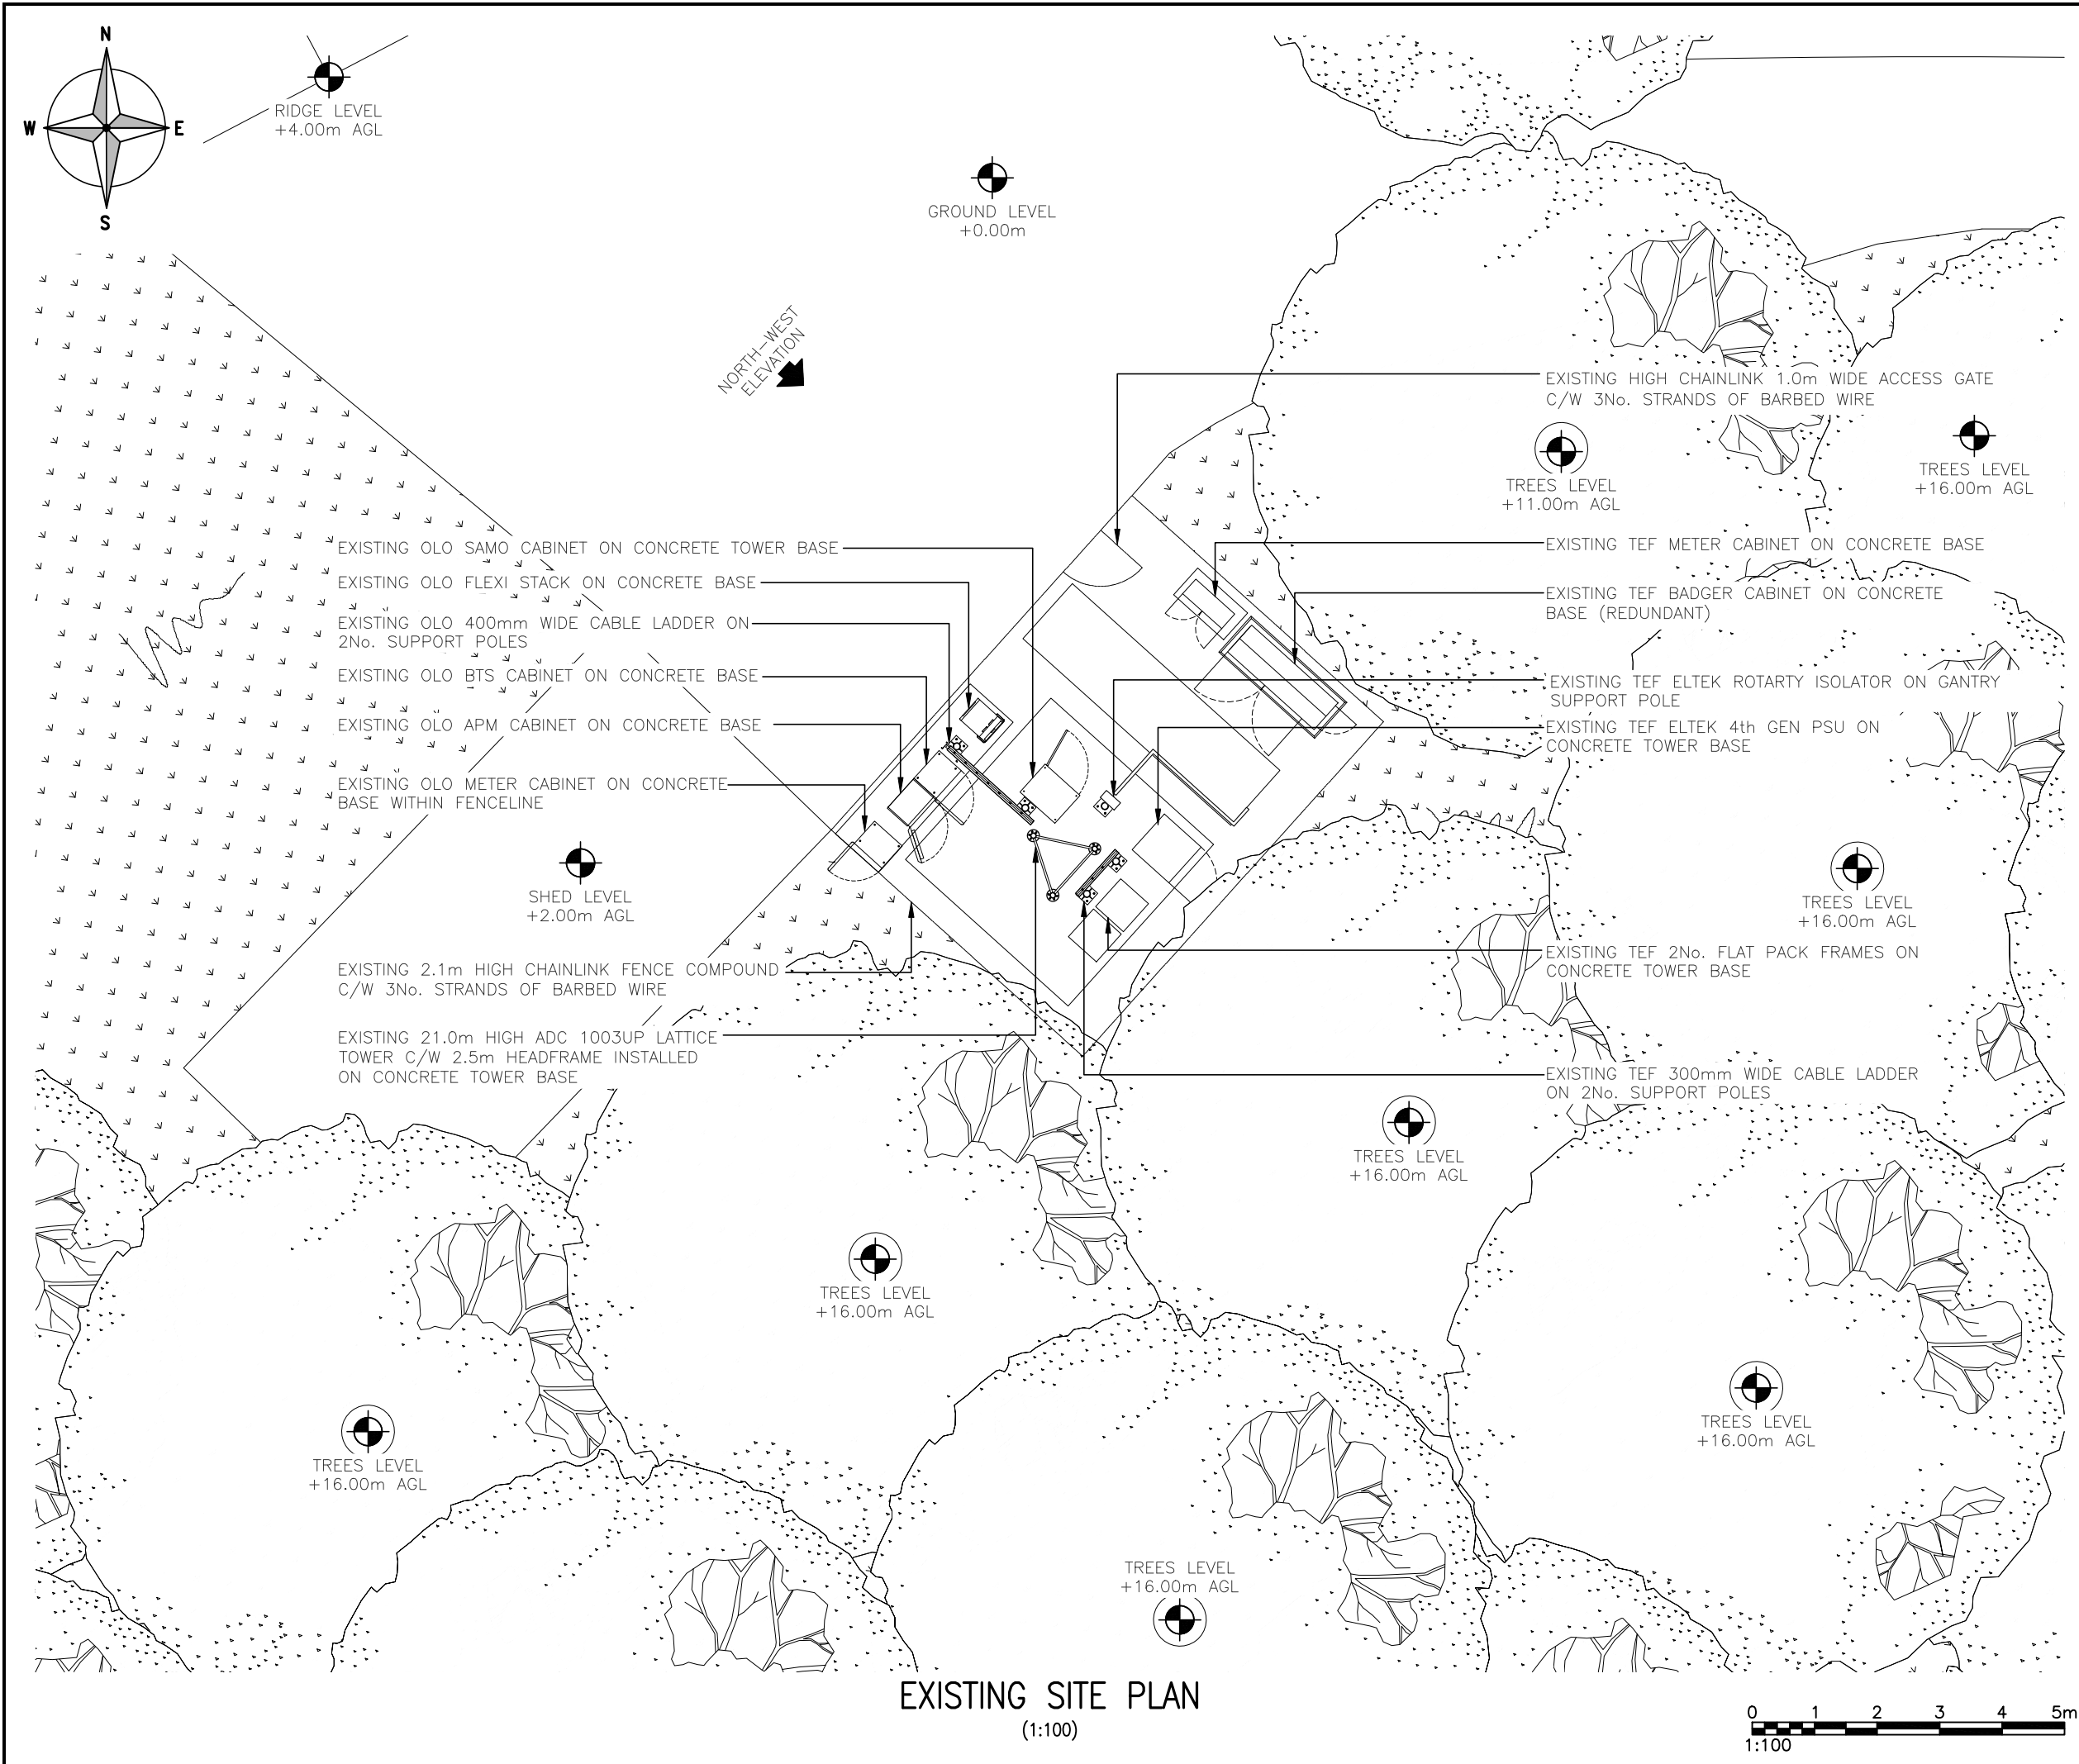

ALL DIMENSIONS ARE IN mm UNLESS NOTED OTHERWISE

N.G.R

E: 452622

N: 307801

NOTES:


1A	ISSUED FOR PLANNING	CJ	RF	16.10.25
REV	MODIFICATION	BY	CH	DATE



Unit 27F-G, Hartlebury Trading Estate, Crown Lane, Hartlebury, Worcestershire, DY10 4JD



Cell Name				Opt.
SMALL BORE RIFLE & PISTOL CLUB				—
Cell ID No				
CSID	✓	VMO2	—	VF
113561		72250		31939
Project No.	—	N/A	—	N/A
147		—		—
Site Address / Contact Details				
THE DOWRY HILL GROBY LEICESTERSHIRE LE6 0DJ				
Drawing Title: EXISTING SITE PLAN				
Purpose of issue: PLANNING				Dwg Rev:
Drawing Number: 200				A
Surveyed By: SB		Original Sheet Size: A3		Pack Issue:
Drawn: CJ	Date: 16.10.25	Checked: RF	Date: 16.10.25	A

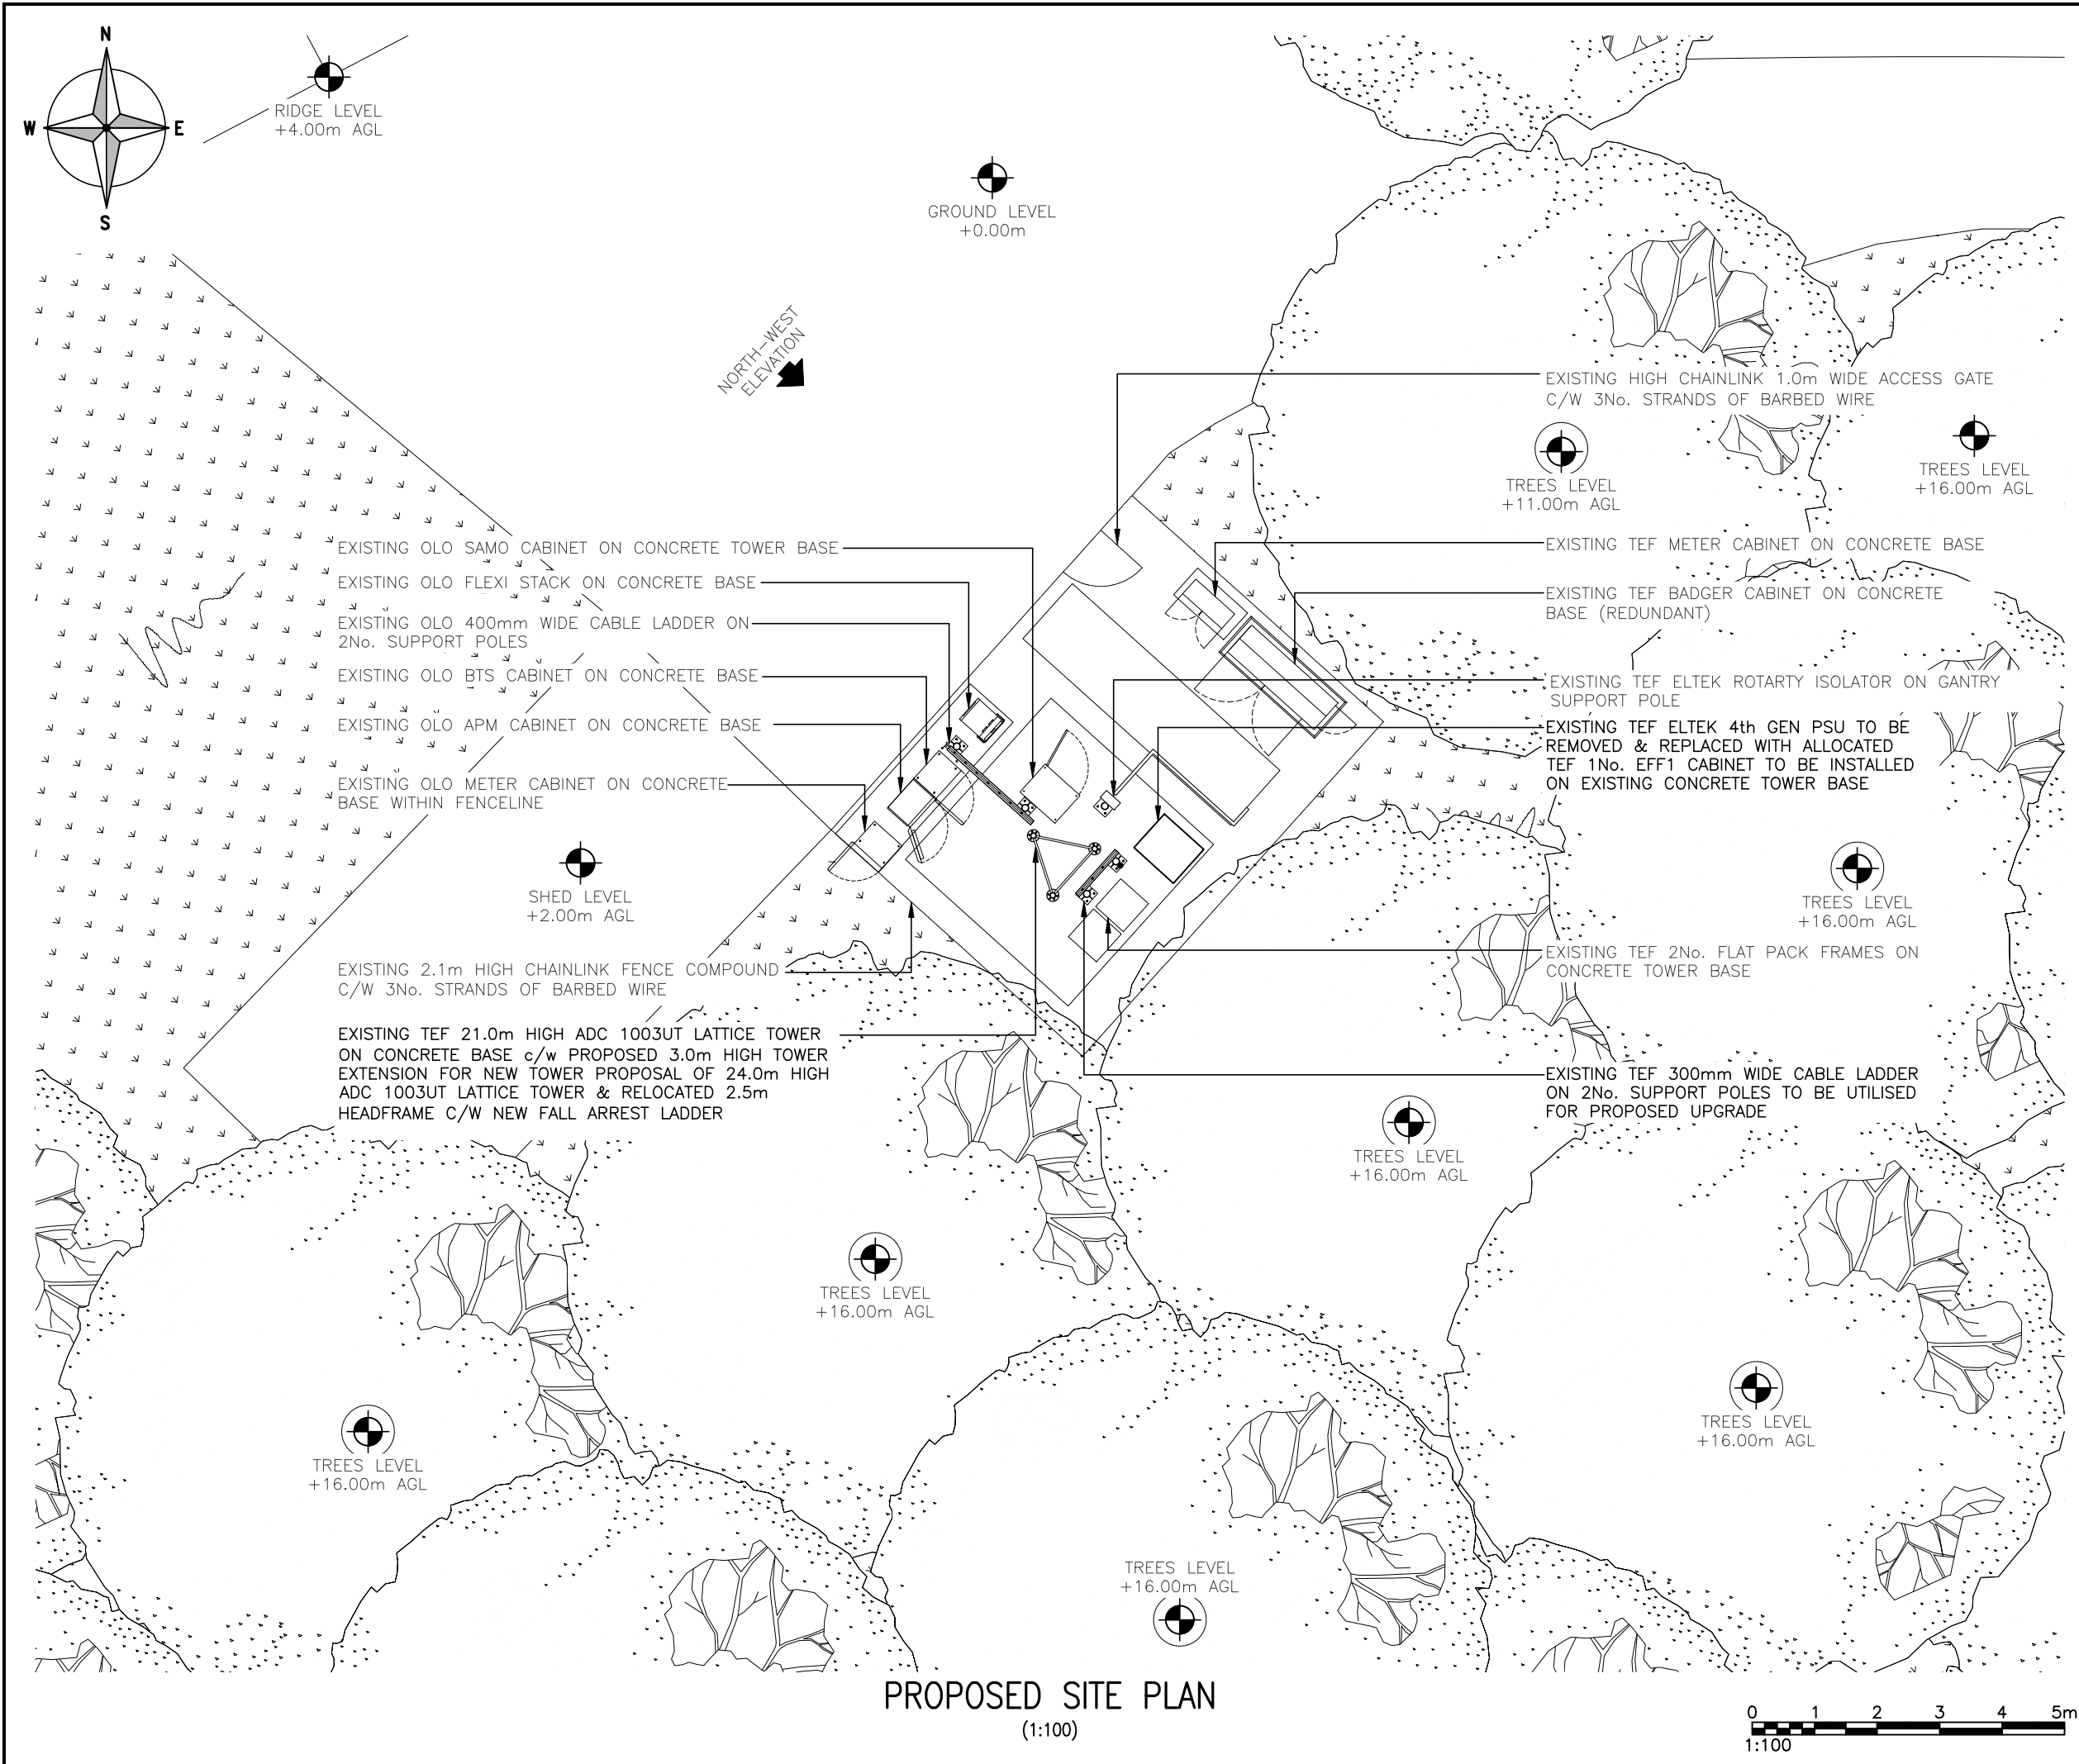

ALL DIMENSIONS ARE IN mm UNLESS NOTED OTHERWISE

N.G.R

E: 452622

N: 307801

NOTES:


1A	ISSUED FOR PLANNING	CJ	RF	16.10.25
REV	MODIFICATION	BY	CH	DATE



Unit 27F-G, Hartlebury Trading Estate, Crown Lane, Hartlebury, Worcestershire, DY10 4JD



Cell Name				Opt.
SMALL BORE RIFLE & PISTOL CLUB				—
Cell ID No				
CSID	✓	VMO2	—	VF
113561		72250		31939
Project No.	—	N/A	—	N/A
147		—		—
Site Address / Contact Details				
THE DOWRY HILL GROBY LEICESTERSHIRE LE6 0DJ				
Drawing Title: PROPOSED SITE PLAN				
Purpose of issue: PLANNING				Dwg Rev:
Drawing Number: 201				A
Surveyed By: SB		Original Sheet Size: A3		Pack Issue:
Drawn: CJ	Date: 16.10.25	Checked: RF	Date: 16.10.25	A

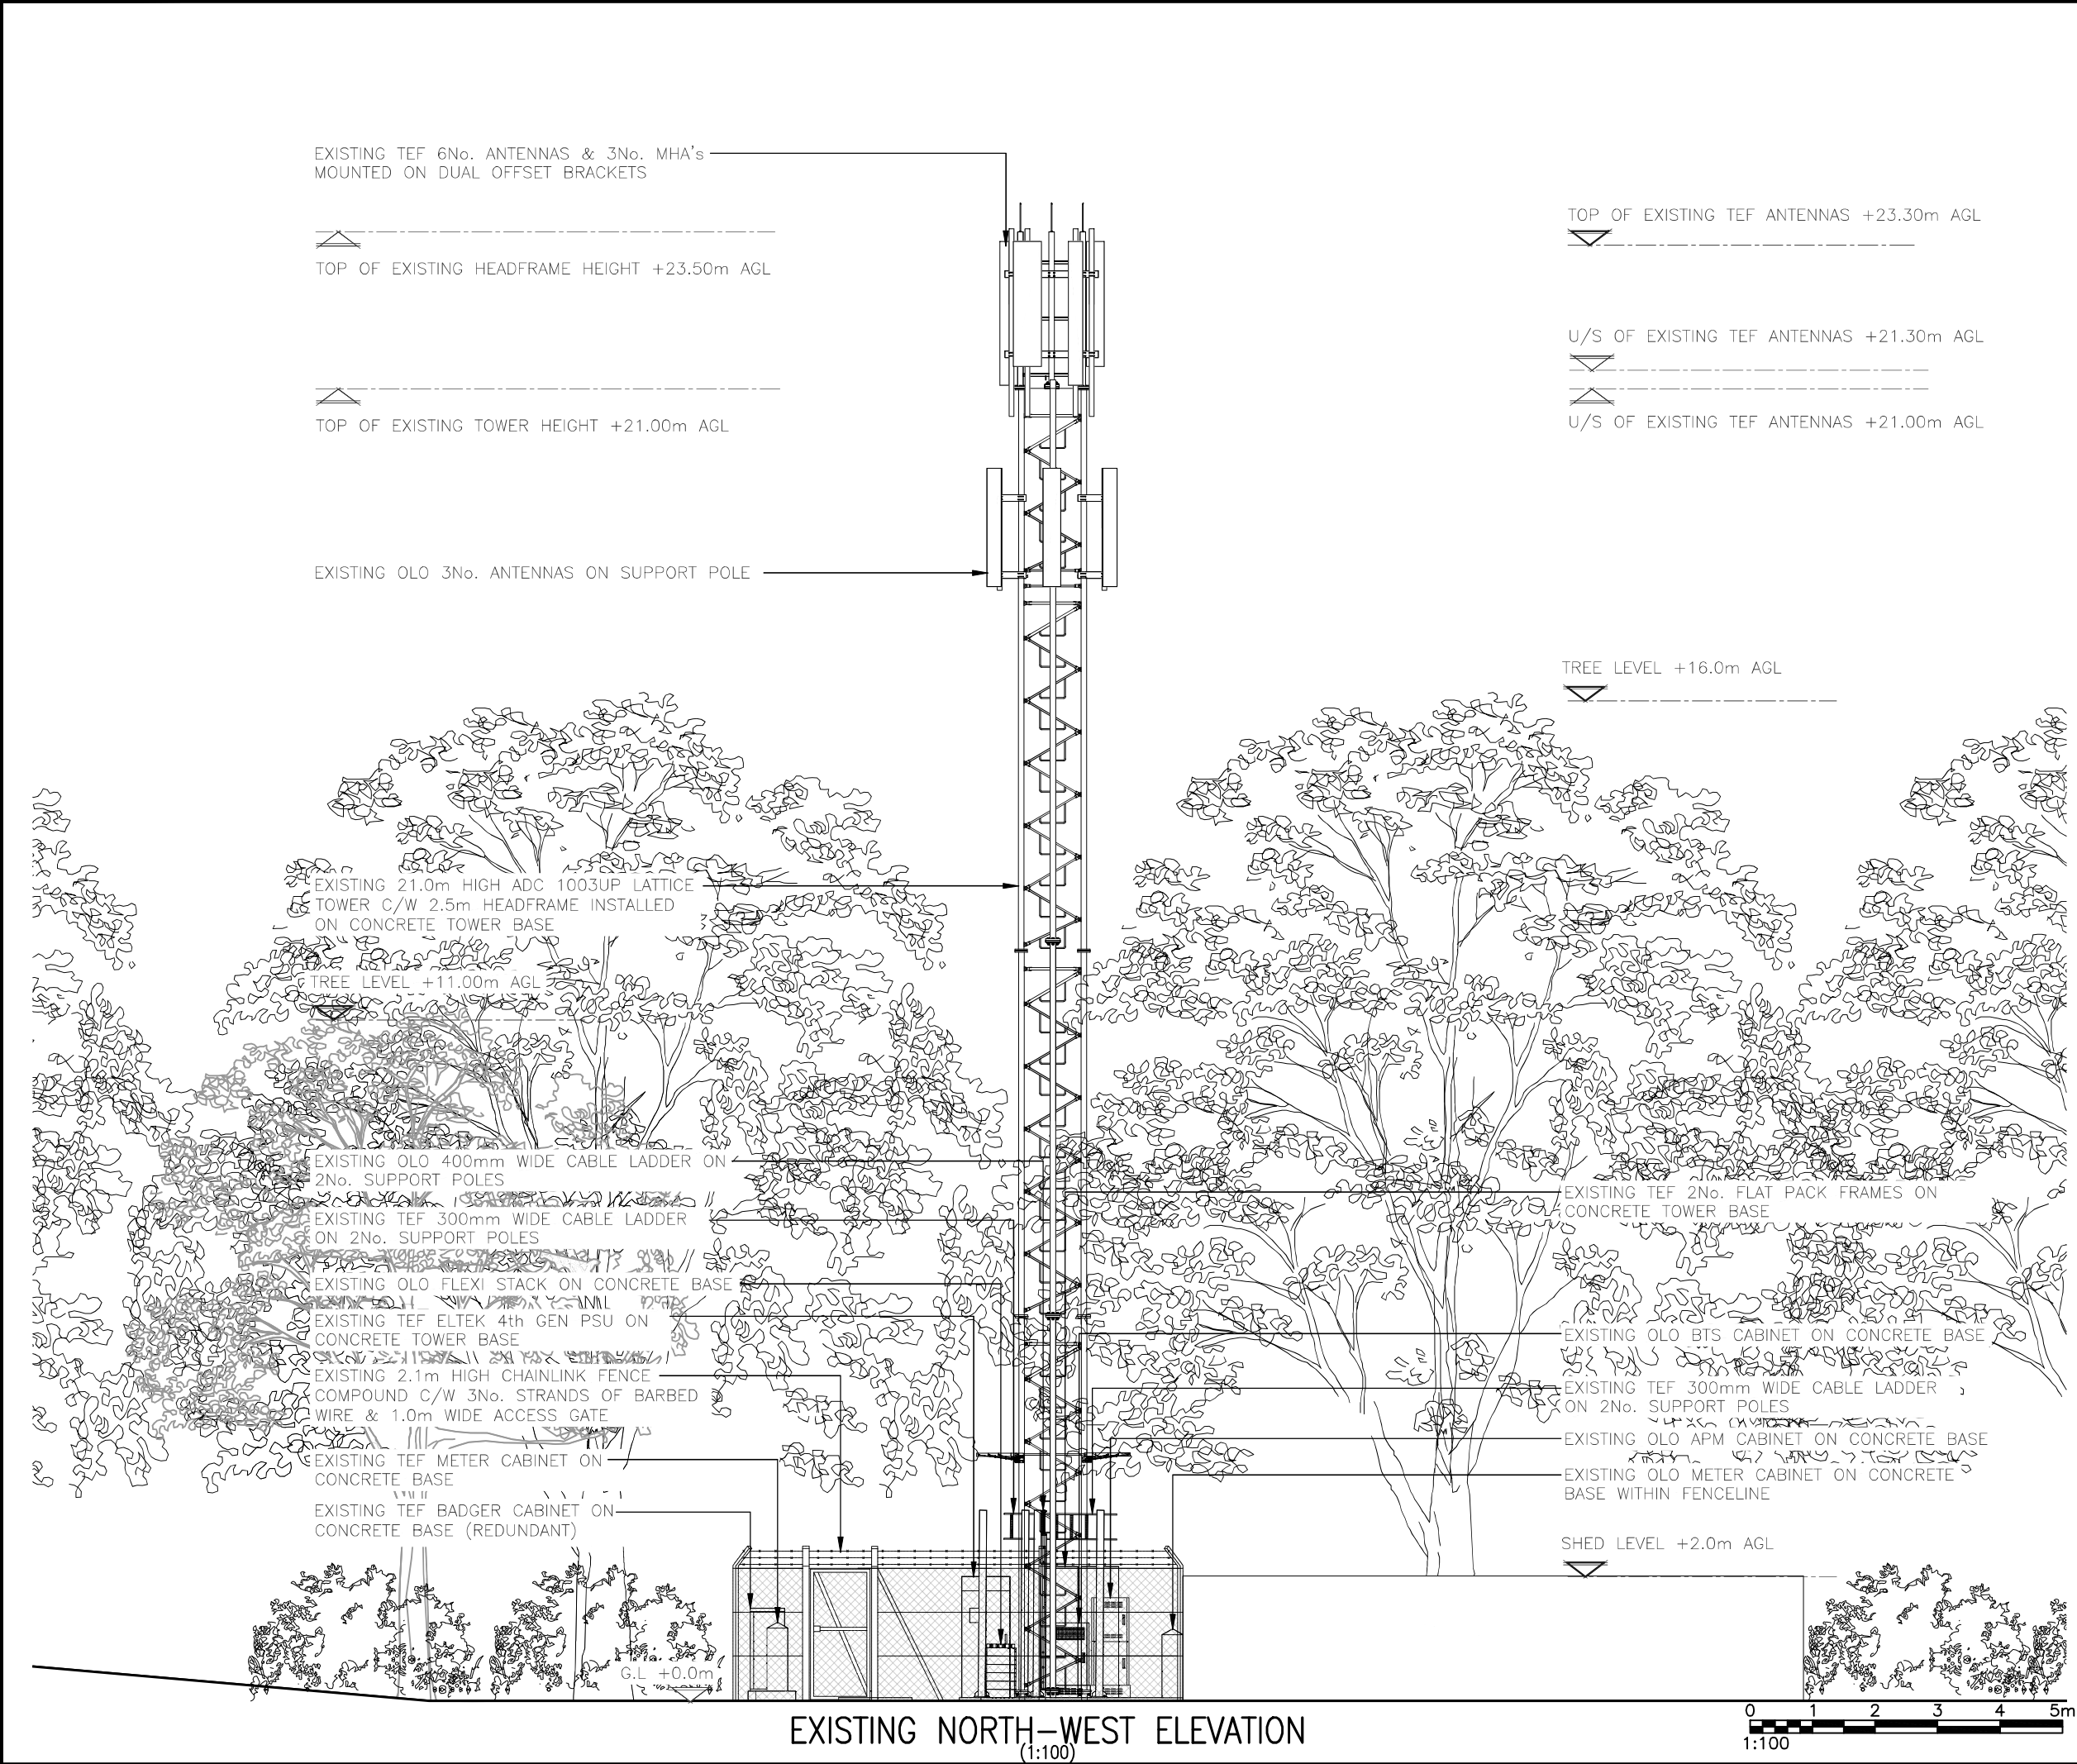

ALL DIMENSIONS ARE IN mm UNLESS NOTED OTHERWISE

N.G.R

E: 452622

N: 307801

NOTES:

1A	ISSUED FOR PLANNING	CJ	RF	16.10.25
REV	MODIFICATION	BY	CH	DATE




Unit 27F-G, Hartlebury Trading Estate, Crown Lane, Hartlebury, Worcestershire, DY10 4JD



Cell Name				Opt.
SMALL BORE RIFLE & PISTOL CLUB				-
Cell ID No				
CSID	✓	VM02	-	VF
113561		72250		31939
Project No.	-	N/A	-	N/A
147		-		-
Site Address / Contact Details				
THE DOWRY HILL GROBY LEICESTERSHIRE LE6 0DJ				
Drawing Title: EXISTING ELEVATION				
Purpose of issue: PLANNING				Dwg Rev:
Drawing Number: 300				A
Surveyed By: SB		Original Sheet Size: A3		Pack Issue:
Drawn: CJ	Date: 16.10.25	Checked: RF	Date: 16.10.25	A

SDNT0005 Version 2.3

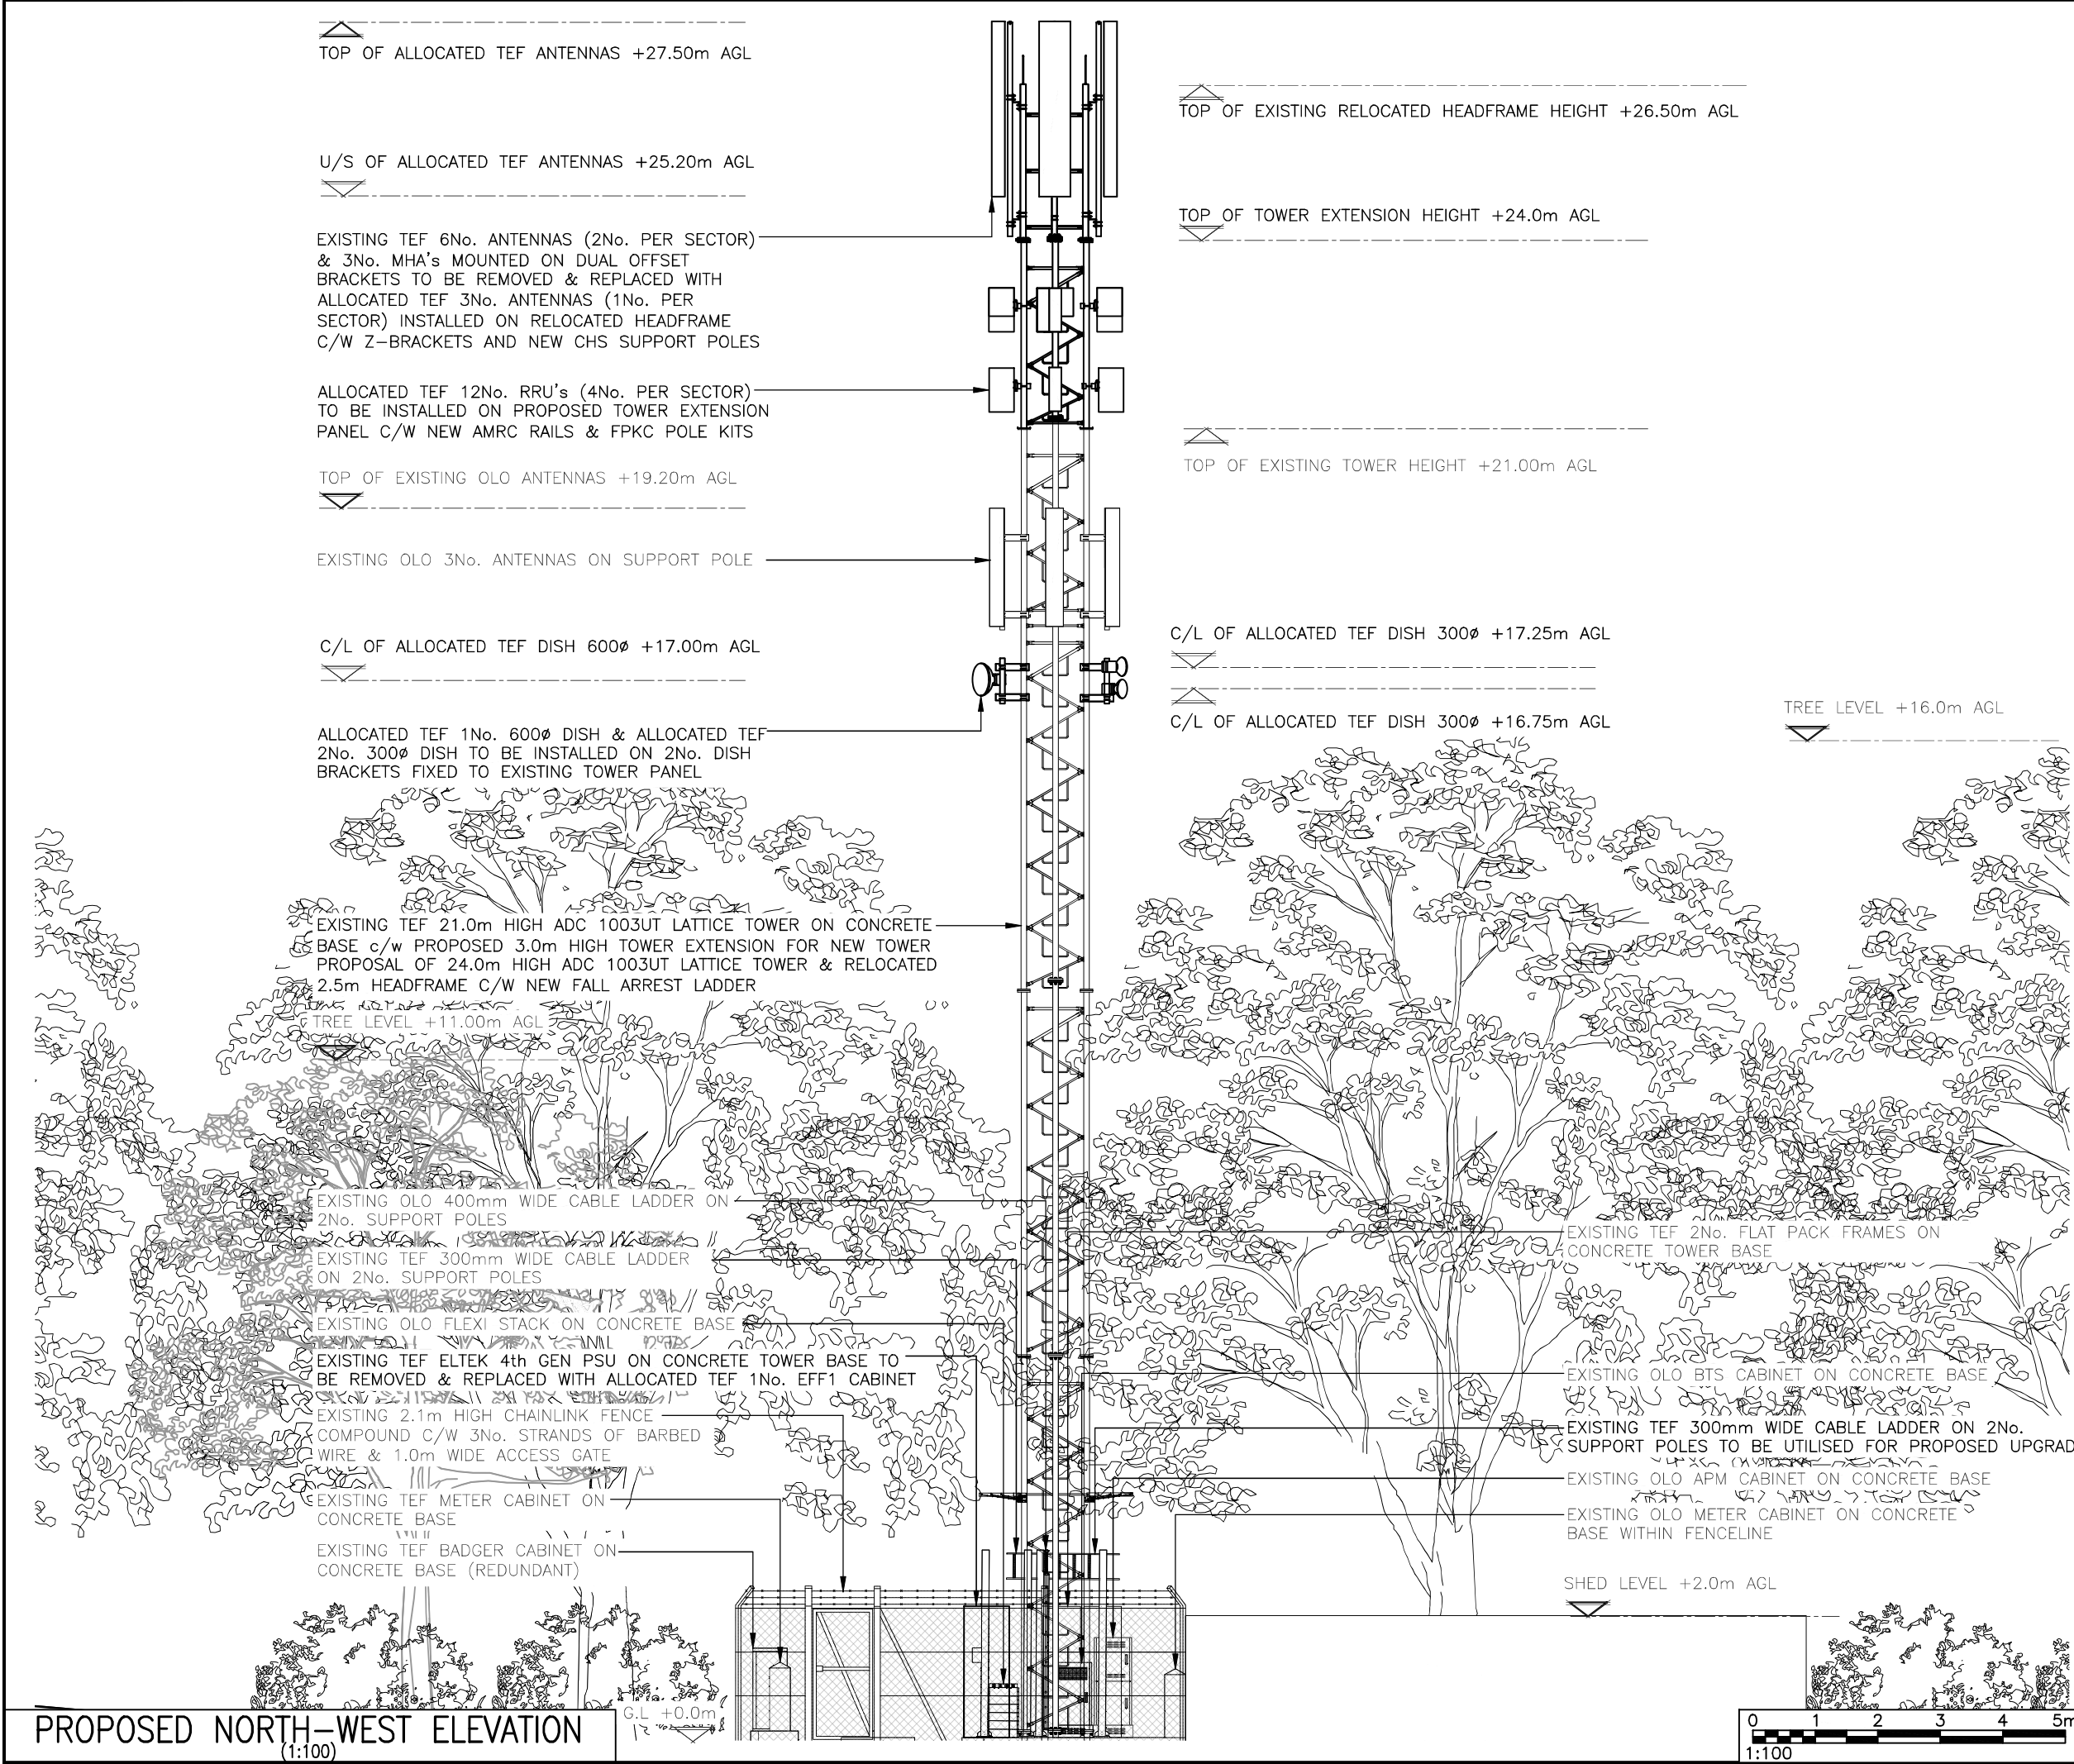

PROPOSED NORTH-WEST ELEVATION
(1:100)

ALL DIMENSIONS ARE IN mm UNLESS NOTED OTHERWISE

N.G.R

E: 452622

N: 307801

NOTES:

1A	ISSUED FOR PLANNING	CJ	RF	16.10.25
REV	MODIFICATION	BY	CH	DATE



Unit 27F-G, Hartlebury Trading Estate, Crown Lane, Hartlebury, Worcestershire, DY10 4JD



Cell Name				Opt.
SMALL BORE RIFLE & PISTOL CLUB				—
Cell ID No				
CSID	✓	VM02	—	VF
113561		72250		31939
Project No.	—	N/A	—	N/A
147		—		—
Site Address / Contact Details				
THE DOWRY HILL GROBY LEICESTERSHIRE LE6 0DJ				
Drawing Title: PROPOSED ELEVATION				
Purpose of issue: PLANNING				Dwg Rev:
Drawing Number: 301				A
Surveyed By: SB		Original Sheet Size: A3		Pack Issue:
Drawn: CJ	Date: 16.10.25	Checked: RF	Date: 16.10.25	A

SDNT0005 Version 2.3