





PROPOSED FRONT ELEVATION

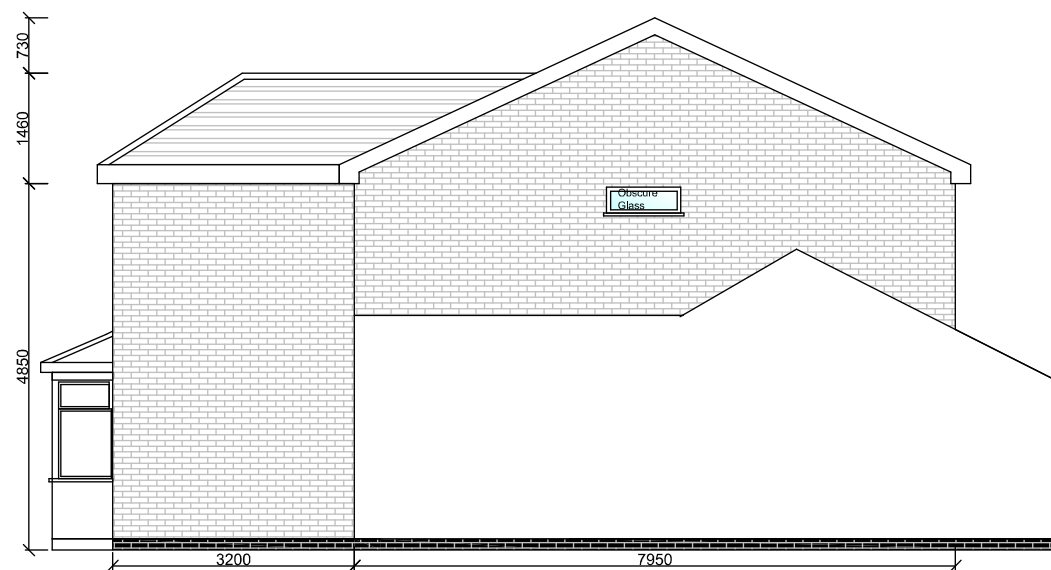


PROPOSED SIDE ELEVATION

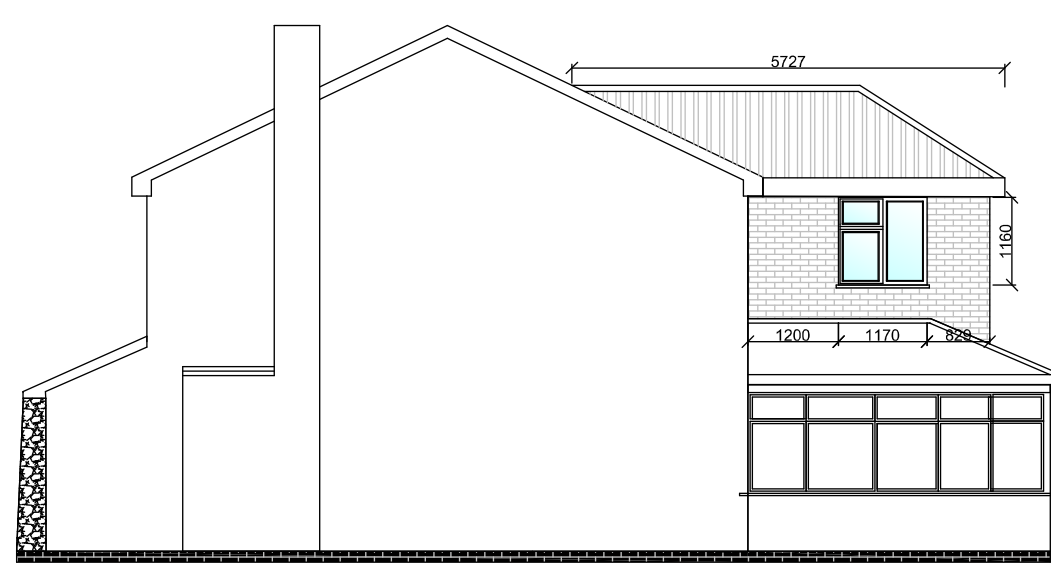


PROPOSED SIDE ELEVATION




PROPOSED REAR ELEVATION

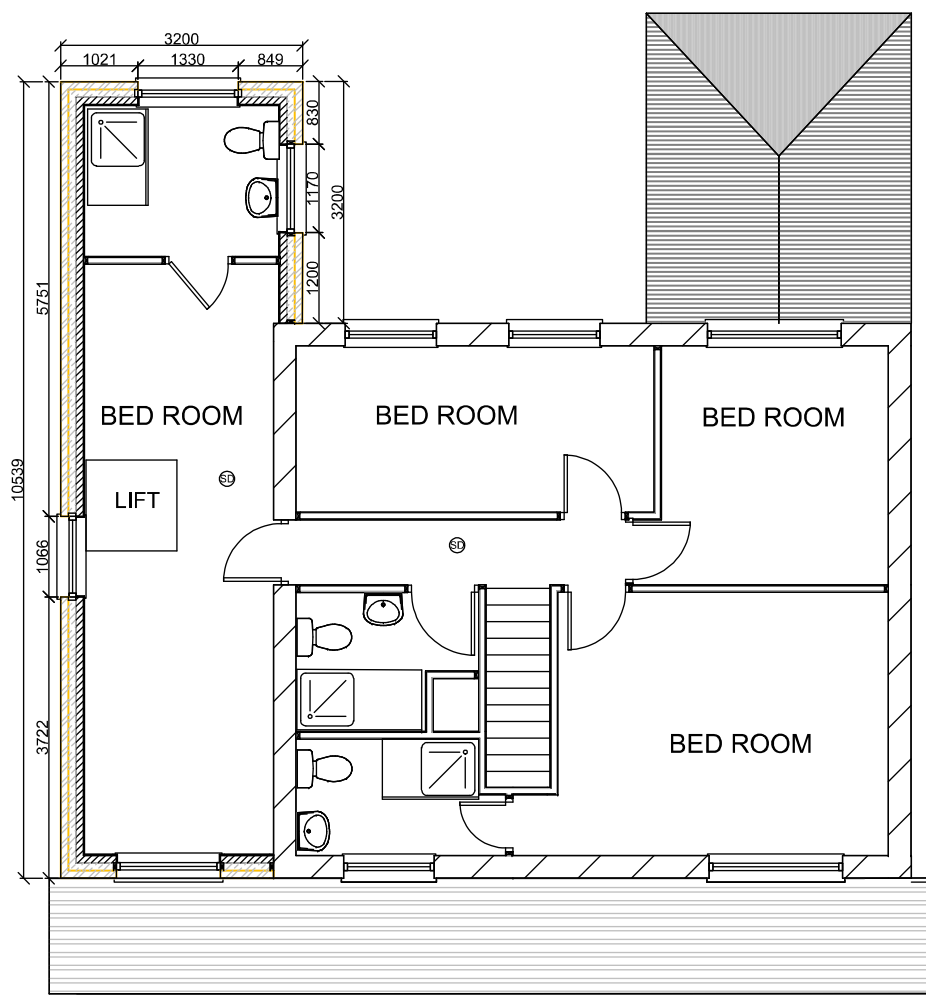

PROPOSED FIRST FLOOR

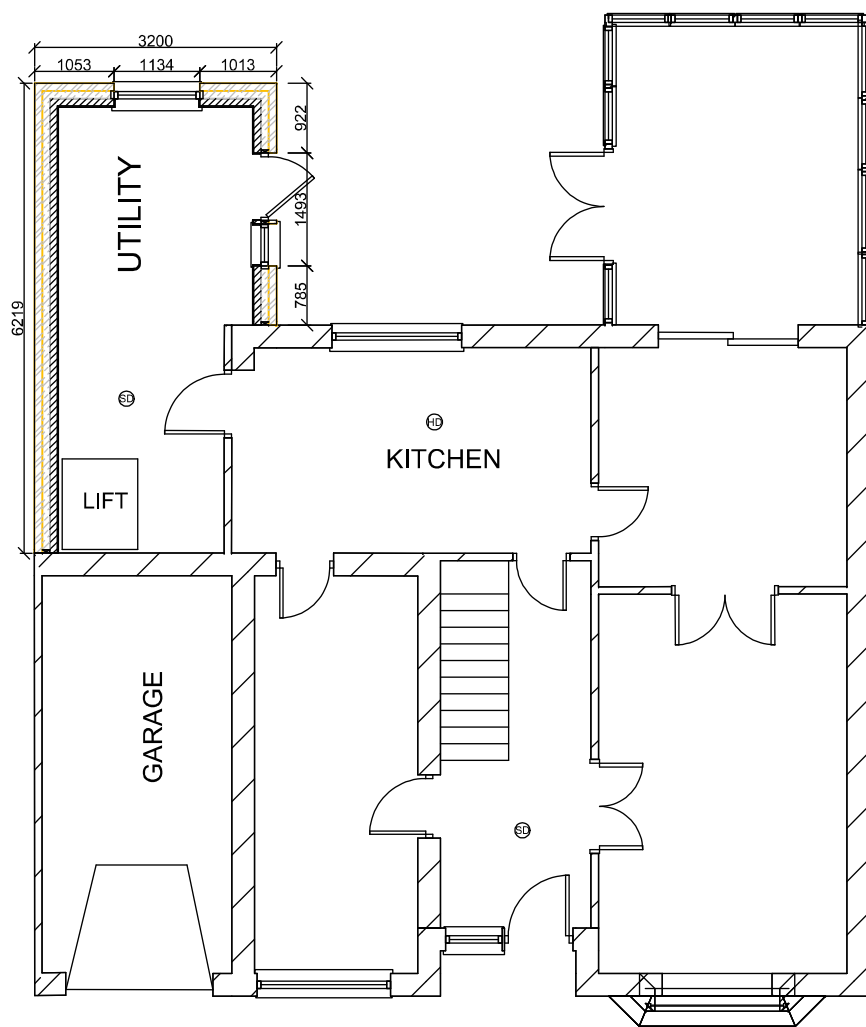

PROPOSED GROUND FLOOR

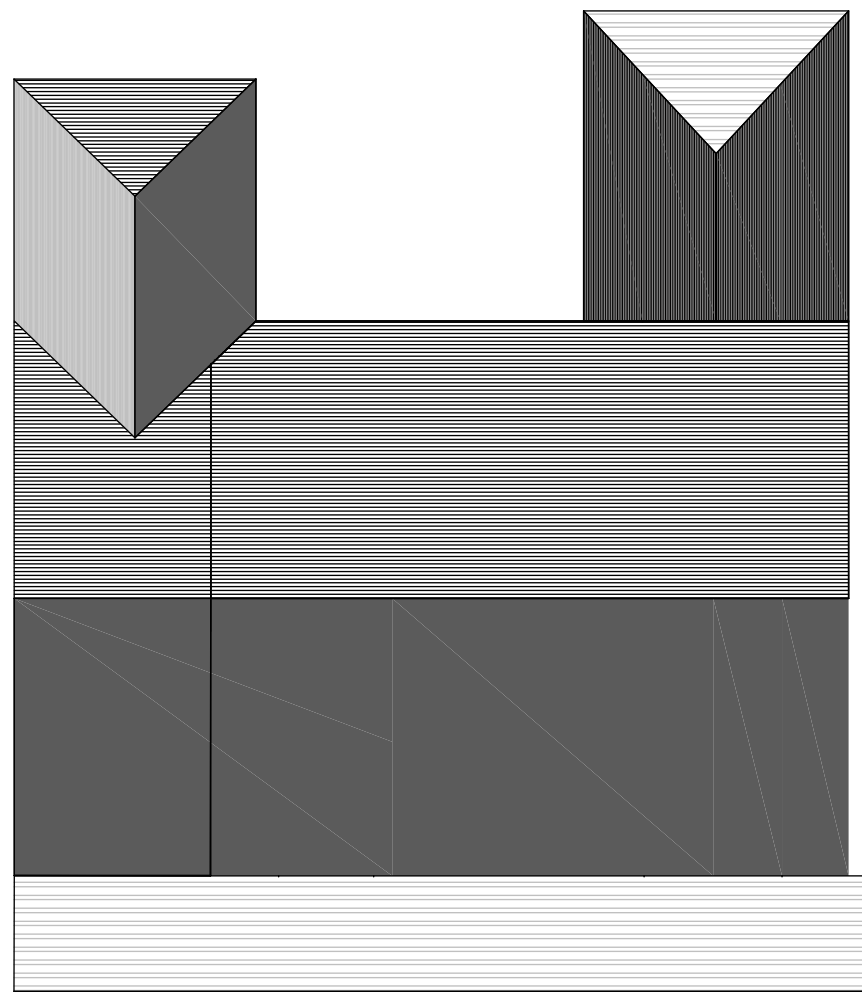

PROPOSED ROOF PLAN



w: www.casa-design.co.uk
t: 0782 101 8702
e: office.plancasa@gmail.com

Project 2 Pennant Road, Burbage
Hinckley, LE10 2LA
Title Proposed Elevations & Floor Plans
& Roof Plan
Ref: 4806/24 Date 28 AUG 2024
Drawing No. 3 Scale 1:100
A2
Date
This drawing and design is copyright and must not be reproduced in part or in whole without prior written consent. Contractors must verify all dimensions on site before commencing work or preparing shop drawings.