


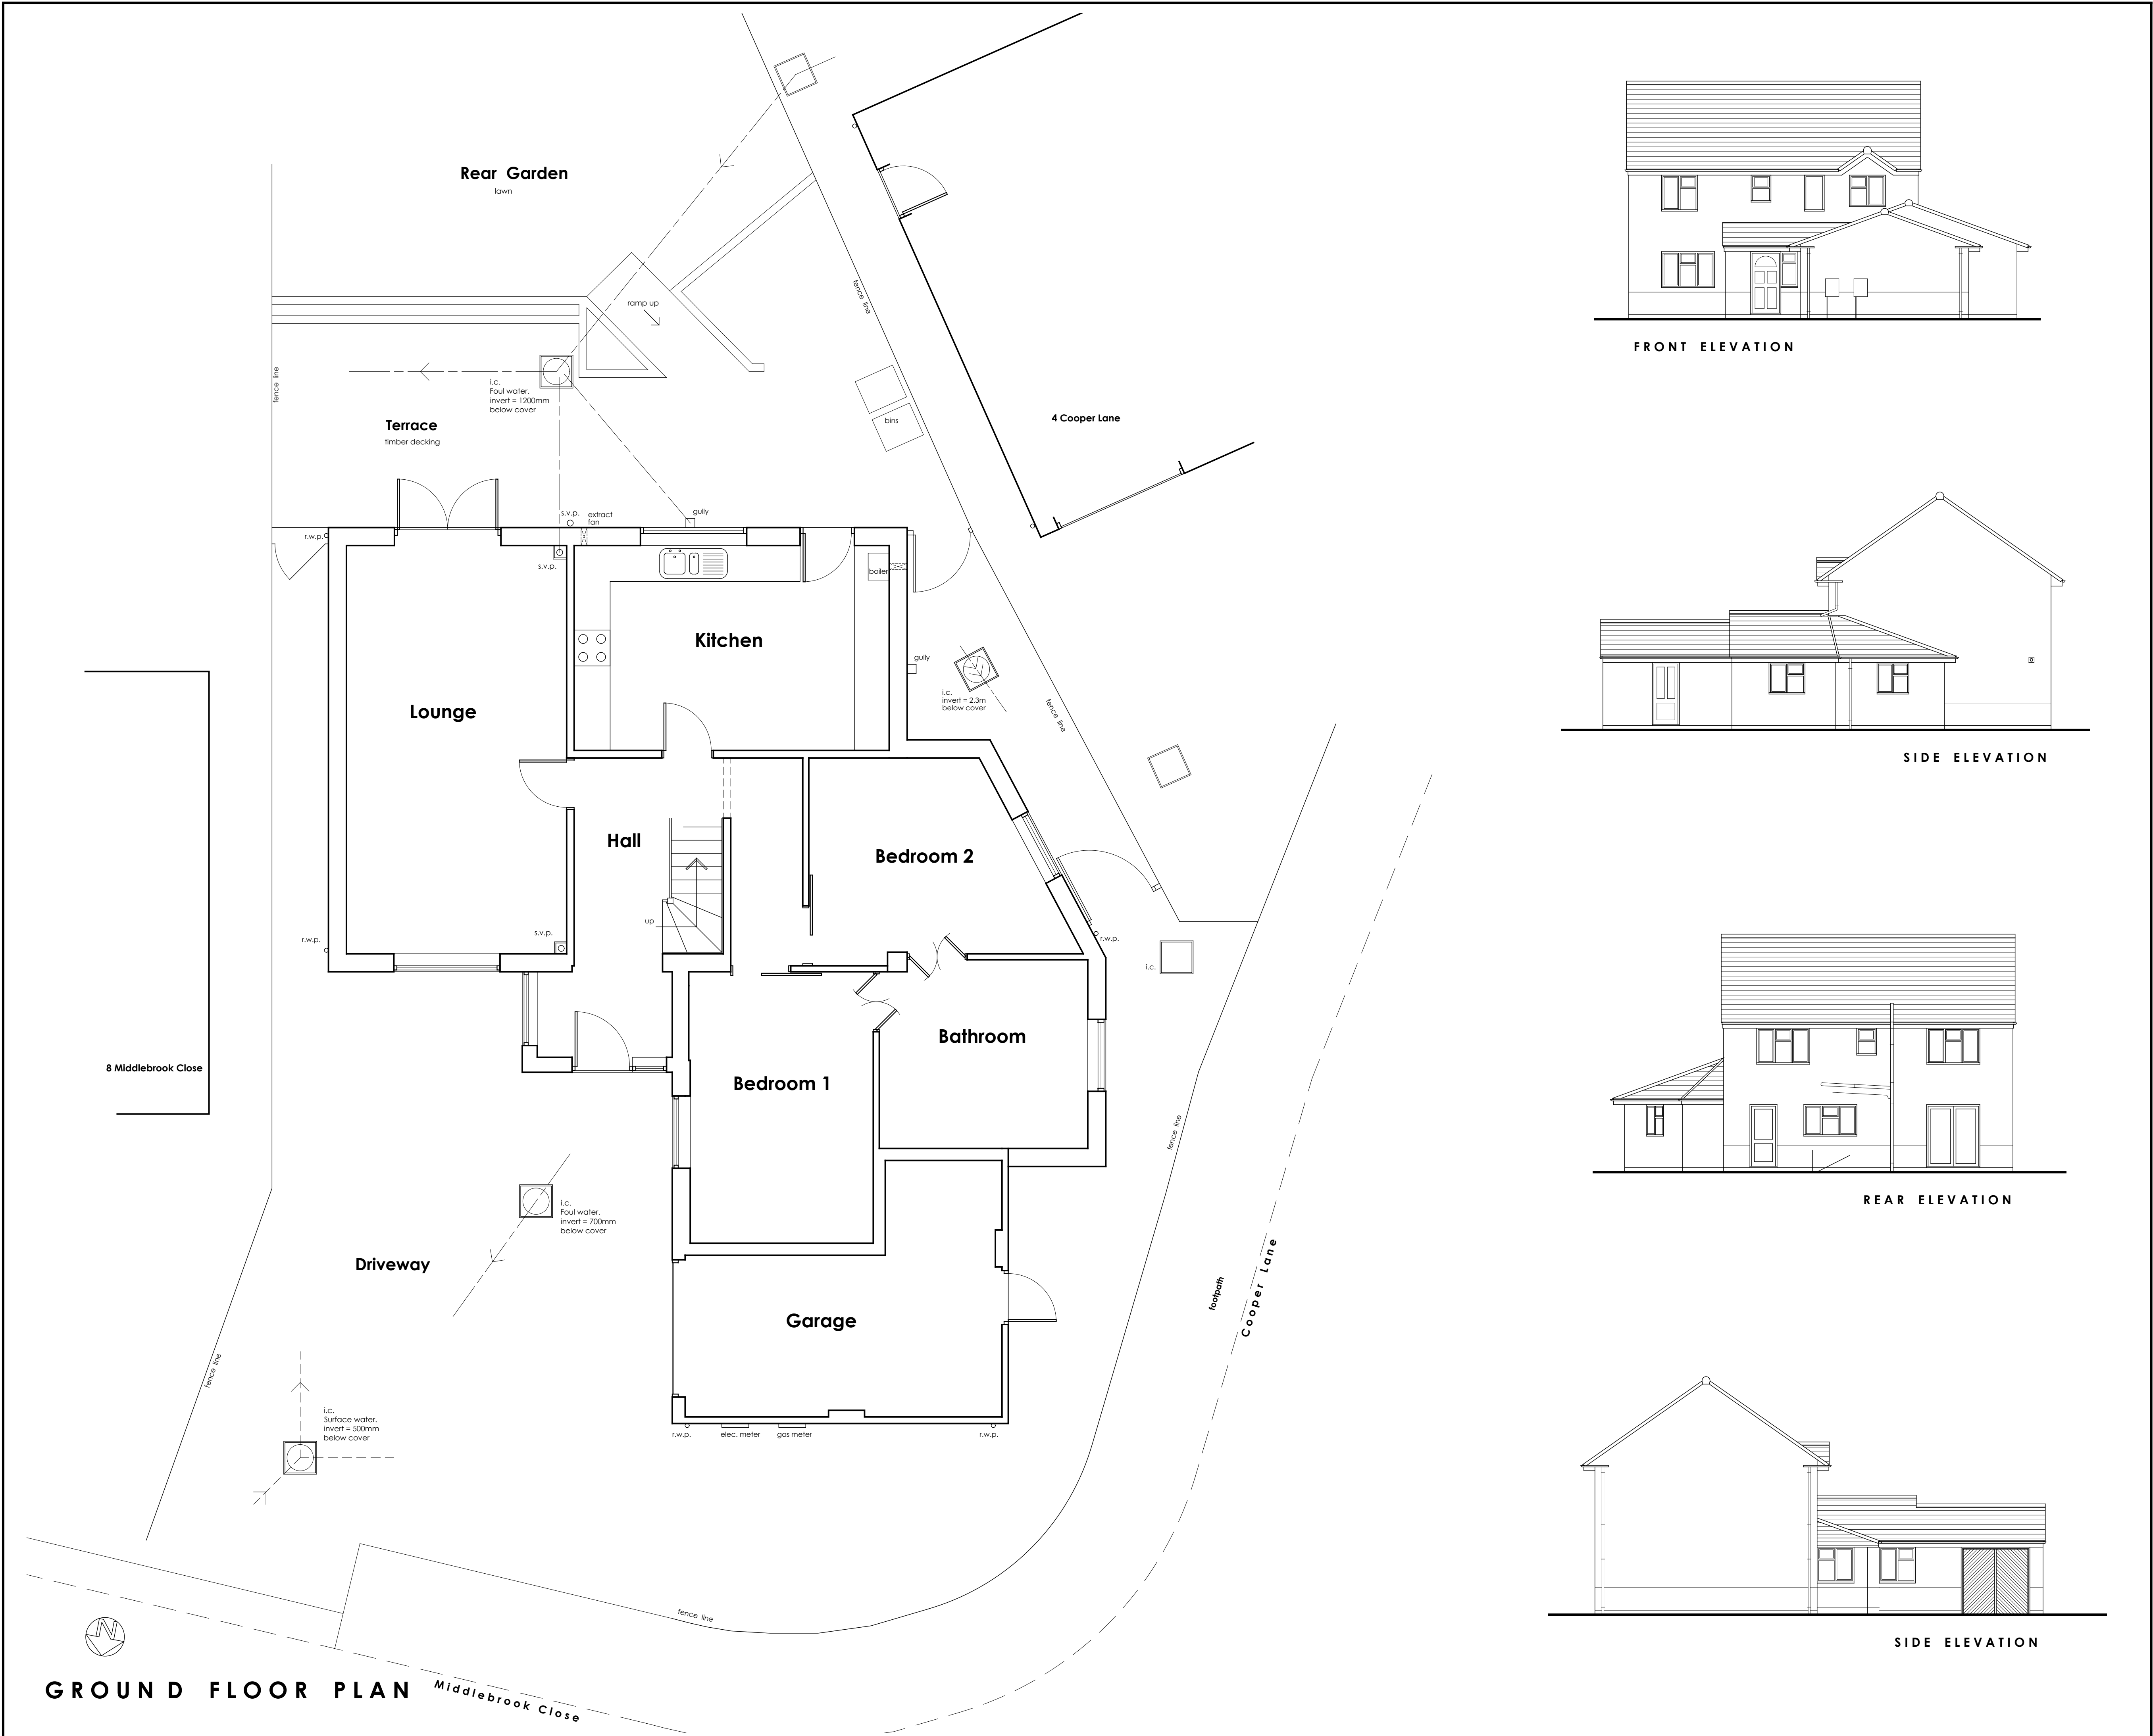


FRONT ELEVATION




SIDE ELEVATION



REAR ELEVATION

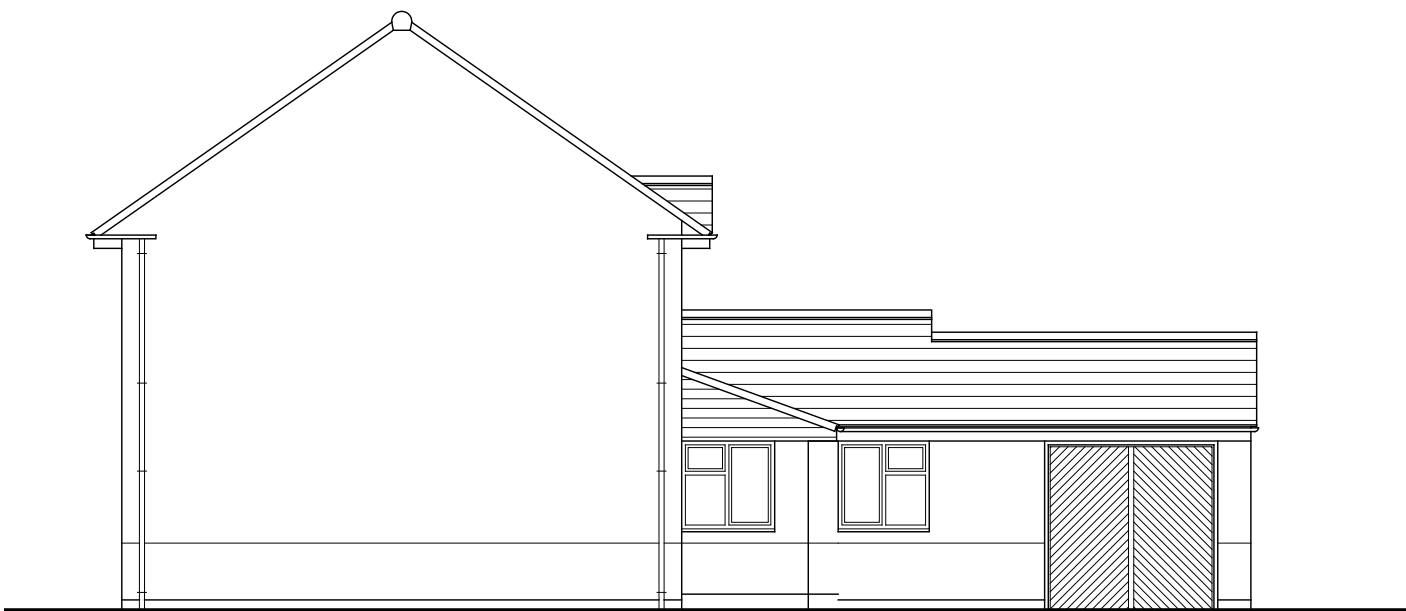

SIDE ELEVATION

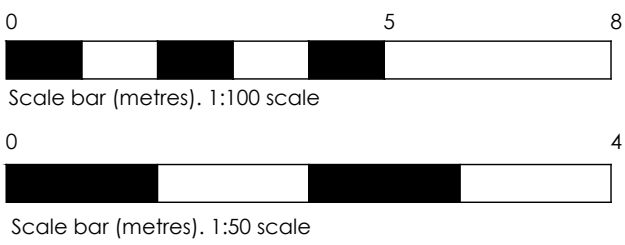

GRAHAM HARRIS PARTNERSHIP Ltd.
ARCHITECTURAL SERVICES
11 RIDGEWAY, LITTLETHORPE, LEICESTERSHIRE LE19 2JJ
PHONE: (0116) 275 2275
EMAIL: gra.h@btinternet.com
WEB: grahamharrispartnership.com

Plan of property

EXISTING LAYOUT DRAWING

9 Middlebrook Close
Ratby
Leicester
LE6 0QX

DRAWING No. 5476 / ACD / 8	SCALE 1:50 & 1:100 @A1
DRAWN BY R.H.	DATE 20.3.2023