


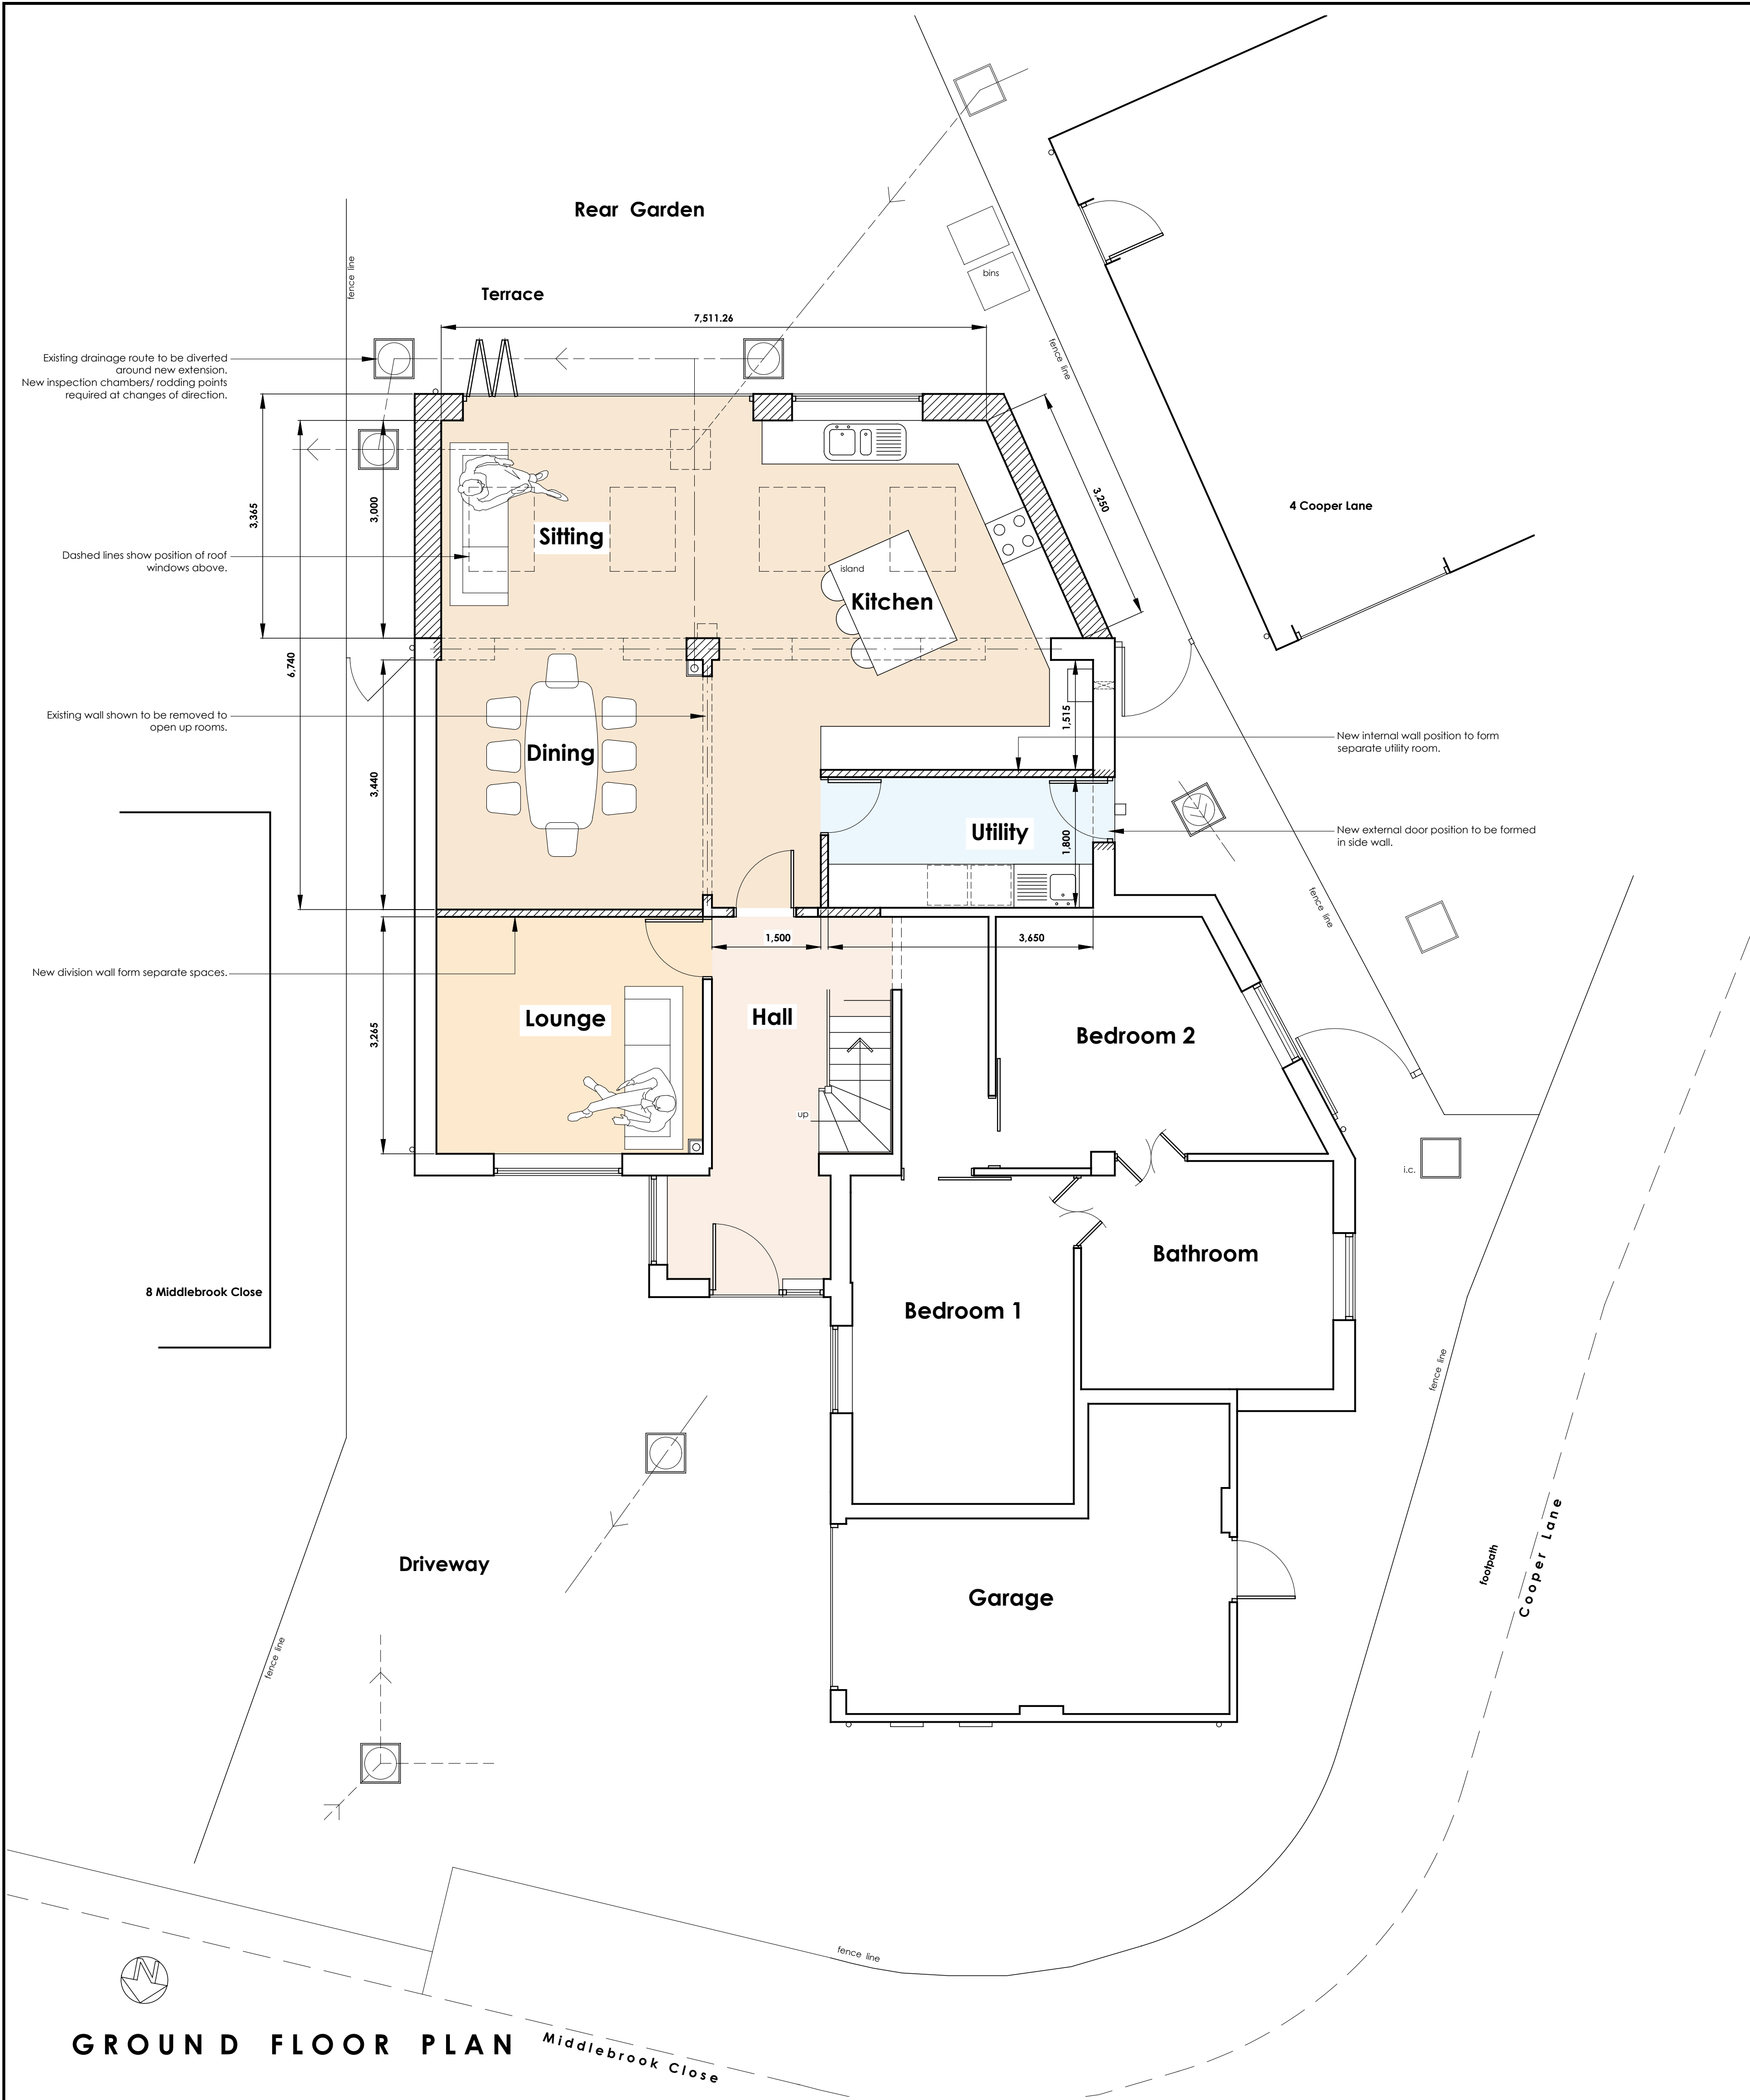


FRONT ELEVATION




SIDE ELEVATION




REAR ELEVATION

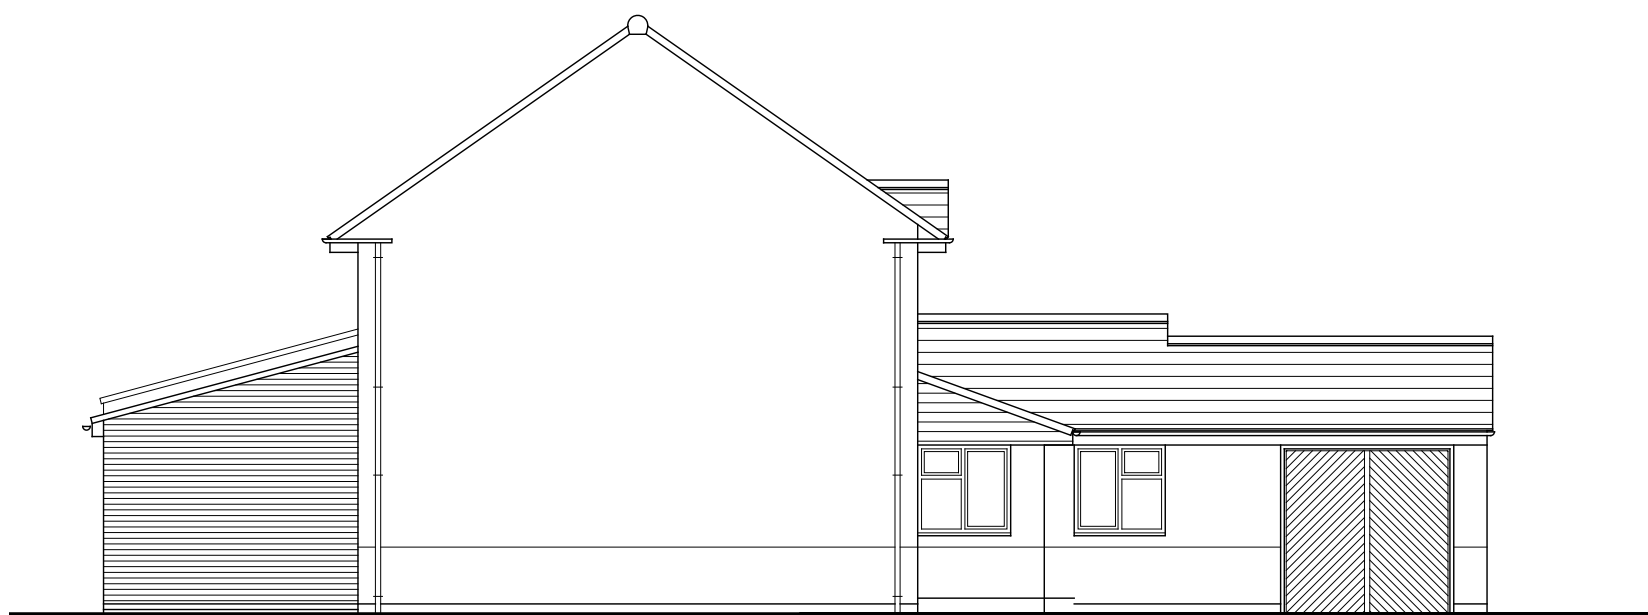

SIDE ELEVATION

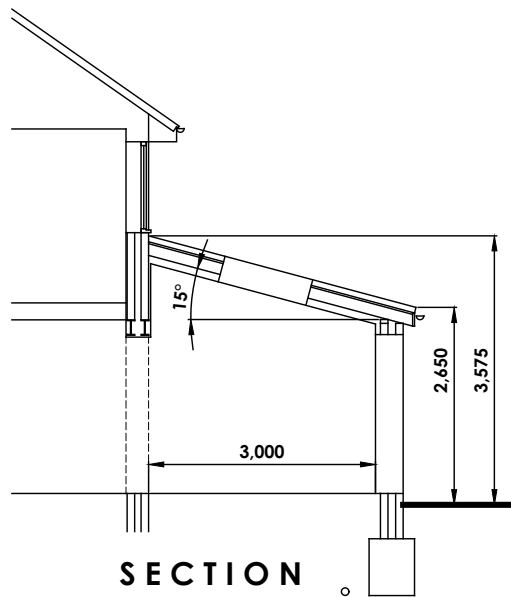

SECTION

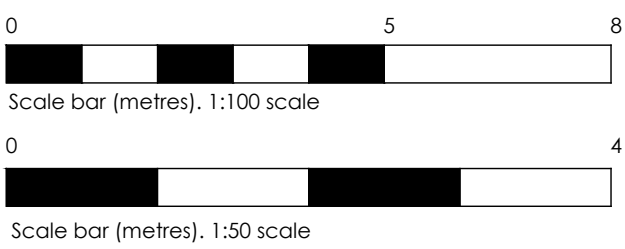

GRAHAM HARRIS PARTNERSHIP Ltd.
ARCHITECTURAL SERVICES
11 RIDGEWAY, LITTLETHORPE, LEICESTERSHIRE LE19 2JJ
PHONE: (0116) 275 2275
EMAIL: gra.h@btinternet.com
WEB: grahamharrispartnership.com

Proposed single storey rear extension

DRAWING FOR APPLICATION FOR
CERTIFICATE OF LAWFUL DEVELOPMENT

**9 Middlebrook Close
Ratby
Leicester
LE6 0QX**

DRAWING No. 5476 / ACD / 14	SCALE 1:50 & 1:100 @A1
DRAWN BY R.H.	DATE 29.3.2023