



| RevNo | Revision note | Date | Signature | Checked |
|-------|---------------|------|-----------|---------|
|       |               |      |           |         |

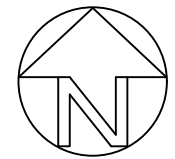

LOCATION PLAN SCALE 1:1250

APPLICATION SITE

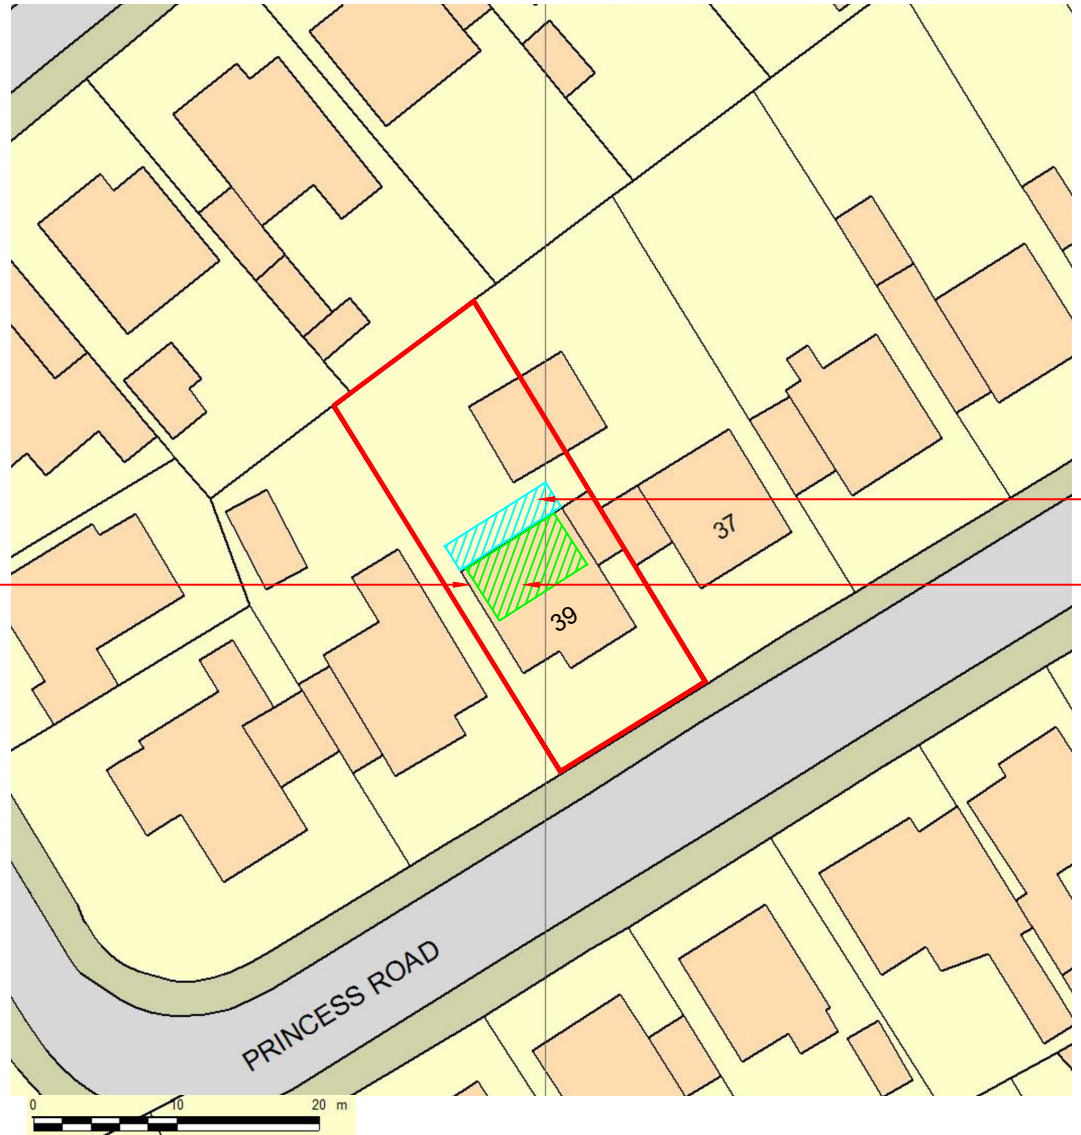

SITE PLAN SCALE 1:500

PROPOSED REAR  
G.F. EXTENSION  
  
PROPOSED DORMER

Consultant



AMA UK CONSULTANCY LTD  
Civil/Structural and planning Consultants  
Friars House, Manor House Drive  
Coventry, CV1 2TA  
Tel: 02476 982010, Mob: 07852125530  
info@ama-consultancy.com

Address

39 PRINCESS ROAD  
HINKLEY  
LE16 1EA

Title

SITE & LOCATION PLANS

|             |               |                |
|-------------|---------------|----------------|
| Drawn<br>RM | Checked<br>AN | Approved<br>AN |
|-------------|---------------|----------------|

Dwg No.

AMA-983-001

|                   |                  |               |
|-------------------|------------------|---------------|
| Scale<br>As Noted | Date<br>06.06.25 | Revision<br>- |
|-------------------|------------------|---------------|

PLANNING