


RevNo	Revision note	Date	Signature	Checked

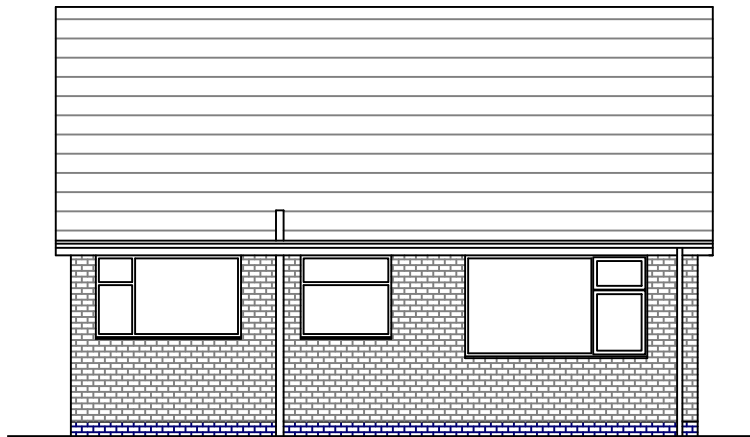


EXISTING FRONT ELEVATION SCALE 1:100




EXISTING REAR ELEVATION SCALE 1:100




EXISTING SIDE ELEVATION SCALE 1:100

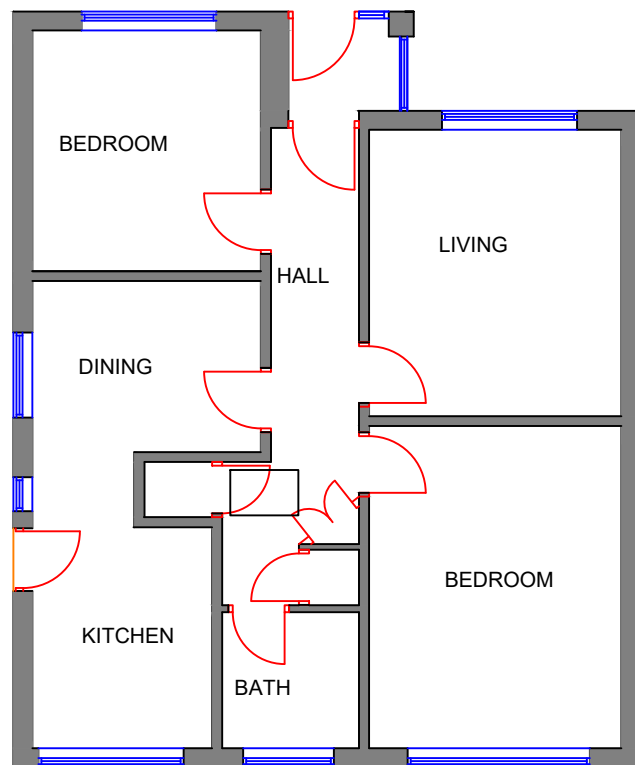



EXISTING GROUND FLOOR PLAN SCALE 1:100

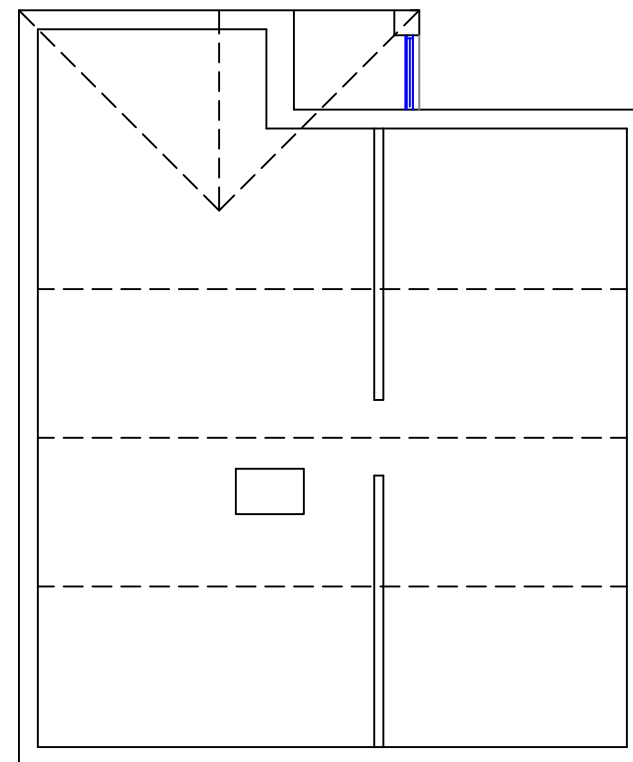

EXISTING ATTIC PLAN SCALE 1:100

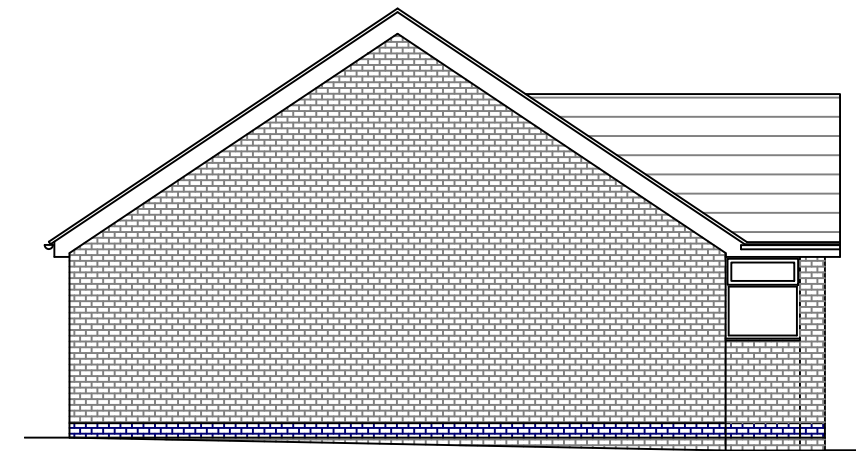

EXISTING SIDE ELEVATION SCALE 1:100

 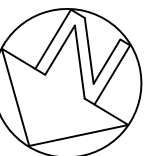

PLANNING

Consultant		
 AMA UK CONSULTANCY LTD Civil/Structural and planning Consultants Friars House, Manor House Drive Coventry, CV1 2TA Tel: 02476 982010, Mob: 07852125530 info@ama-consultancy.com		
Address		
39 PRINCESS ROAD HINKLEY LE16 1EA		
Title		
FLOOR PLANS & ELEVATIONS AS EXISTING		
Drawn RM	Checked AN	Approved AN
Dwg No.		
AMA-983-002		
Scale 1:100	Date 06.06.25	Revision -