




RevNo	Revision note	Date	Signature	Checked

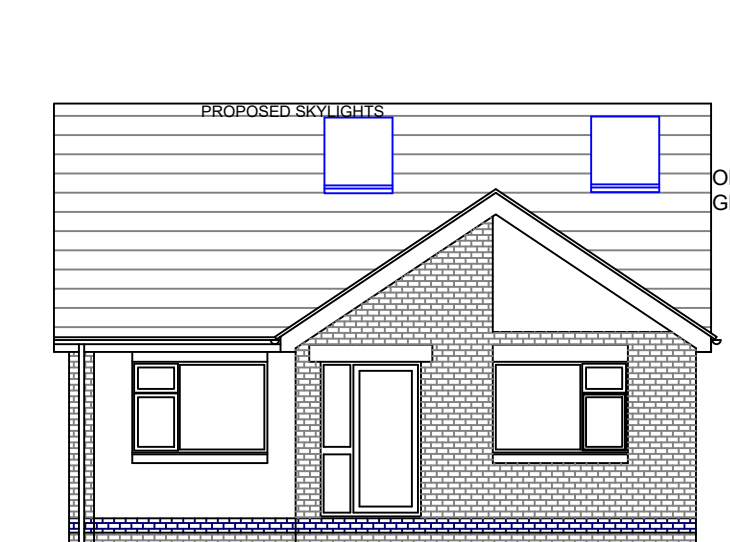

PROPOSED FRONT ELEVATION
SCALE 1:100

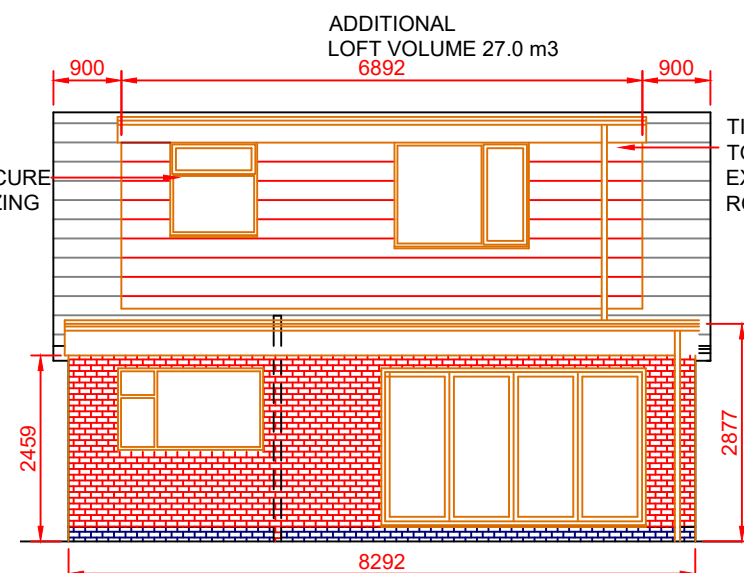



PROPOSED REAR ELEVATION
SCALE 1:100

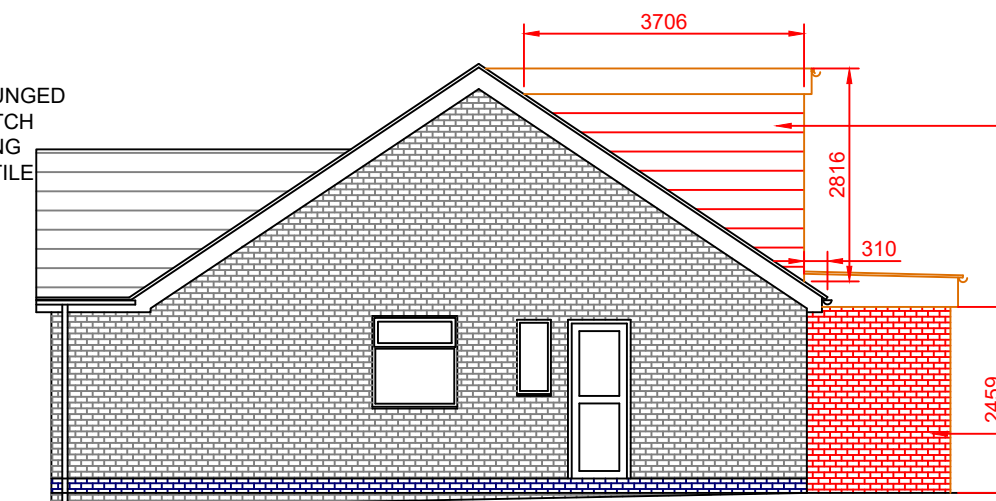

PROPOSED SIDE ELEVATION
SCALE 1:100


PROPOSED VERTICAL
TILE HANGING TO MATCH
EXISTING ROOF TILES

PROPOSED BRICKWORK
TO MATCH EXISTING

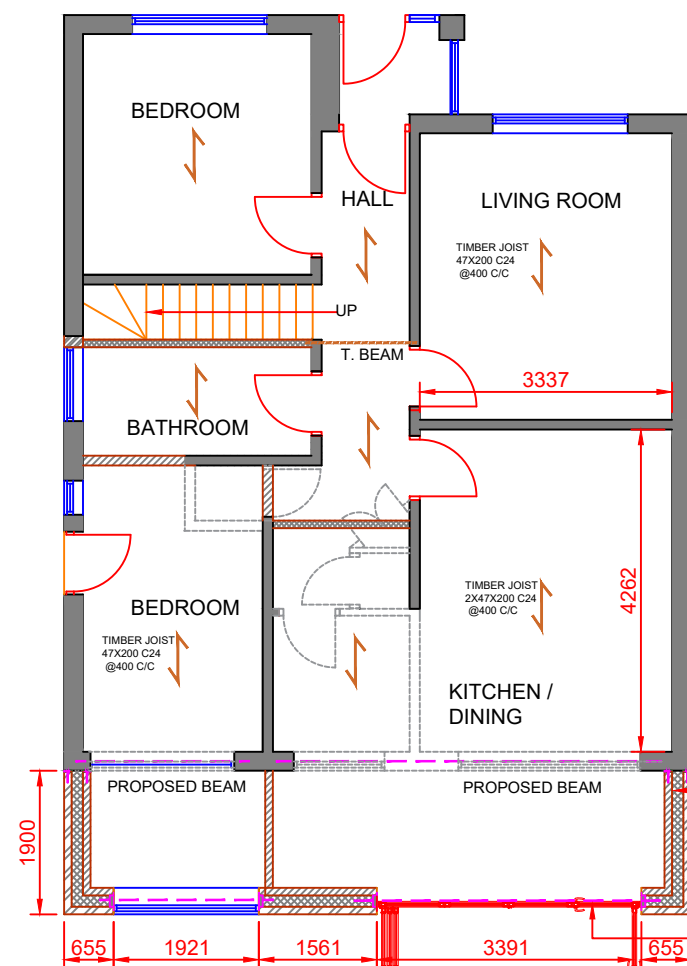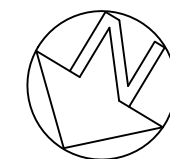


PROPOSED GROUND FLOOR PLAN
SCALE 1:100


PROPOSED SECTION
SCALE 1:100

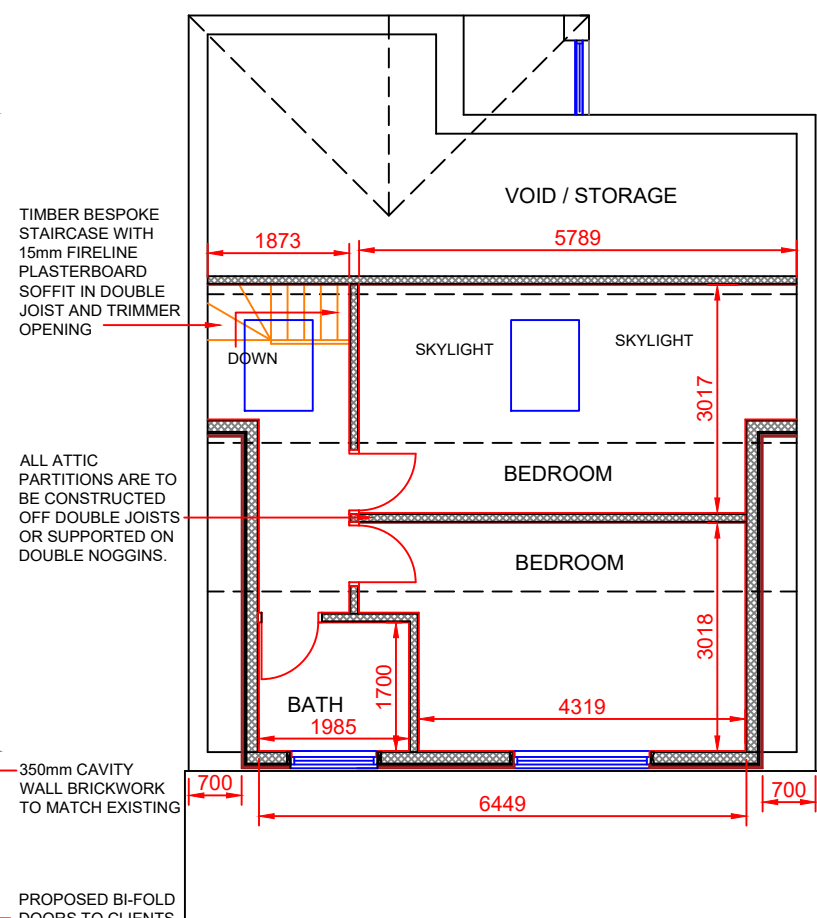

PROPOSED ATTIC PLAN
SCALE 1:100

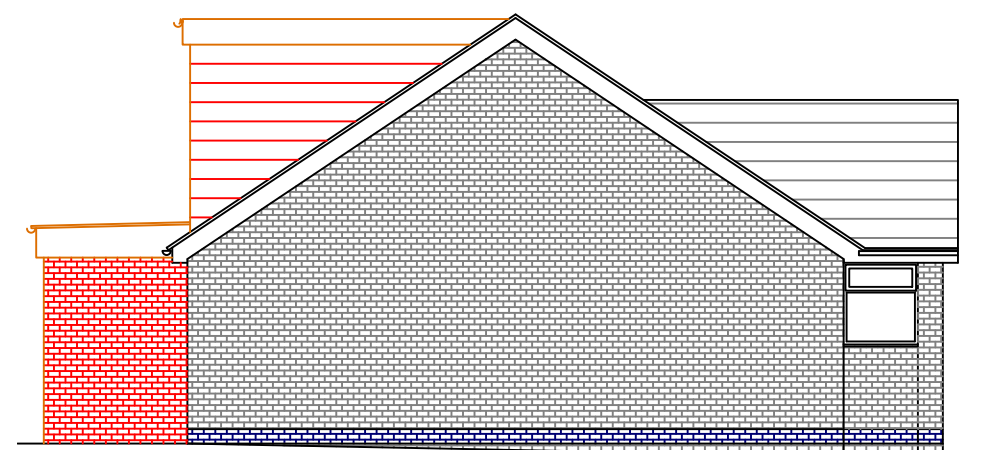

PROPOSED SIDE ELEVATION
SCALE 1:100

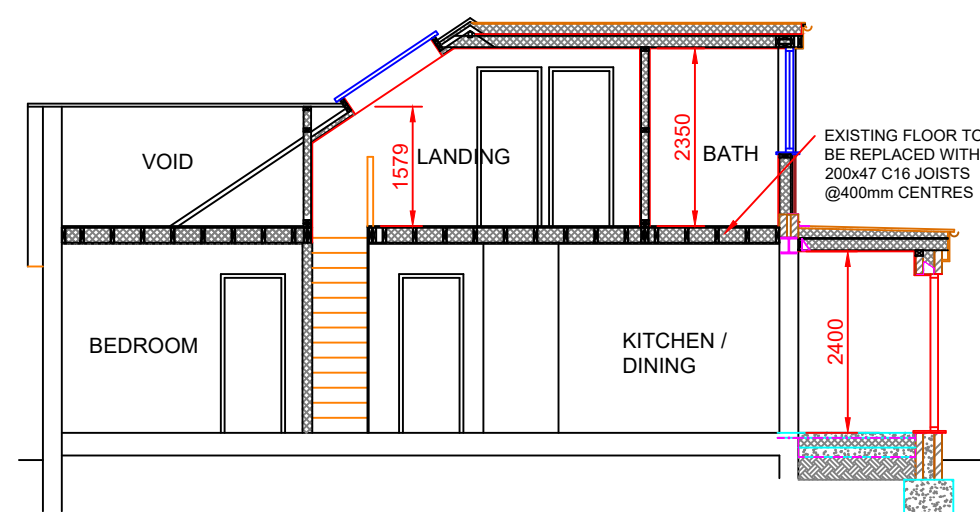

PROPOSED SECTION
SCALE 1:100

0 1 2 3 4 5



- NOTES:**
1. THE DIMENSIONS OF ALL STEEL SECTIONS REQUIRED SHOULD BE MEASURED ON SITE BY THE CLIENT (OR THEIR REPRESENTATIVE CONTRACTOR OR STEELWORK FABRICATOR). ALL STEEL BEAMS TO HAVE MINIMUM OF 1/2HR FIRE RESISTANCE VIA 'NULLFIRE' PAINT OR 19mm GYPROC PLANK TIED WITH 1.6mm WIRE BINDING @ 100mm C/C AND FINISHED IN CARLITE BONDING 16mm THICK.
 2. ALL STEEL (SIZES & QUANTITY) SHOWN ON THE DRAWINGS SHOULD BE CHECKED PRIOR TO THE START OF THE WORK.
 3. ALL DRAWINGS AND STRUCTURAL CALCULATIONS TO BE APPROVED BY BUILDING INSPECTOR PRIOR TO COMMENCEMENT OF ANY WORKS
- NOTE TO CONTRACTOR:**
4. THIS DRAWING AND CONSTRUCTION NOTATION RELATES TO BUILDING REGULATIONS. ALL WORK WHICH AFFECTS THE PARTY WALL MUST BE AGREED WITH THE NEIGHBOUR PRIOR TO COMMENCEMENT
 5. FOUNDATIONS AND STEEL SUPPORT PIER FOUNDATIONS ADJACENT TO PARTY WALLS TO BE LAID LOWER THAN OR BUTTED TO PARTY WALL FOUNDATIONS.
 6. PRIOR TO ANY NEW STRUCTURE BUILT OFF EXISTING WALLS THE CONTRACTOR MUST ENSURE THE ADEQUACY OF THE EXISTING BRICKWORK AND FOUNDATIONS TO LOCAL BUILDING INSPECTOR APPROVAL.

Consultant

AMA UK CONSULTANCY LTD
Civil/Structural and planning Consultants
Friars House, Manor House Drive
Coventry, CV1 2TA
Tel: 02476 982010, Mob: 07852125530
info@ama-consultancy.com

Address 39 PRINCESS ROAD
HINKLEY
LE16 1EA

Title FLOOR PLANS & ELEVATIONS
AS PROPOSED

Drawn RM Checked AN Approved AN

Dwg No. AMA-983-003

Scale 1:100 Date 06.06.25 Revision -

PLANNING