


0 1 2 3 4 5 M

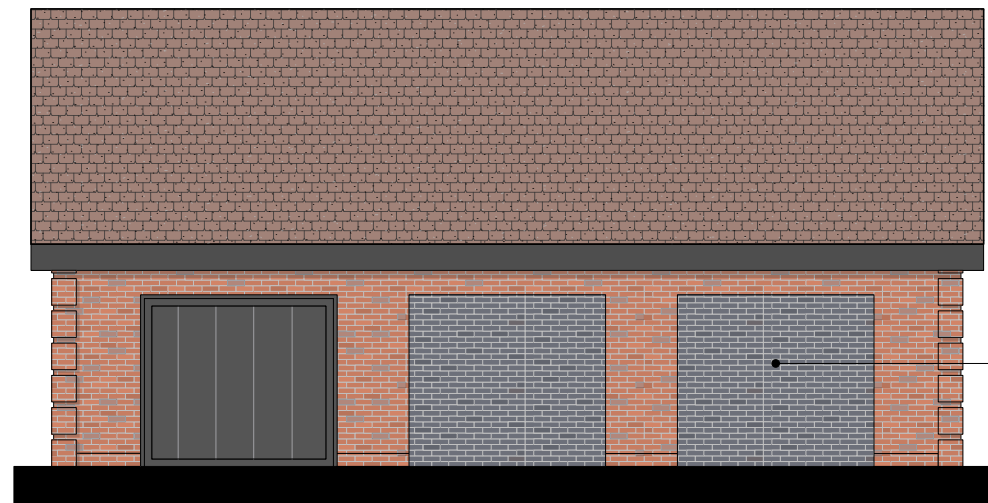

Proposed garage doors to be infilled with blue brick

1 **Proposed South Elevation**
Scale: 1:100




2 **Proposed West Elevation**
Scale: 1:100



Proposed door omitted and replaced with Bi-folding doors

Proposed garage door has been relocated

3 **Proposed North Elevation**
Scale: 1:100

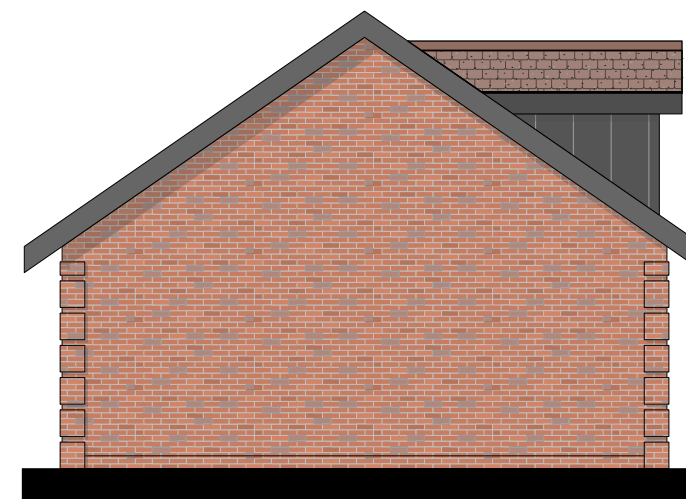

4 **Proposed East Elevation**
Scale: 1:100



Client:
Mr. Ian Neale

Westwood Studios
59 Bitteswell Road
Lutterworth
Leicestershire LE17 4EP
Tel 01455 817217
www.timadamsarchitects.com



P07	15/09/2026	Elevations Revised	AA
P06	15/09/2026	Elevations Revised	AA
P05	03/09/2026	South Elevation Revised	AA
P04	05/09/2025	Door relocated.	MA
P03	14/08/2025	Drawing revised	FB

Rev	Date	Revision Details	Author
-----	------	------------------	--------

Dwg. Title

Job Ref.

Grove House, Burbage

Proposed Garage Elevations

Drawn	Date	Scale	Drawing Size
ID	Apr 2025	1:100	A3
Job Number			Revision
199-TAA-XX-ZZ-DR-A-1430			P07

The copyright of this drawing is vested in the Architect/ Designer and must not be copied or reproduced without his written consent. Figured dimensions only to be taken from this drawing. All contractors and / or specialists must visit the site and be responsible for taking and checking all dimensions relative to this work.