




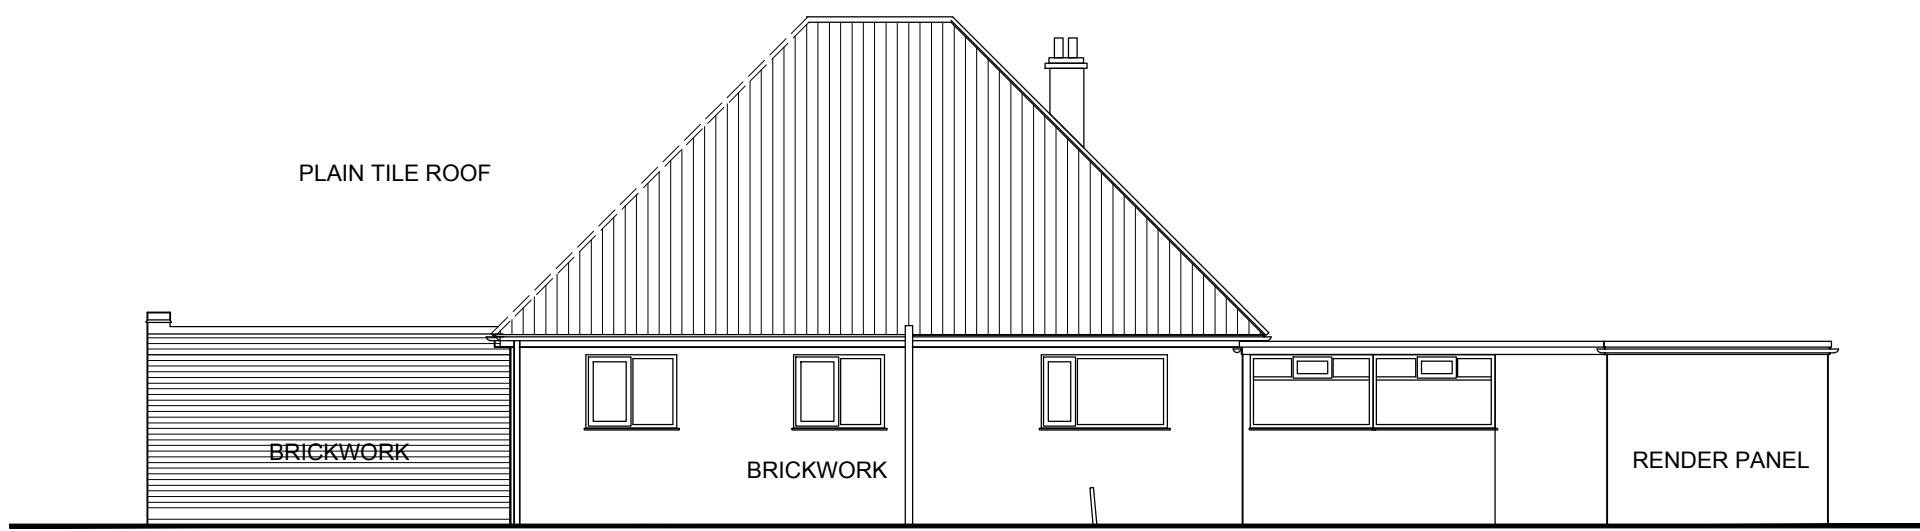


NORTH ELEVATION- PROPOSED
Scale 1:100@A1

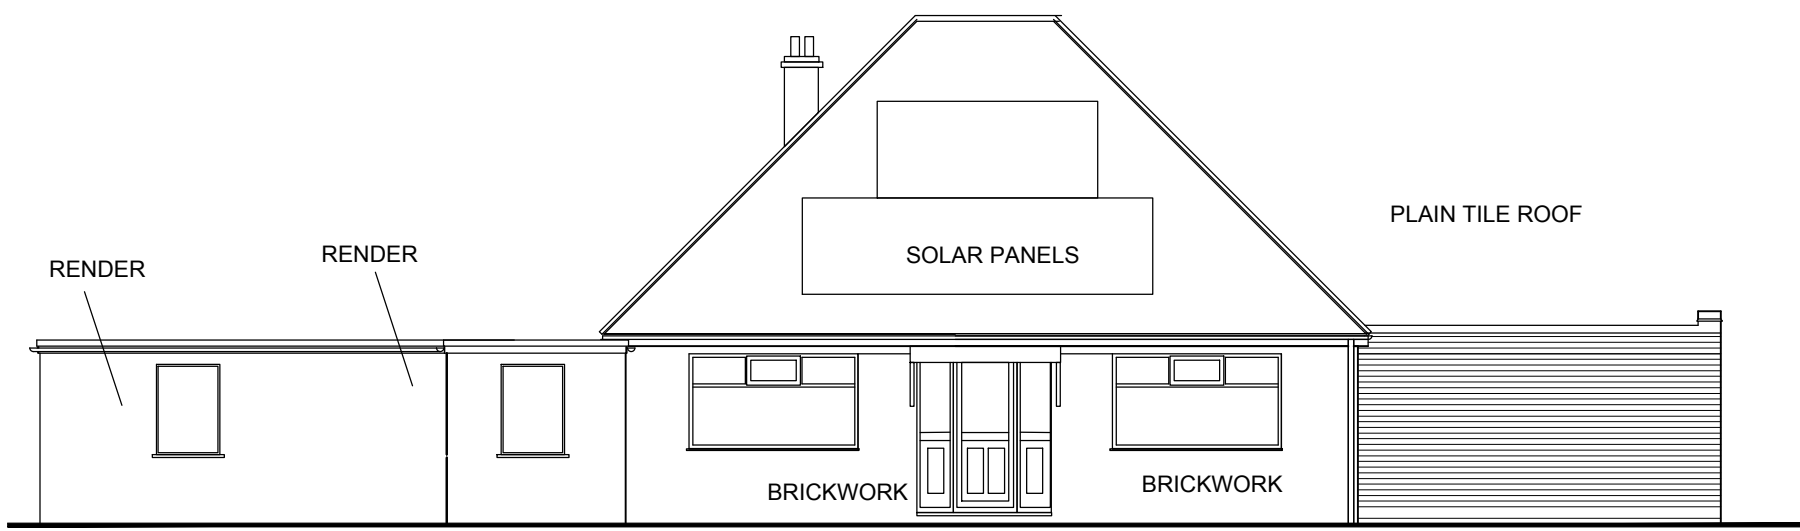


SOUTH ELEVATION - PROPOSED
Scale 1:100@A1

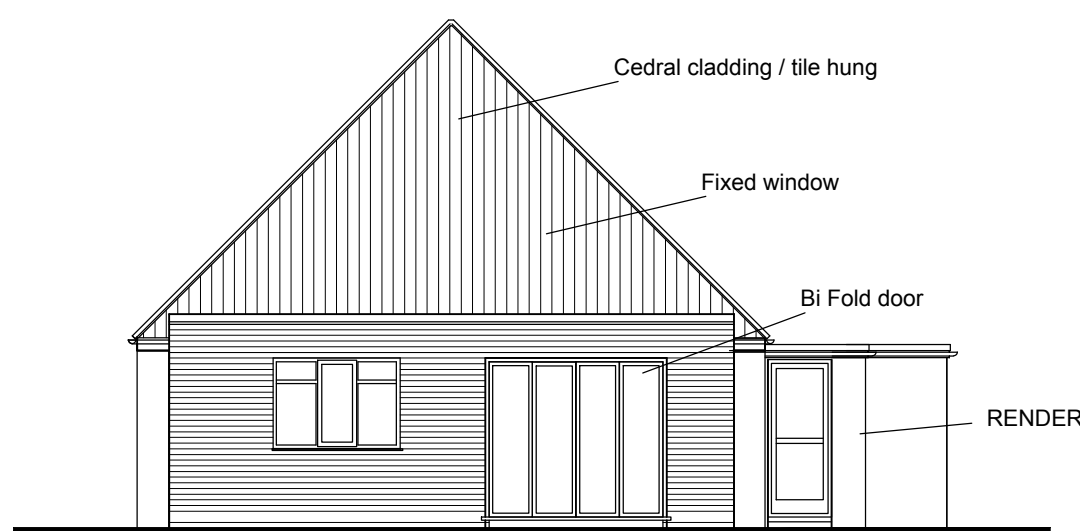



EAST ELEVATION- PROPOSED
Scale 1:100@A1

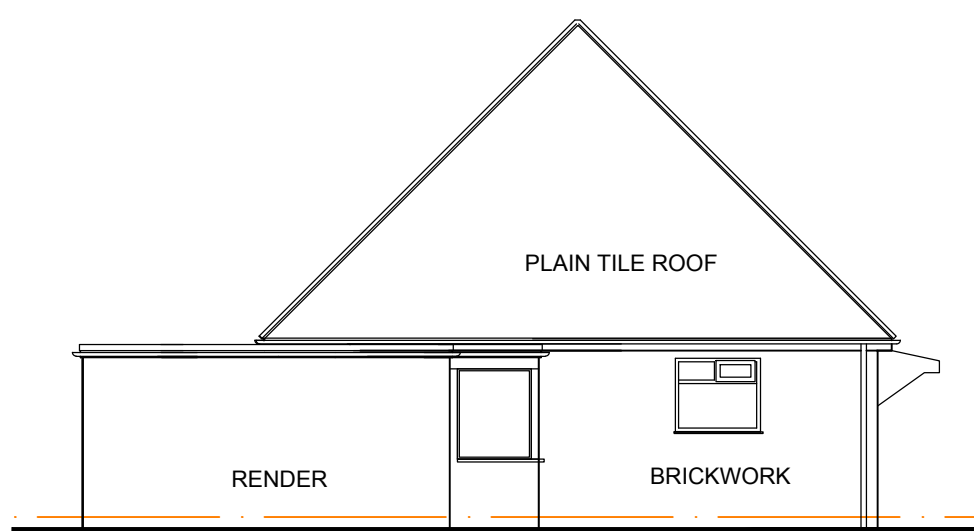

WEST ELEVATION- PROPOSED
Scale 1:100@A1

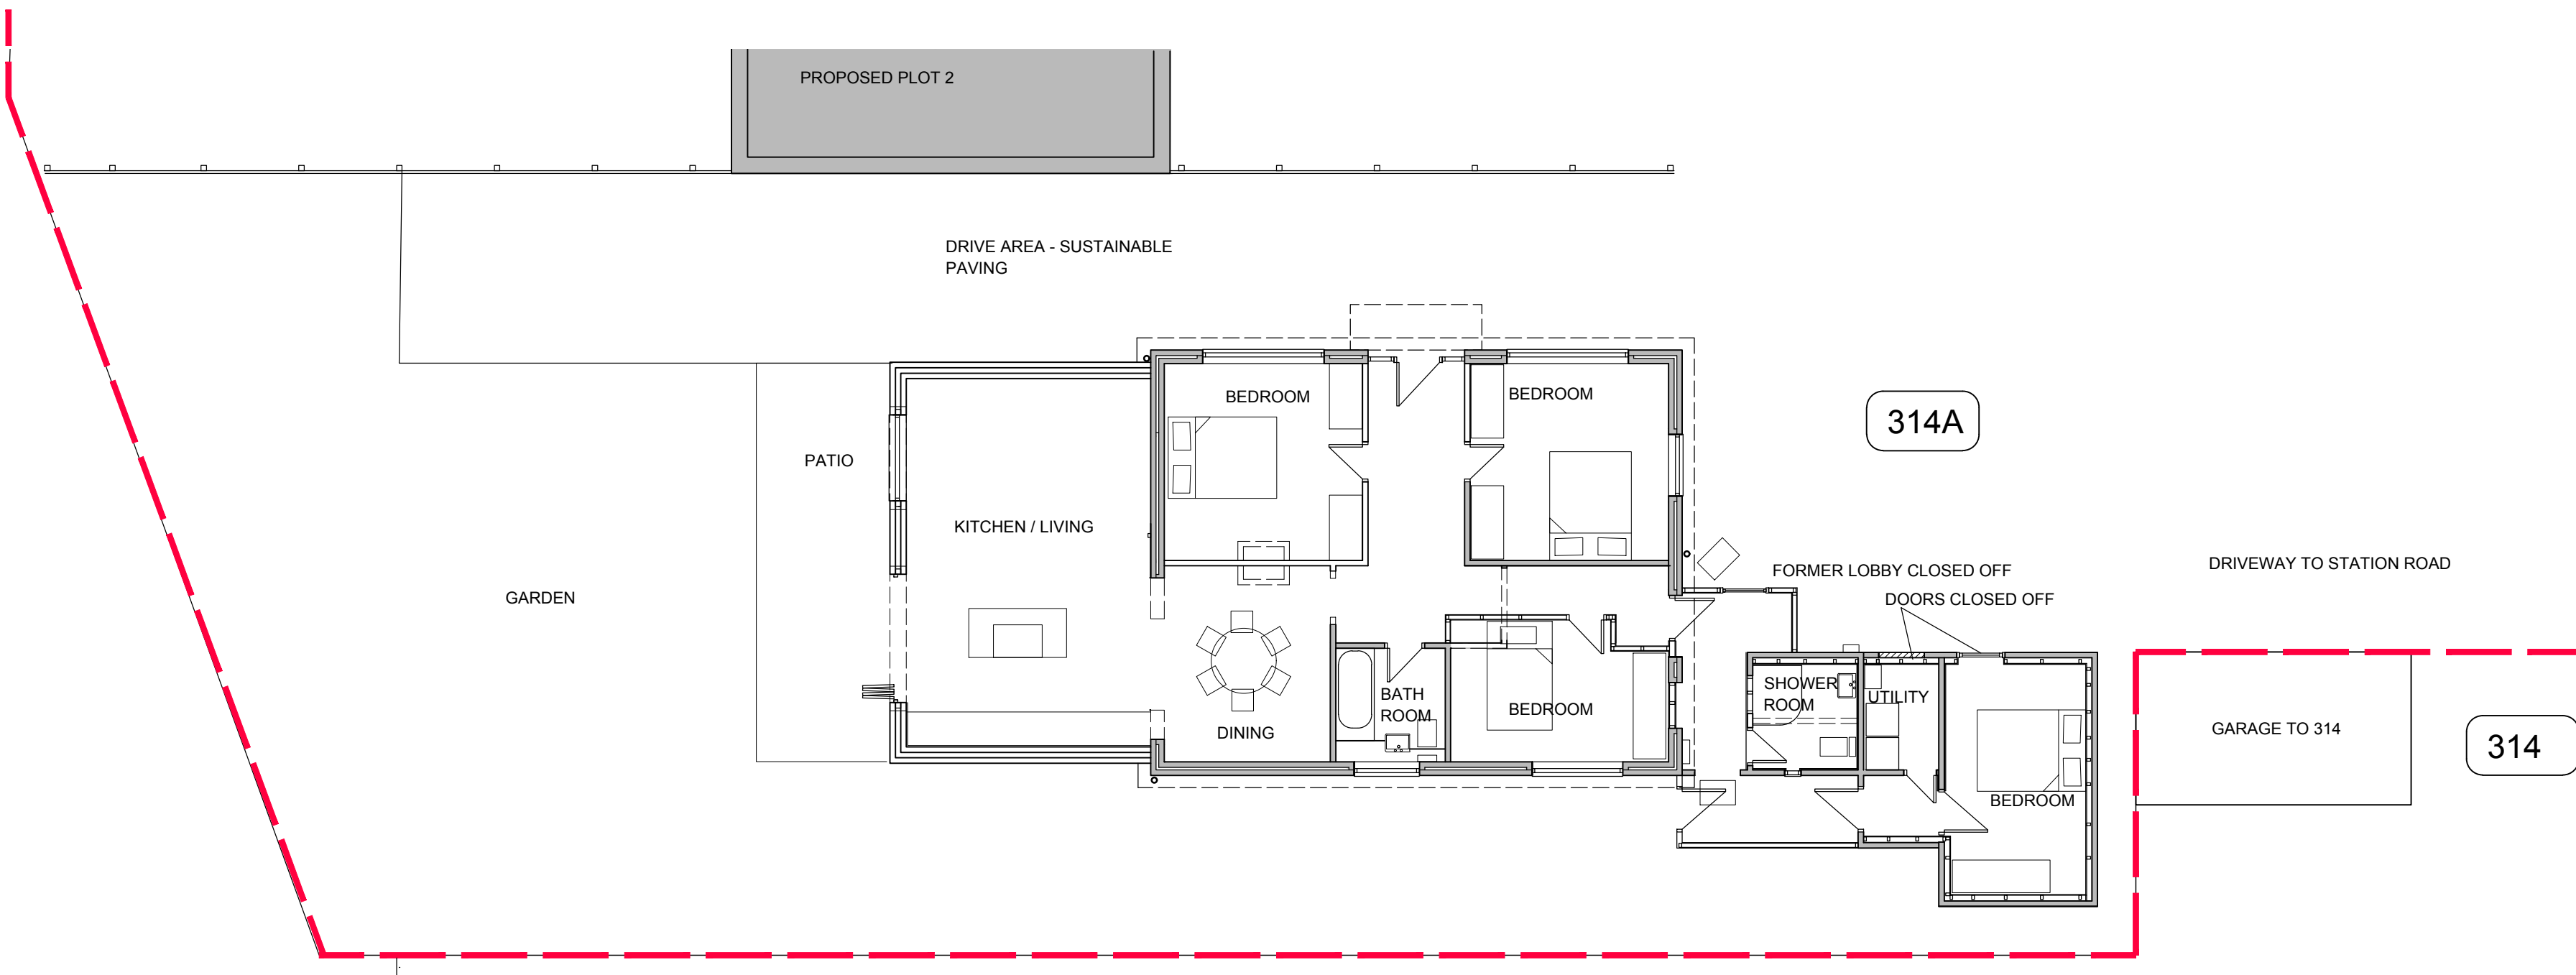

PROPOSED PLAN
Scale 1:100@A1

 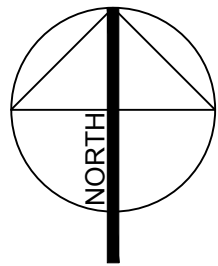

PLANNING

Adaero Property Investments Ltd

314a Station Road
BAGWORTH

Existing Bungalow PLOT 1

scale	author	scale
1:100@a1	ncw	Jul 22
proj. no.	draw. no.	revision
N158	P-00	B

Nicholas C Williams RIBA

ncwarchitecture@gmail.com