

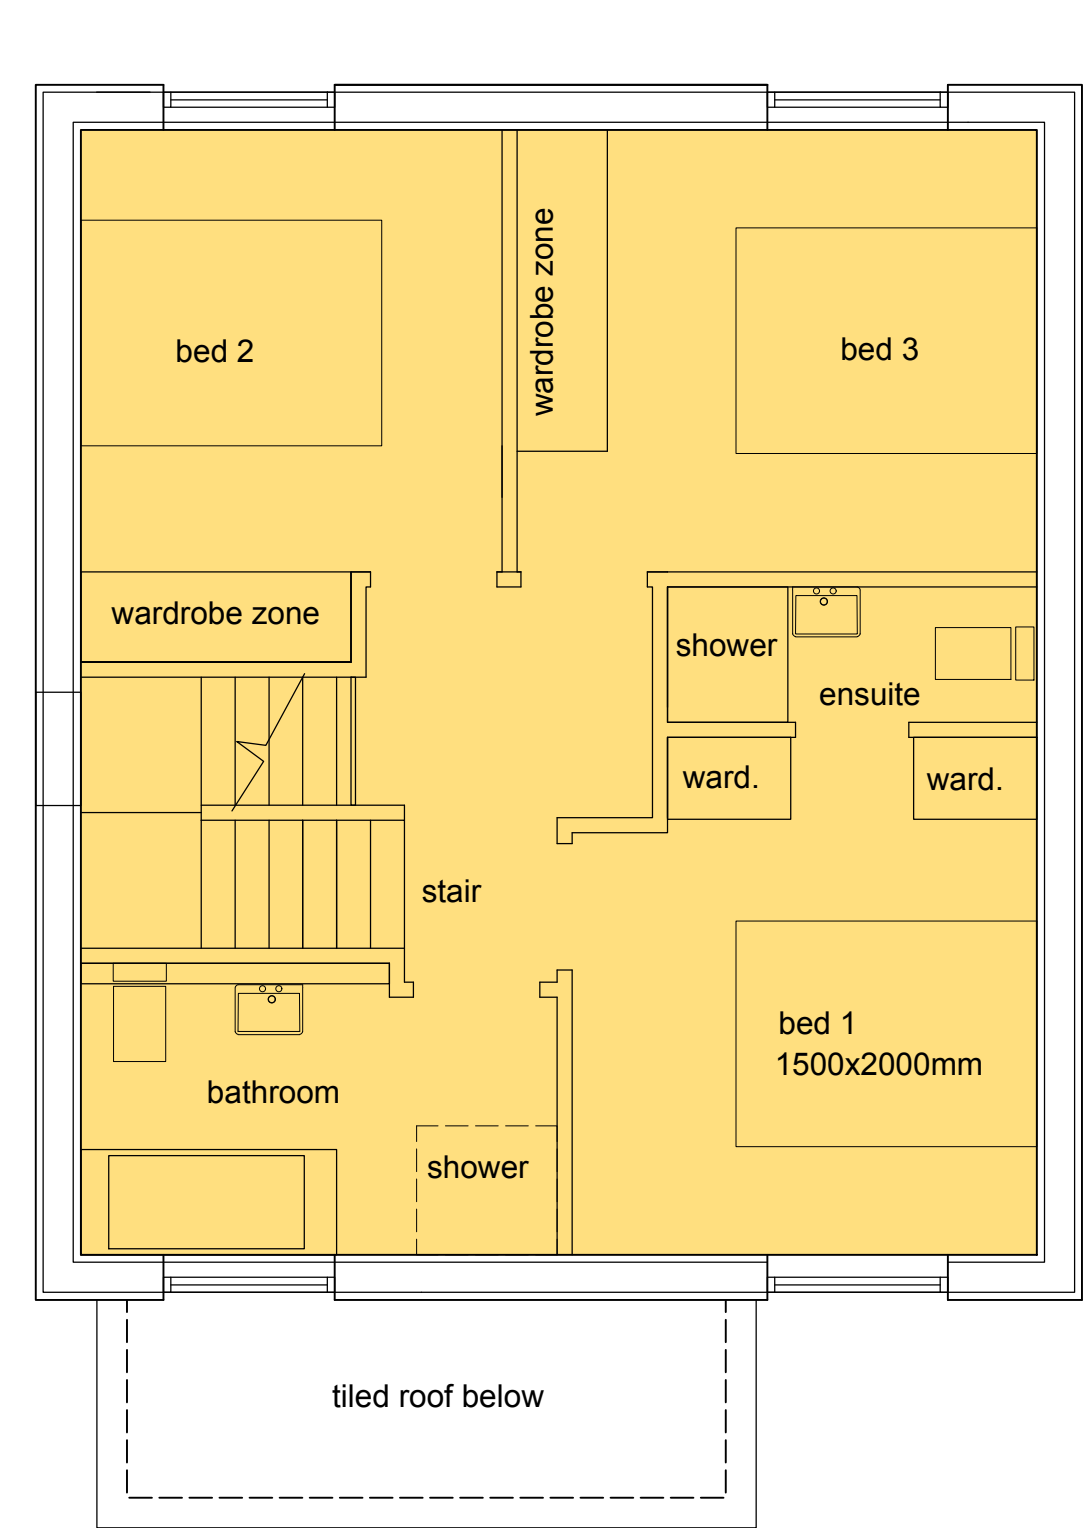



SUBJECT TO BUILDING REGULATIONS APPROVAL
DO NOT SCALE FROM THIS DRAWING
DRAWING ONLY TO BE USED FOR PURPOSES AS
STATED.
SUBJECT TO DETAILED SITE SURVEY
COPYRIGHT FOR THIS DRAWING IS THE
PROPERTY OF NWCA

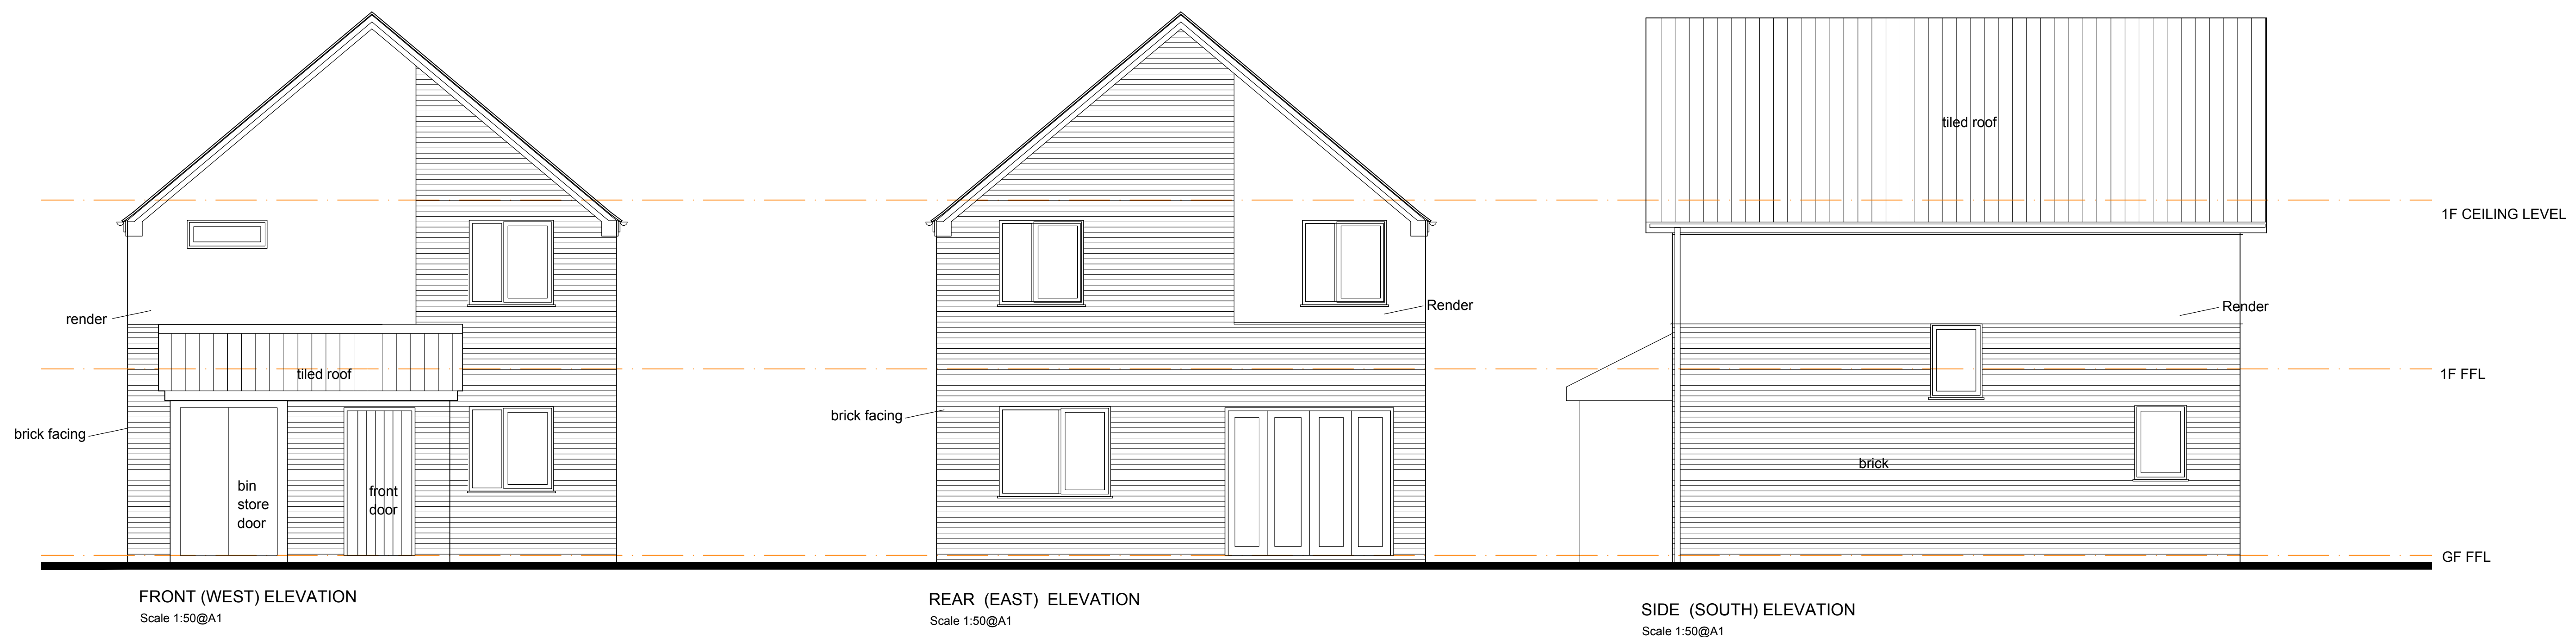


FIRST FLOOR PLAN
Scale 1:50@A1

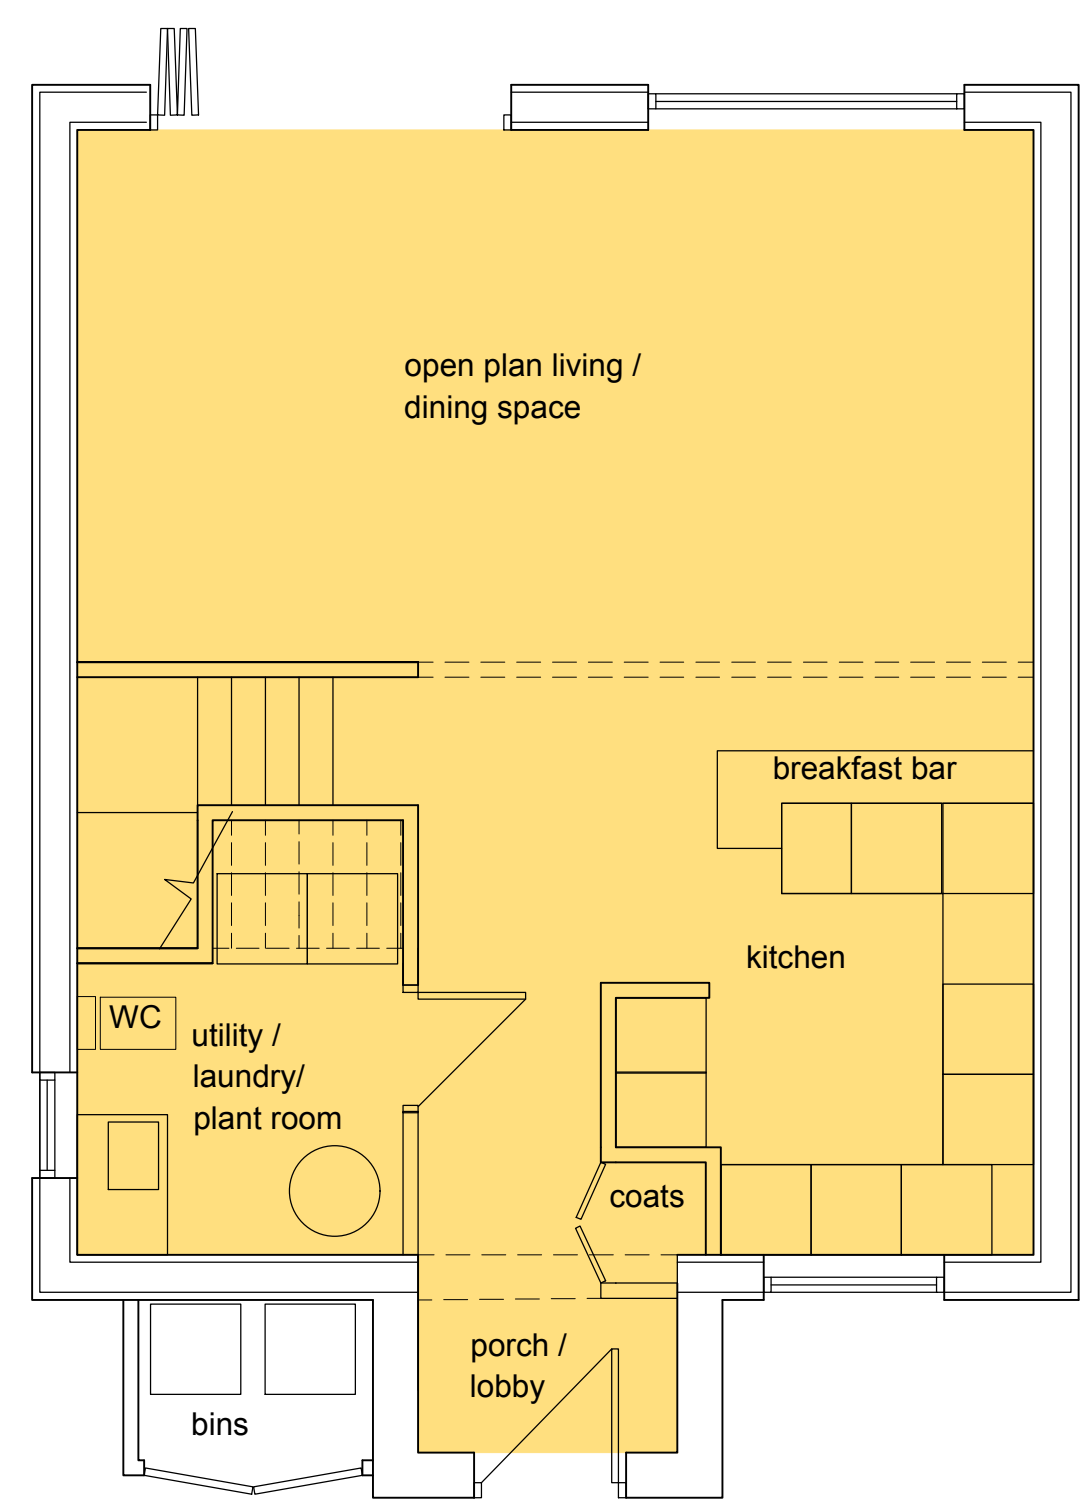

GROUND FLOOR PLAN
Scale 1:50@A1

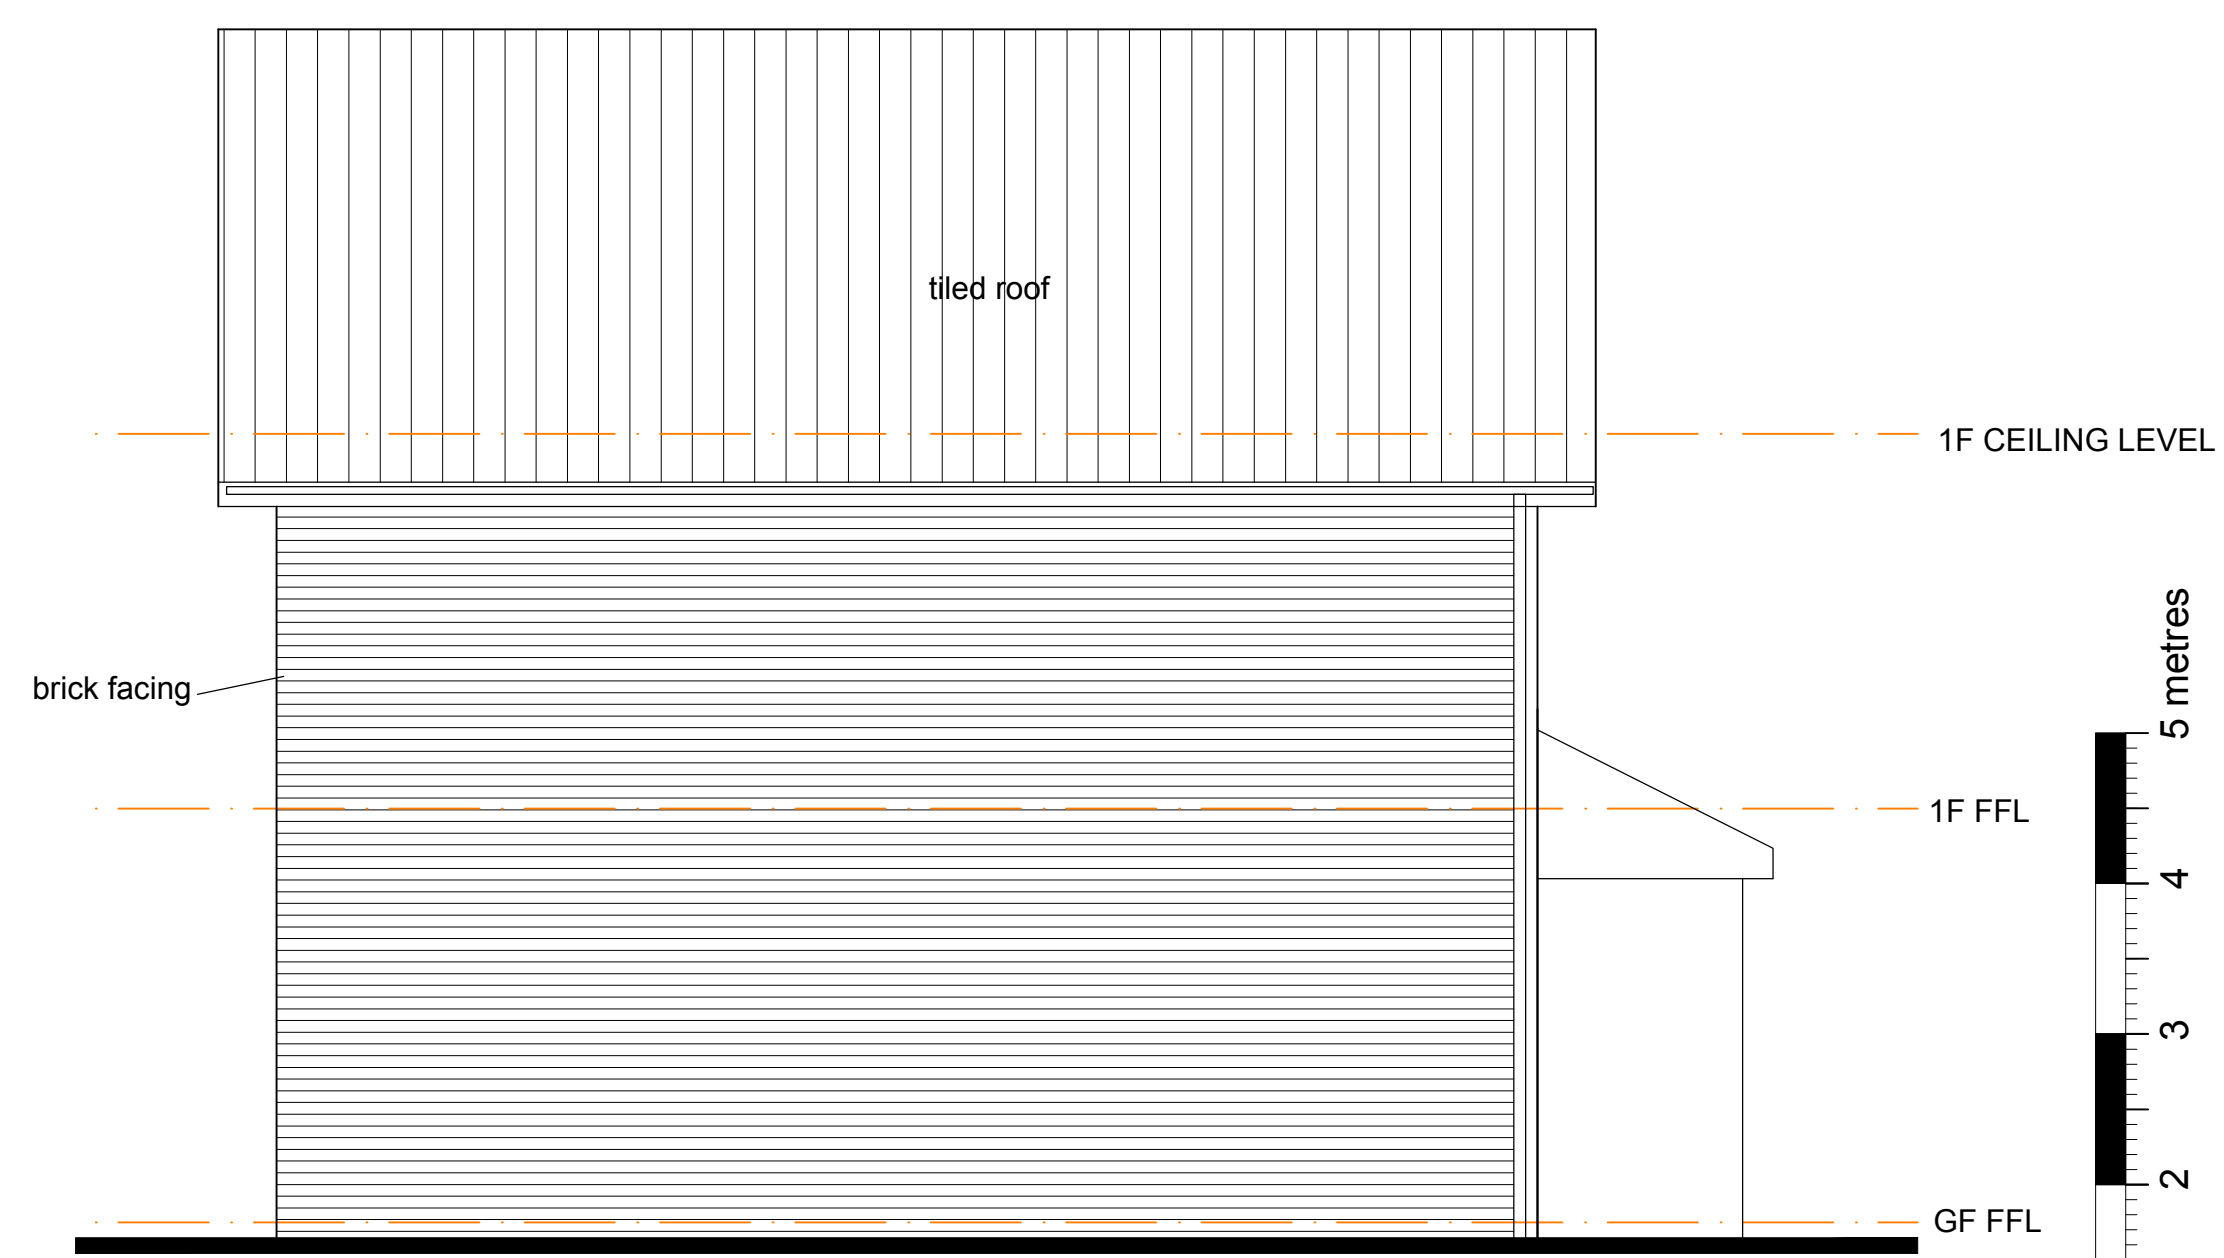

SIDE (NORTH) ELEVATION
Scale 1:50@A1

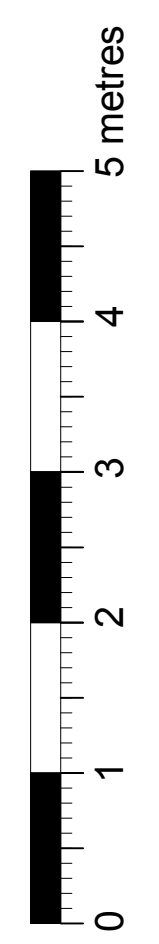

PLOT 2
AREA: 100.5sqM