


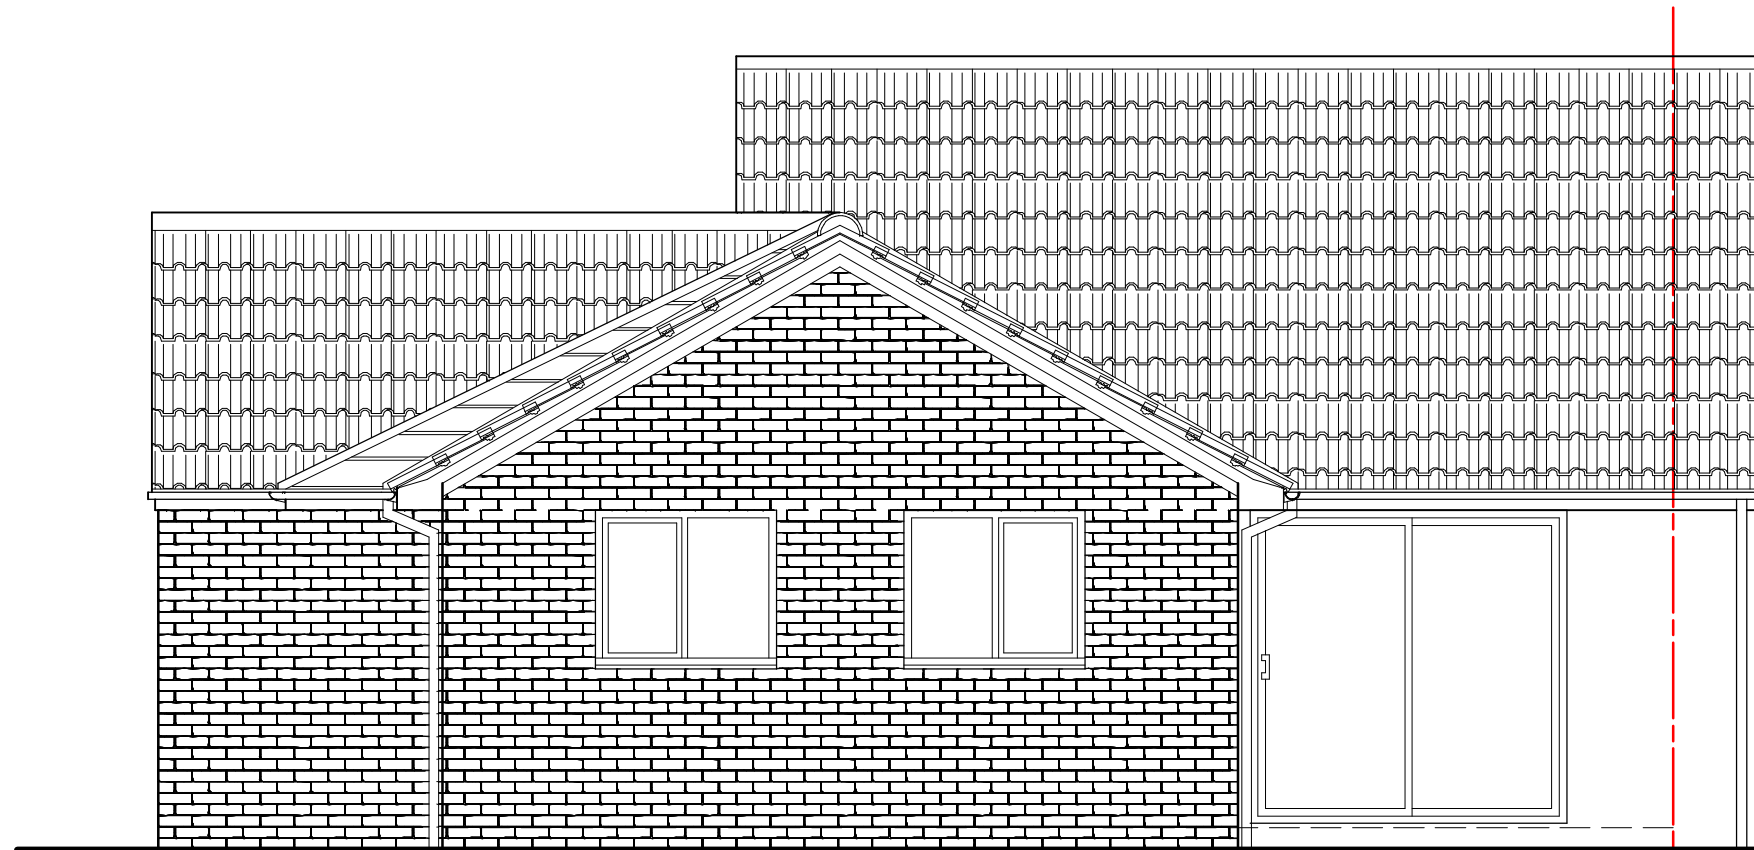

Philip Baumber Architectural Services 50, Radmore Road, HINCKLEY, Leics. LE10 0RQ tel. 01455 612790; e.mail. baumberp1955@gmail.com	Project: Proposed Extensions and Alterations at No.9, Leysmill Close. Hinckley, LE10 0RU for Mr. & Mrs. D. Eves	Drg.Title Proposed Front & Rear Elevation	Date: Feb 2024	Scale: 1:50 @ A3
			Job No.: 1638	Drg. No. Rev. 04