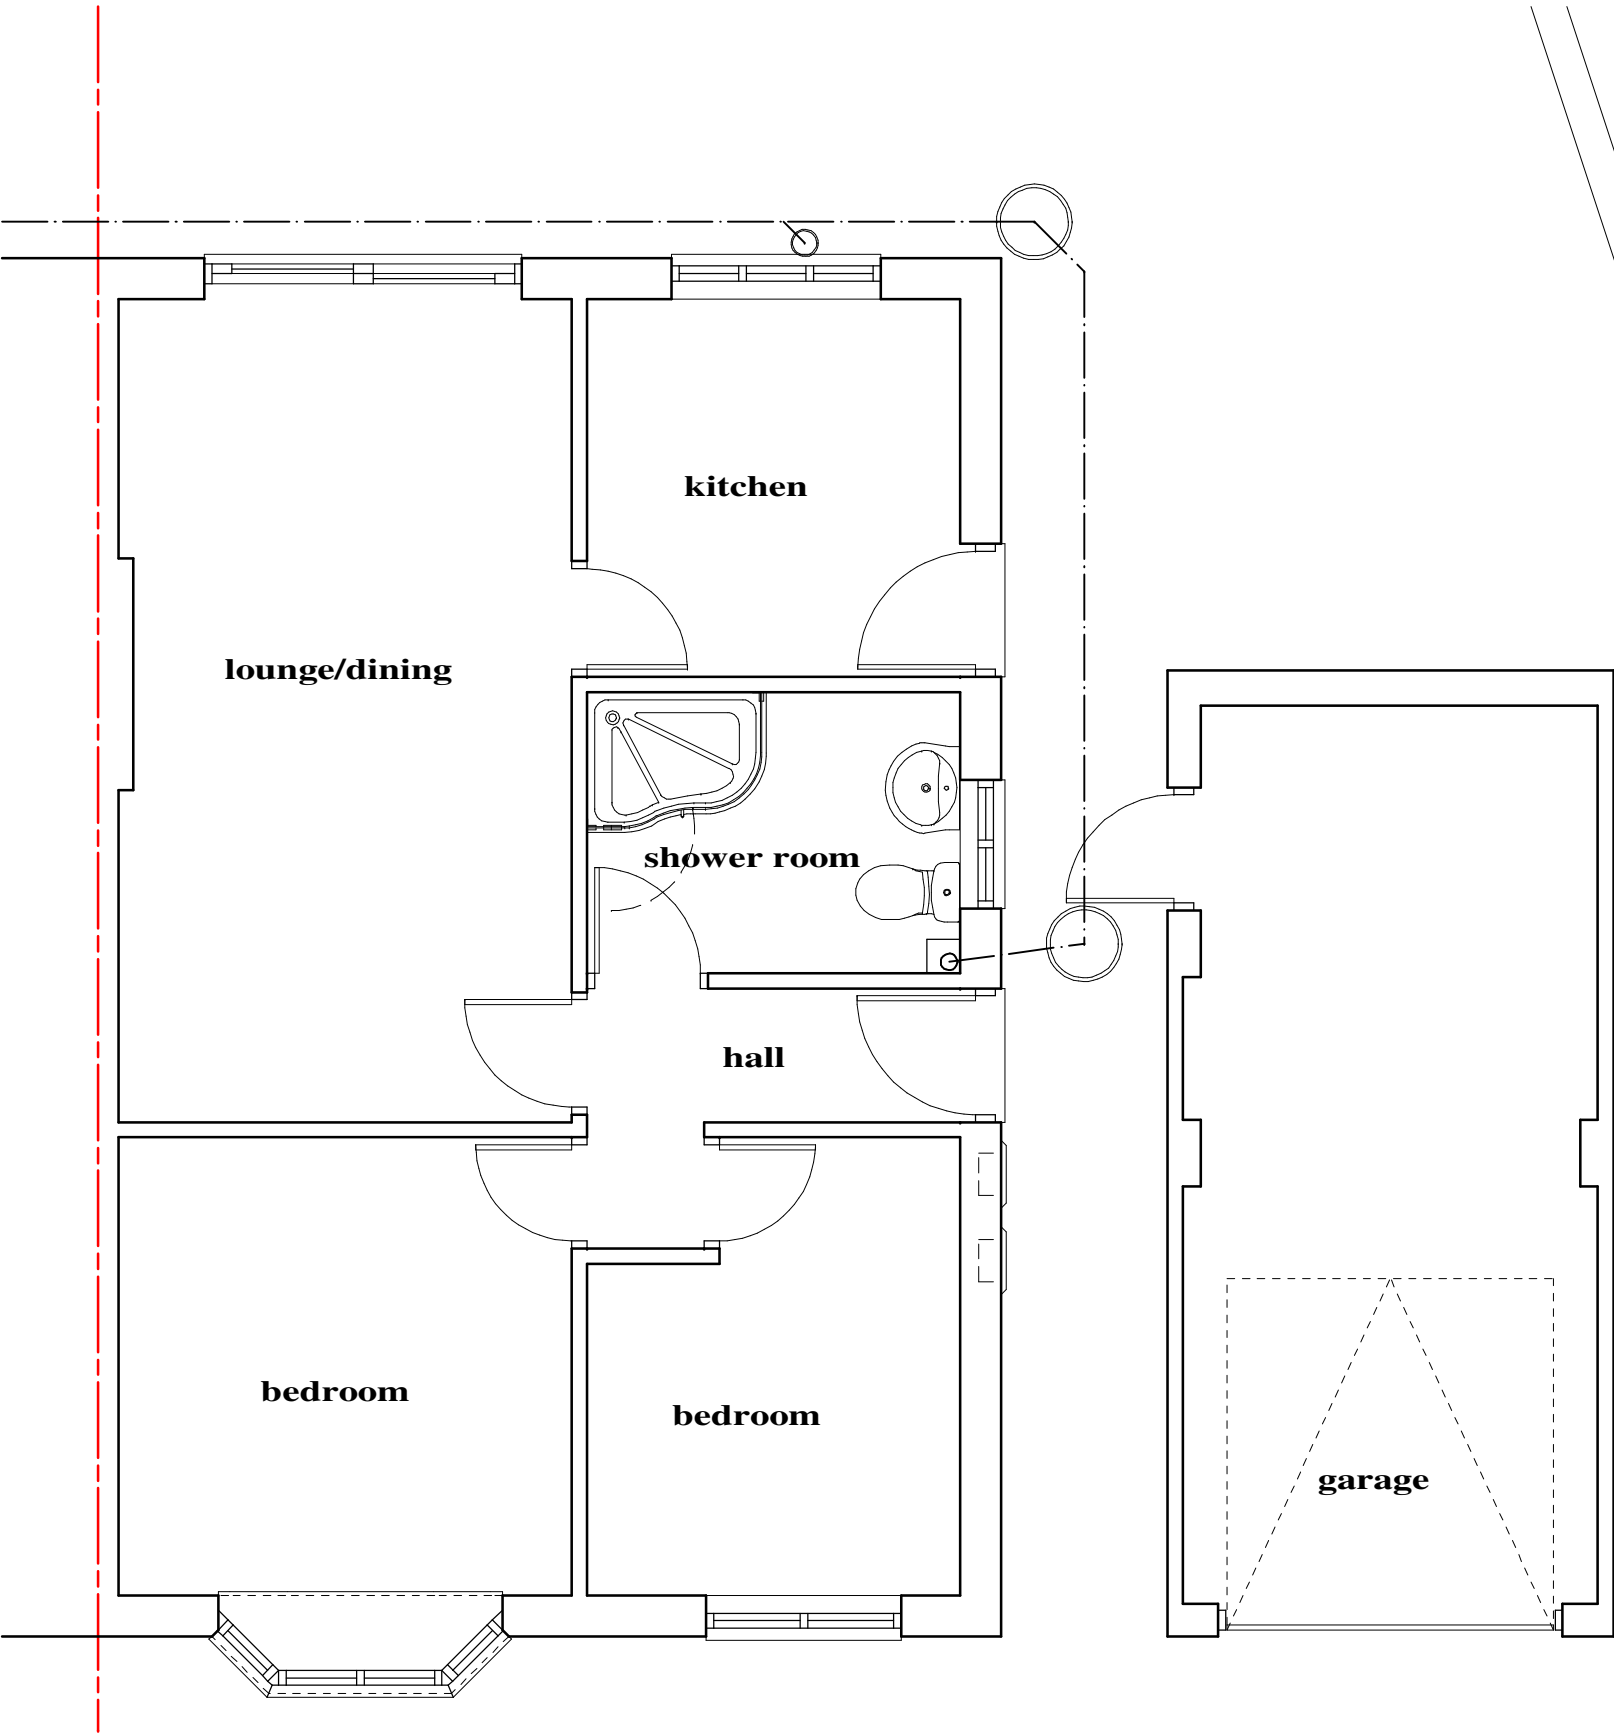


Philip Baumber Architectural Services
50, Radmore Road, HINCKLEY, Leics. LE10 0RQ
tel. 01455 612790; e.mail. baumberp1955@gmail.com

Project:
Proposed Extensions and Alterations at
No.9, Leysmill Close. Hinckley, LE10 0RU
for Mr. & Mrs. D. Eves

Drg.Title
Existing Ground Floor Plan

Date: Jan 2024	Scale: 1:50 @ A3
Job No.: 1638	Drg. No. Rev. 01