


MATERIALS SPECIFICATION


WALLS - NEW AND EXTG WALLS TO BE FINISHED IN OFF WHITE SMOOTH PAINTED RENDER. GABLE WALL TO NO 17 SIDE TO BE IN FACING BRICKWORK TO MATCH EXTG.

ROOF - SMOOTH GREY CONC ROOF TILES.


WINDOWS / DOORS - GREY UPVC OR POWDER COATED ALUMINIUM.

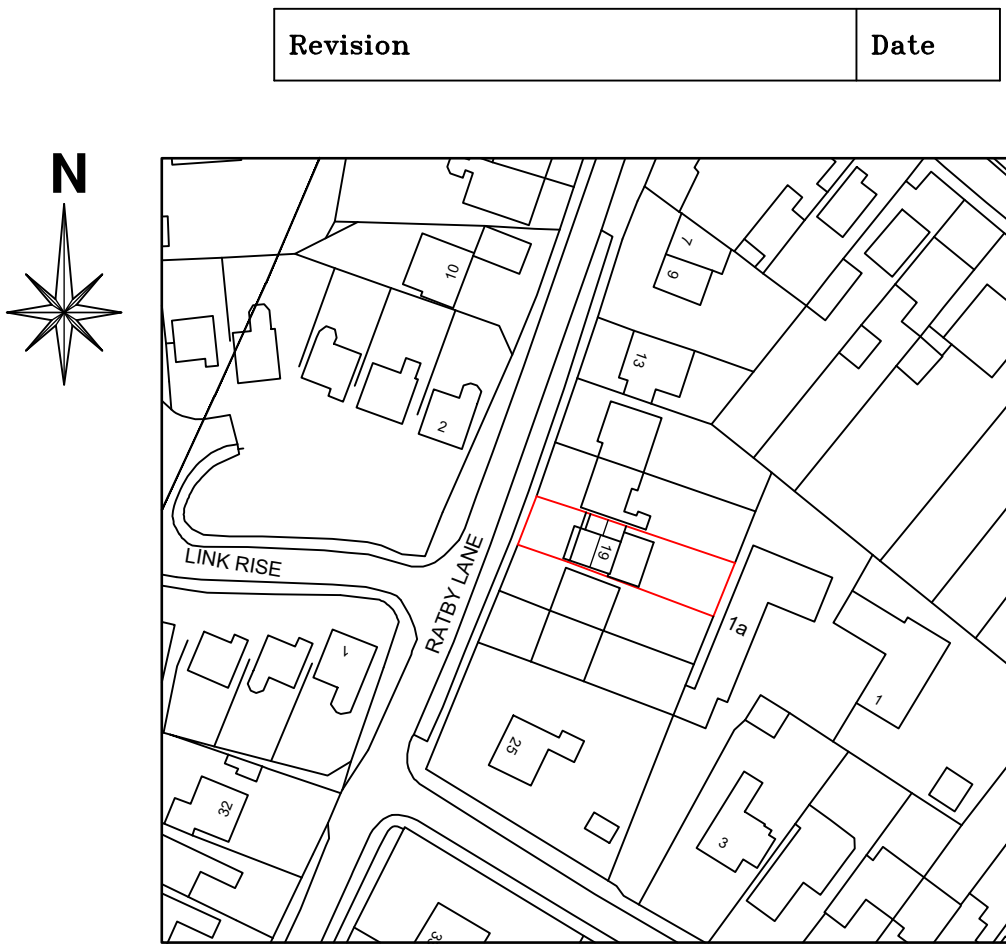


SITE LOCATION PLAN AS PROPOSED 1:1250

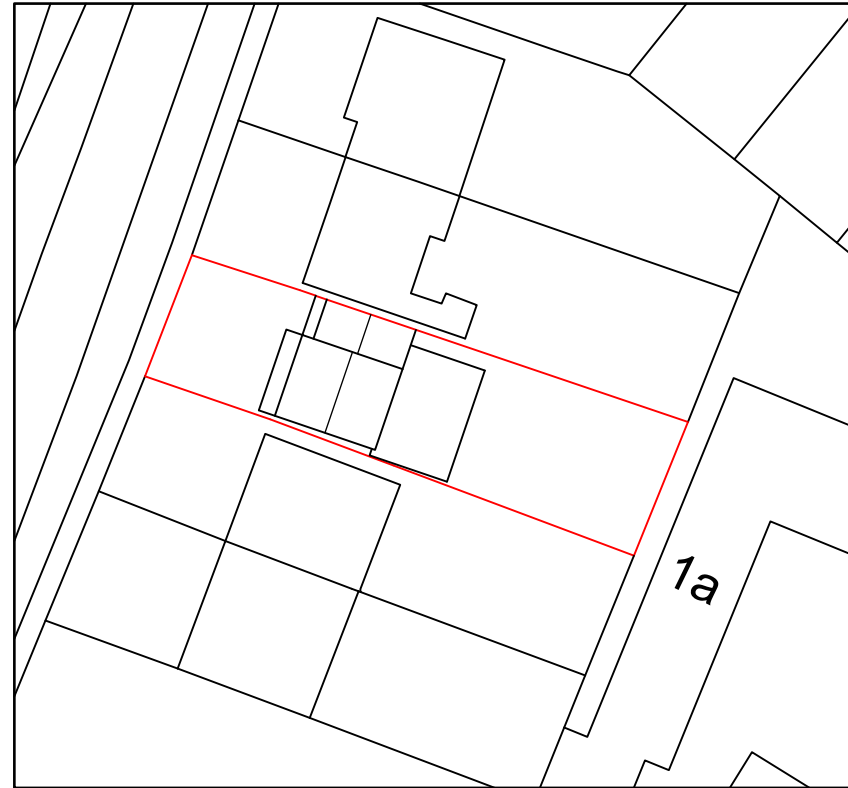

SITE PLAN AS PROPOSED 1:500

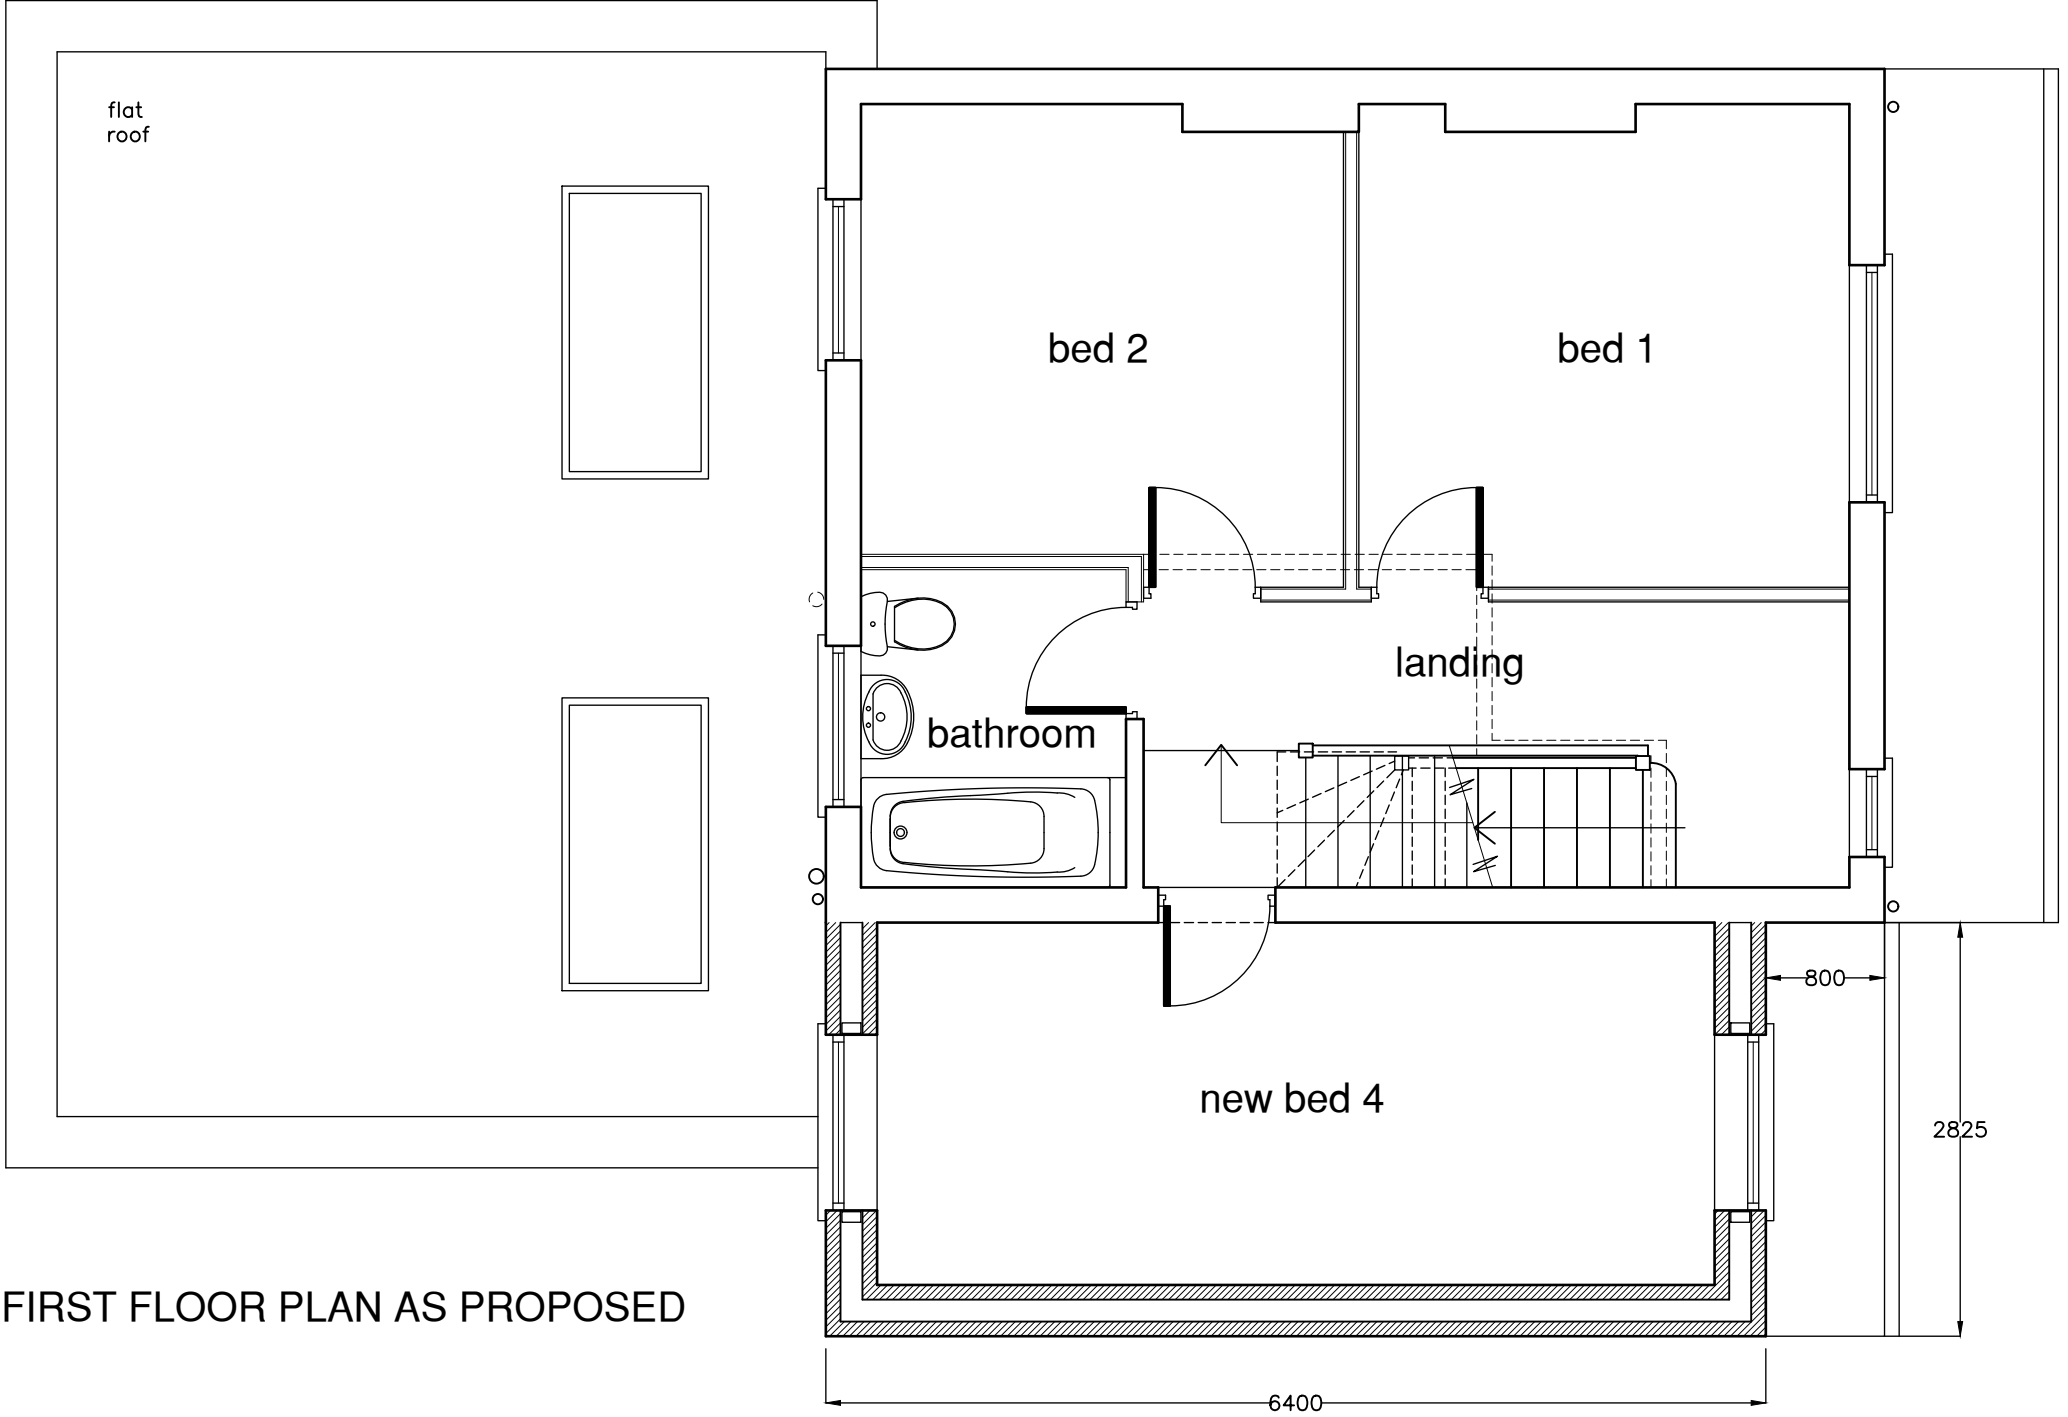


FIRST FLOOR PLAN AS PROPOSED

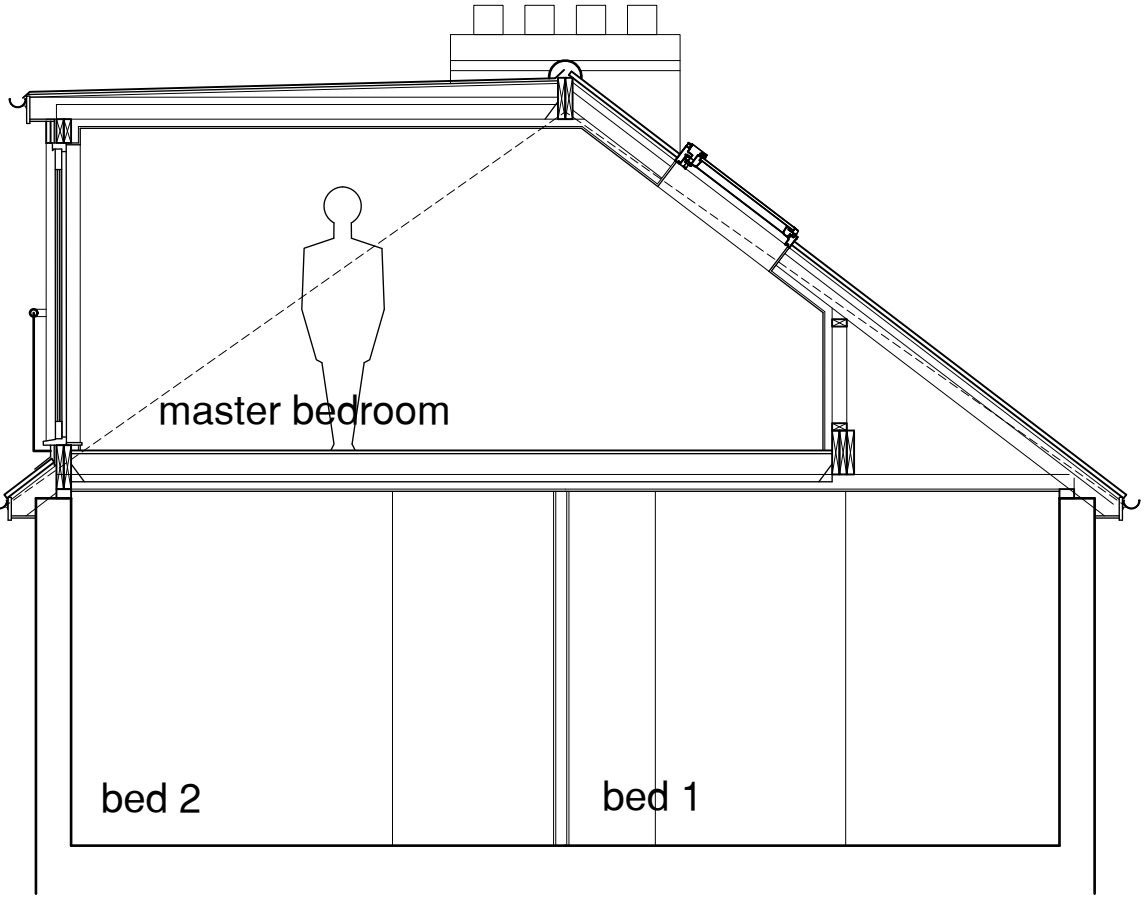


SECTION THRO' ROOFSPACE AS PROPOSED (preliminary)

hatched area denotes extent of floor area exceeding 1800mm (6'-00'') in height.

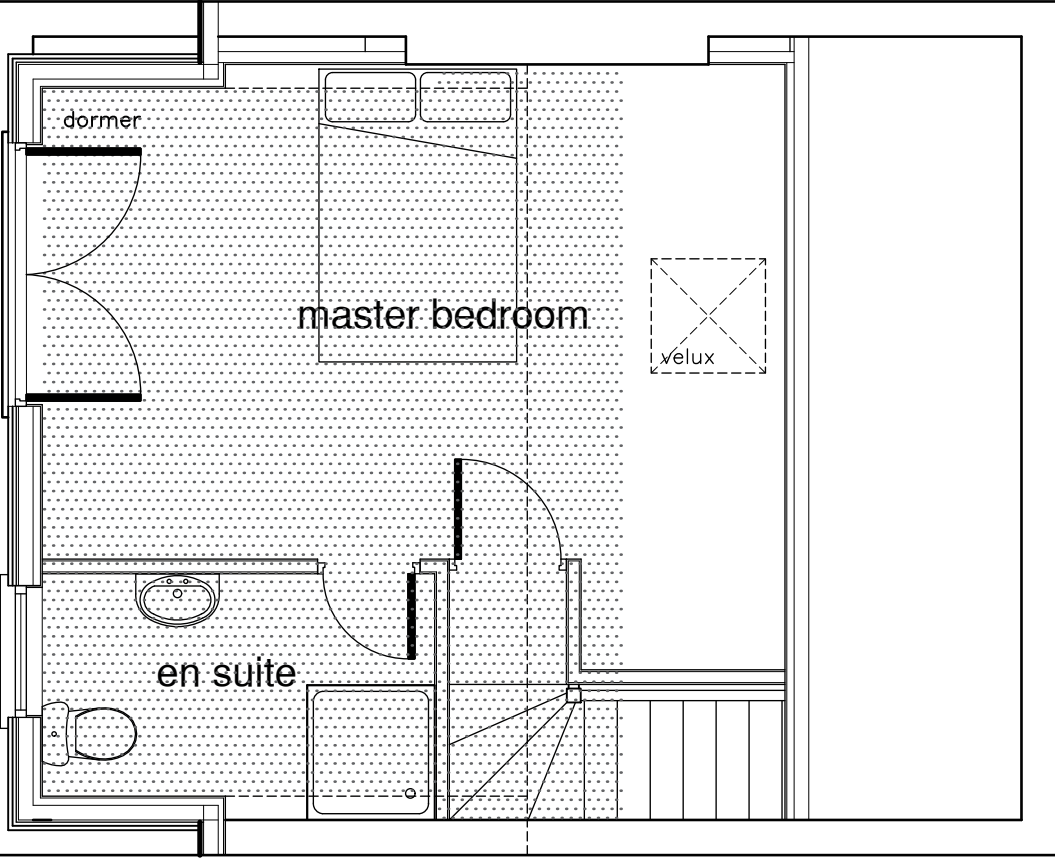

ROOFSPACE PLAN AS PROPOSED

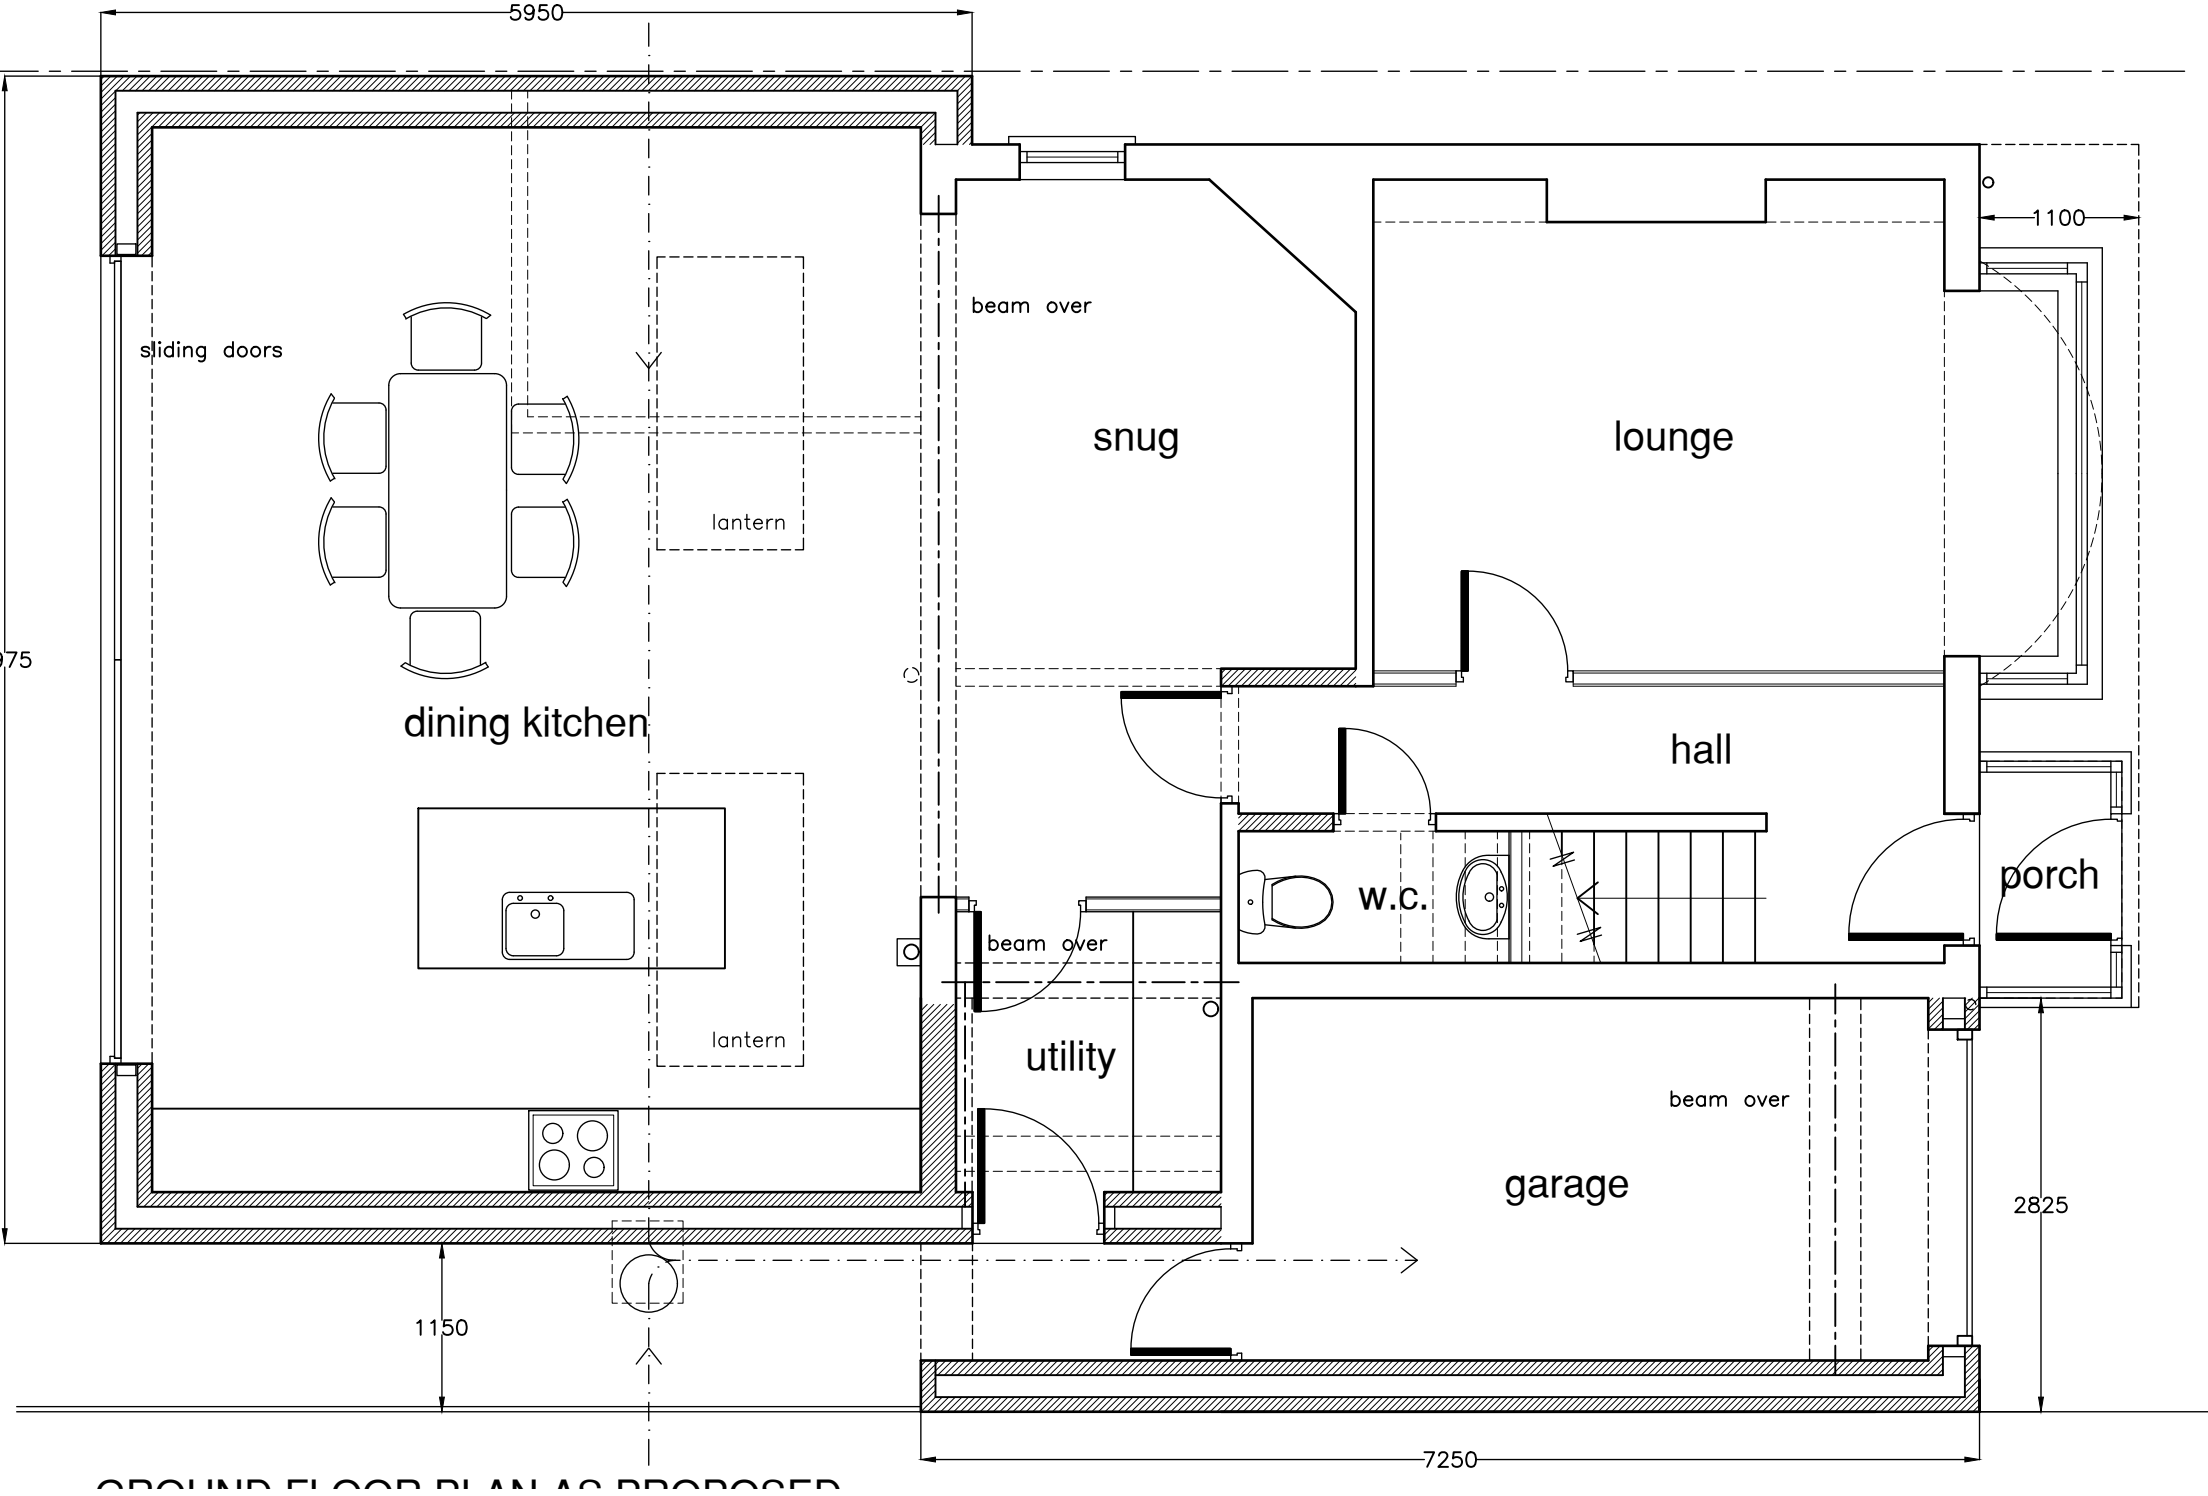

GROUND FLOOR PLAN AS PROPOSED

REV A - JUNE 2024 - ROOFLIGHT ARRANGEMENT REVISED, MATERIALS FINISHES CONFIRMED AS PER PLANNING OFFICER'S REQUESTS.

REV A - JUNE 2024 - ROOFLIGHT ARRANGEMENT REVISED, MATERIALS FINISHES CONFIRMED AS PER PLANNING OFFICER'S REQUESTS.

A.J.S
ARCHITECTURAL SERVICES

Please reply to:
156A Fosse rd nth
Leicester
LE3 5ES
Mobile: 07974 263607
Email: andyaskeds@aol.com

Project **PROPOSED EXTENSIONS AND ALTERATIONS AT:
19 RATBY LANE,
MARKFIELD,
LEICS.**

Sheet Title **PLANS, SECTIONS AND ELEVATIONS
AS PROPOSED (SHEET 2)**

Scale **1:50, 1:100** Ref **2024/9441/02A**

Date **APRIL 2024** Drawn **AJA**

ALL DIMENSIONS TO BE CHECKED ON SITE. DO NOT SCALE OFF DRAWING.
THIS DRAWING IS THE COPYRIGHT OF THE ARCHITECT AND NOT TO BE REPRODUCED
WITHOUT THEIR PERMISSION. ORIGINALLY SURVEY MAP INFORMATION REPRODUCED WITH
PERMISSION OF THE ARCHITECTURAL RECORDS.