





Proposed Front Elevation




Proposed Rear Elevation

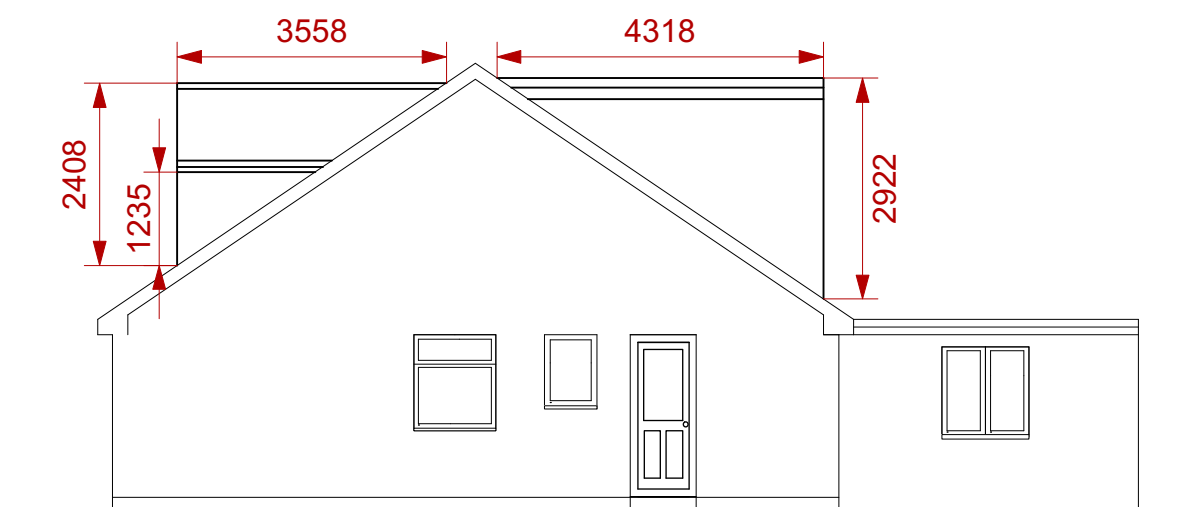

Proposed Side Elevation

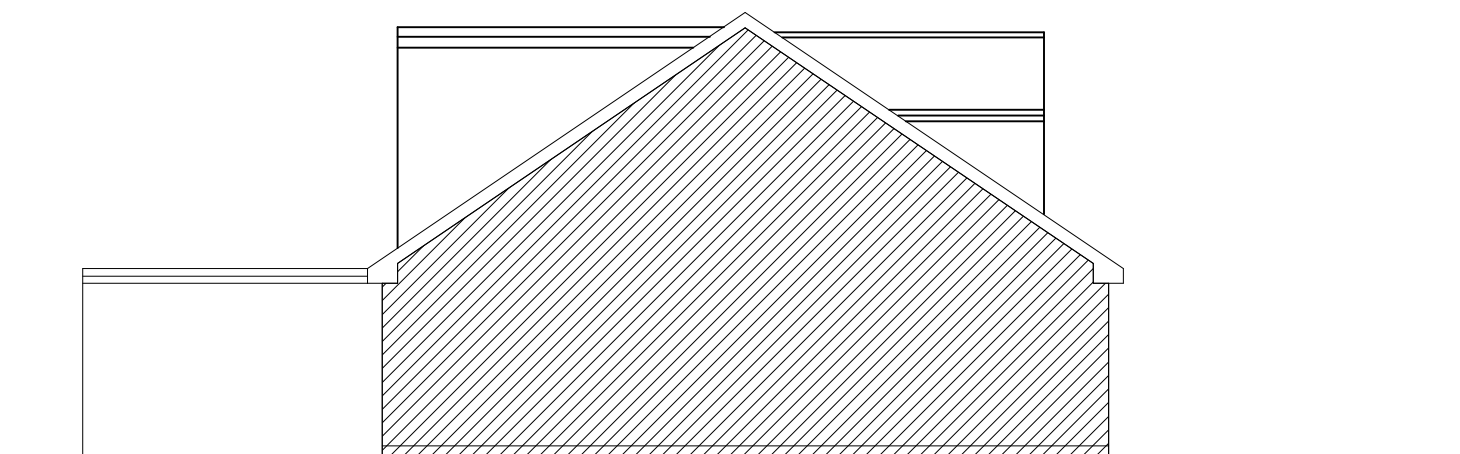

Proposed Side Elevation

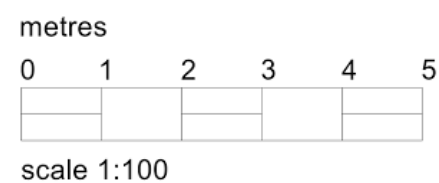

SI Designs

Project

Proposed loft conversion with front and rear dormers at:
13 Hilary Cescent

Sheet number 2
Proposed Elevations V2

Scale 1:100

Please reply to:
Greenacre Drive
Leicester
LE5 6TE
Mobile: 07969919528
Email: sajjad@sidesigns.co.uk