


EXISTING Site Plan

Scale 1:250@A3




N

 


PROPOSED Site Plan

Scale 1:250@A3

 

N

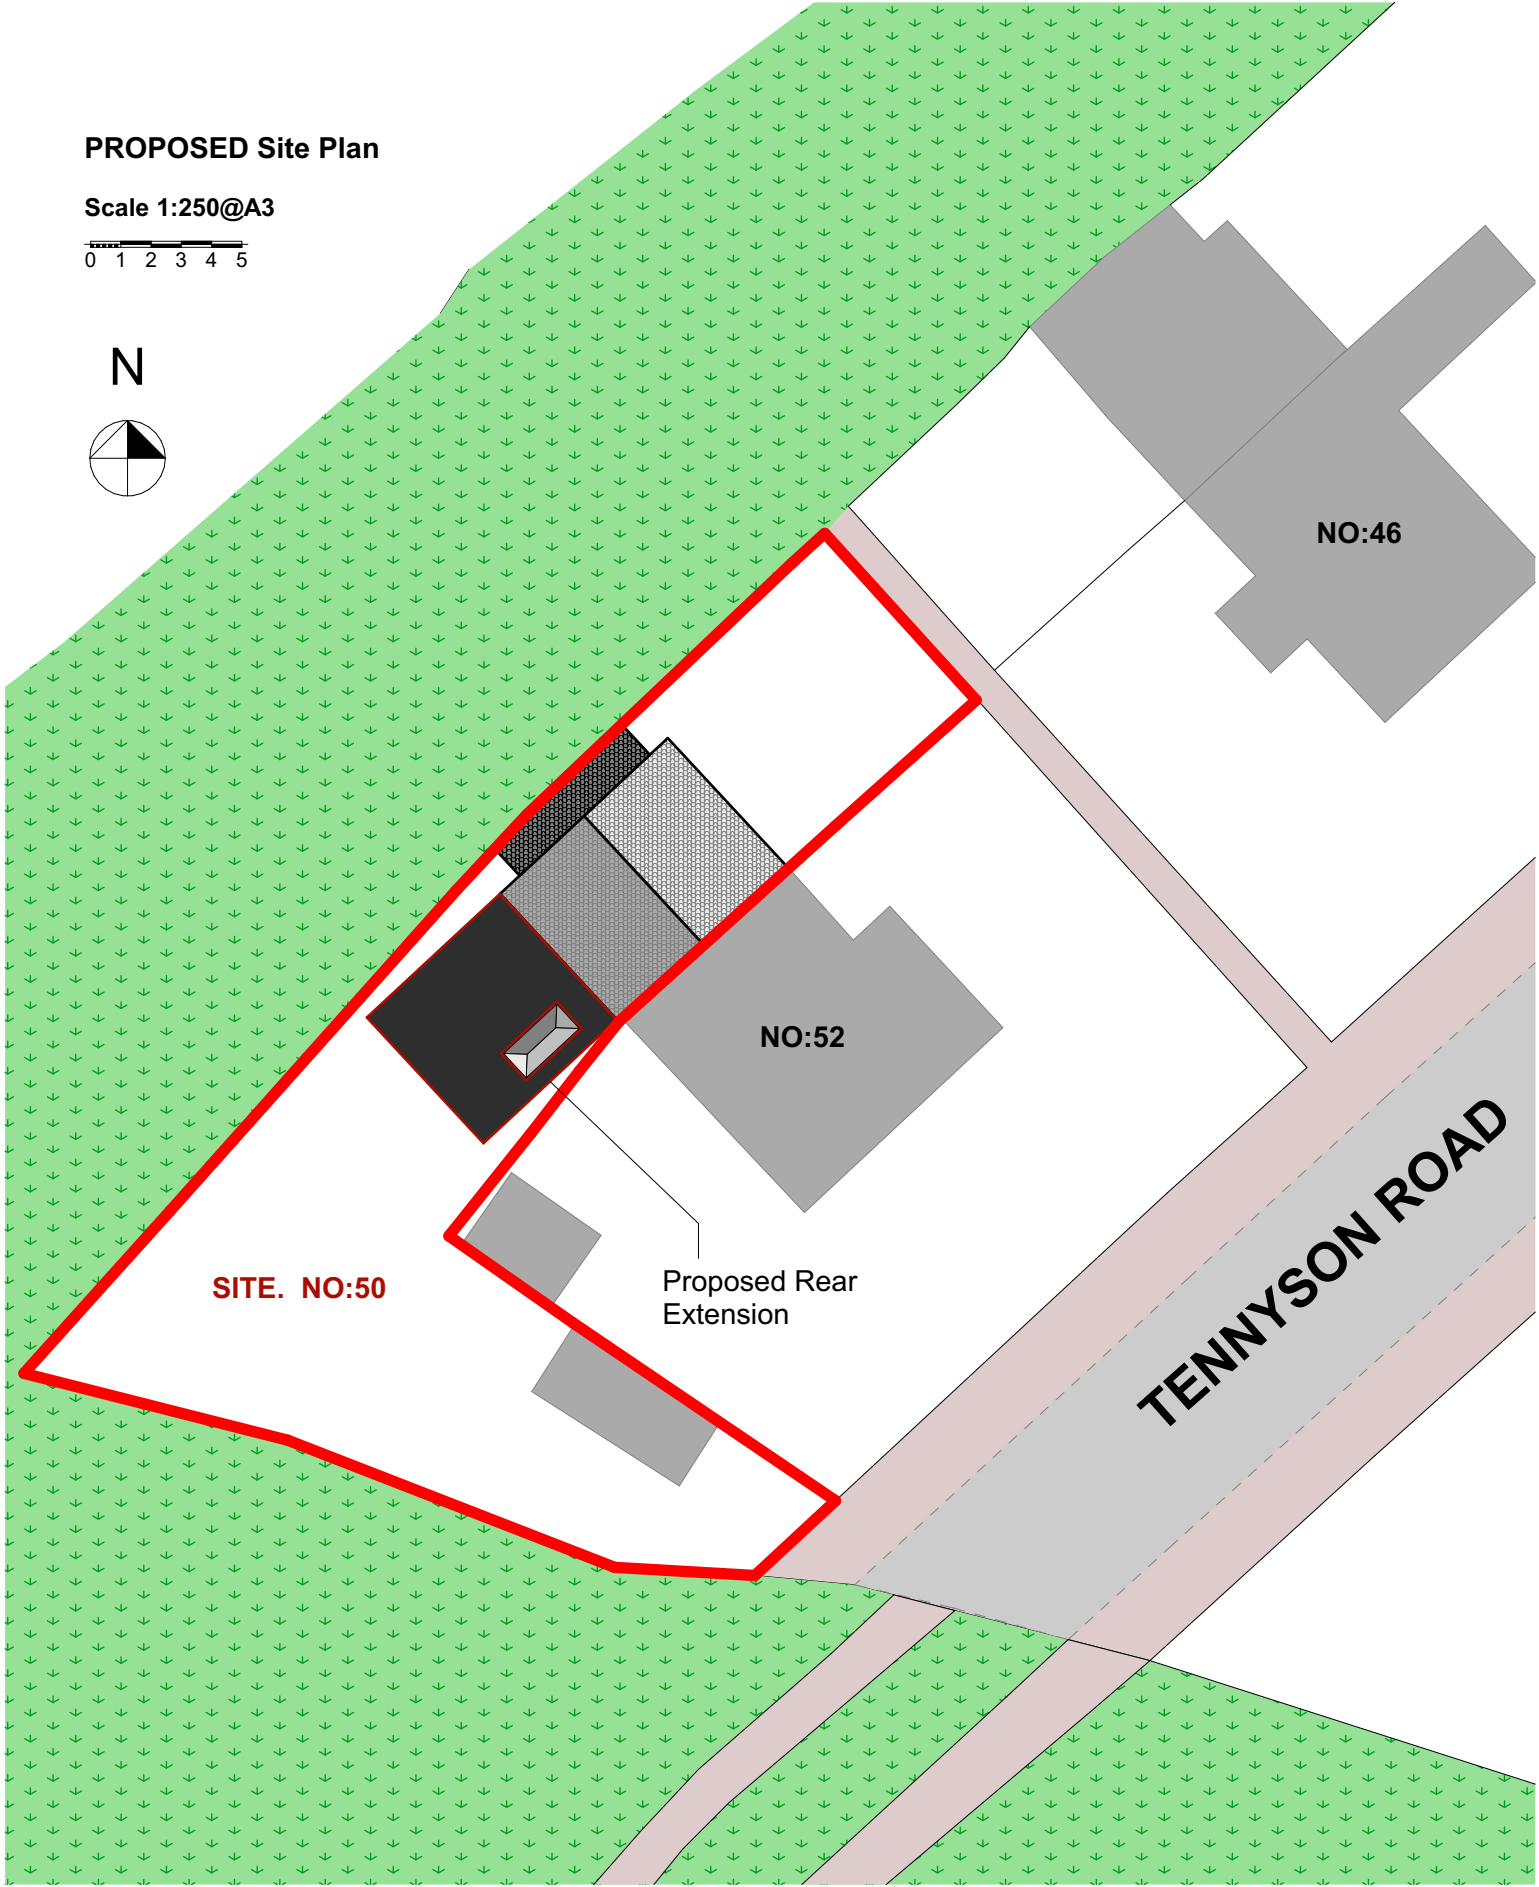

Project

50 Tennyson Road, Hinckley, LE10
OTH

Client

Jaspal Singh Randhawa

Drawn By

FreeForm

Architectural
Services

Project No.

2533

Layout Title

Site Plans

Drw No.

2533-02

Scale

1:250

Copyright of this drawing belongs to
FreeForm Design and Build Ltd. Reproduction
in any form is forbidden without the prior
written permission of the copyright holder.