


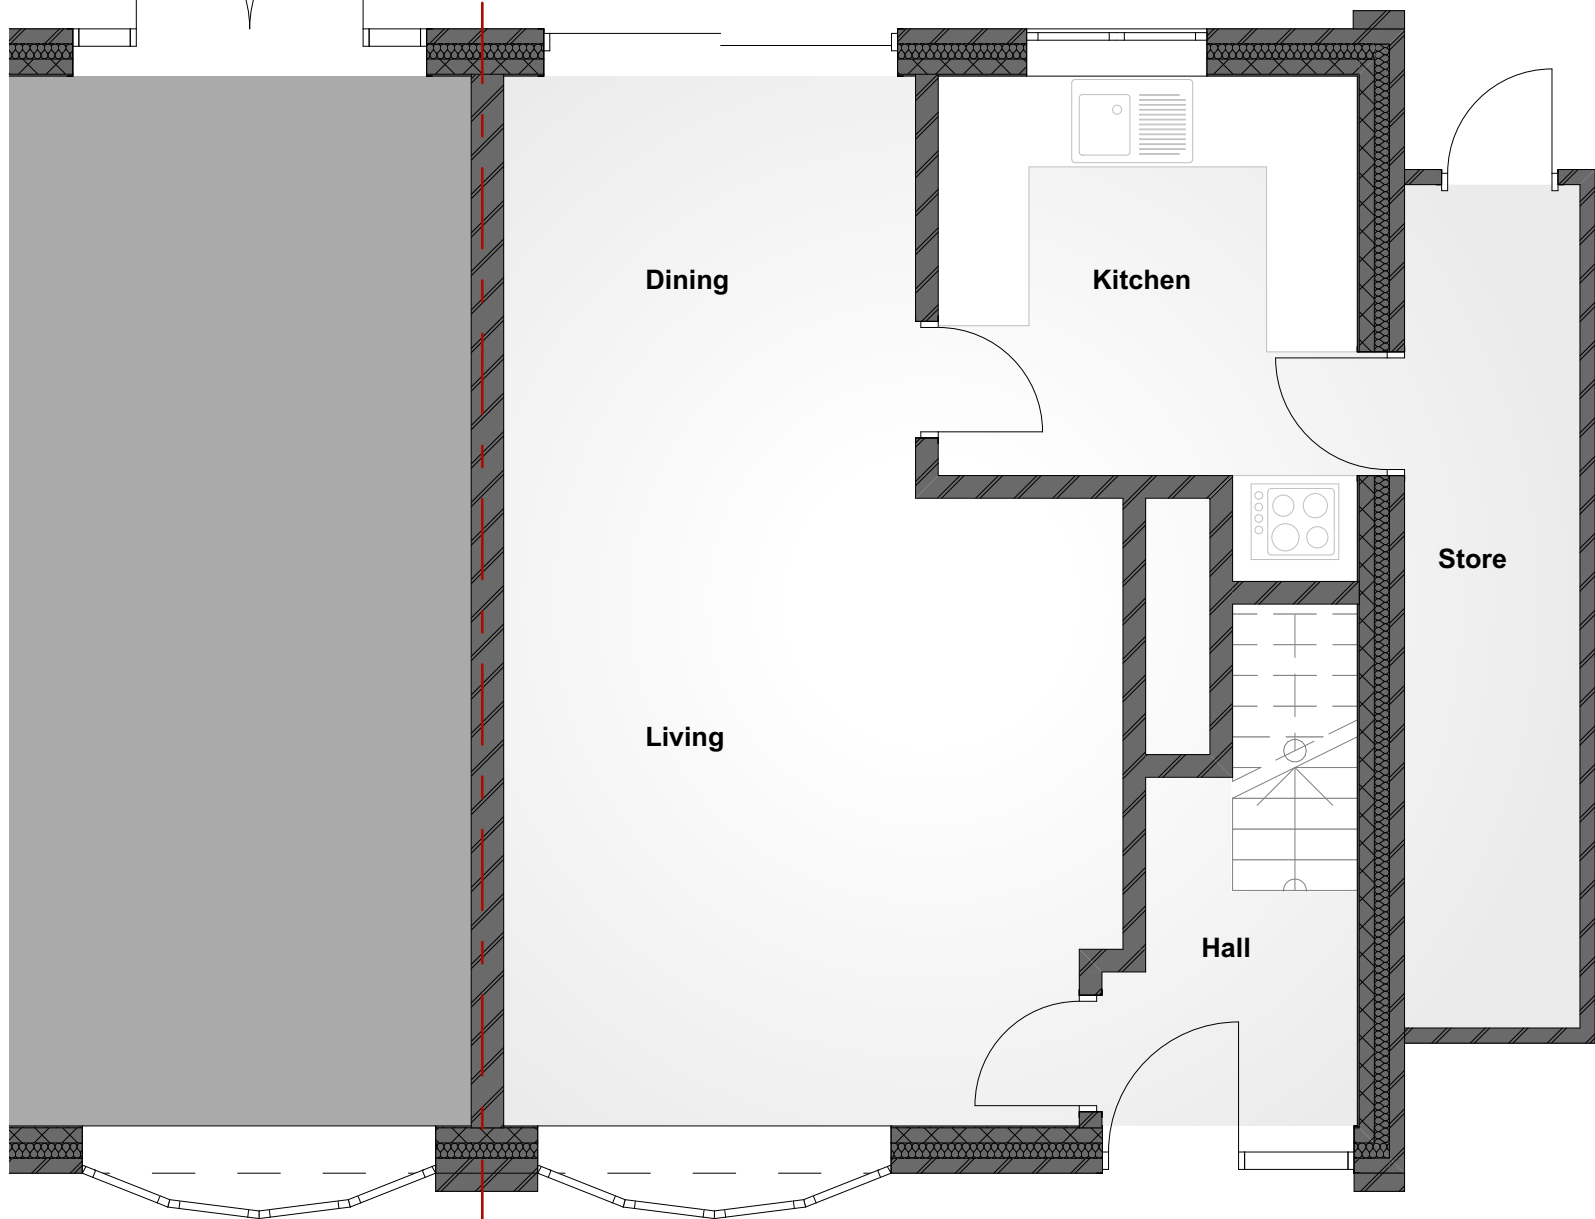


EXISTING - Ground Floor Plan

SCALE 1:50@A3



N

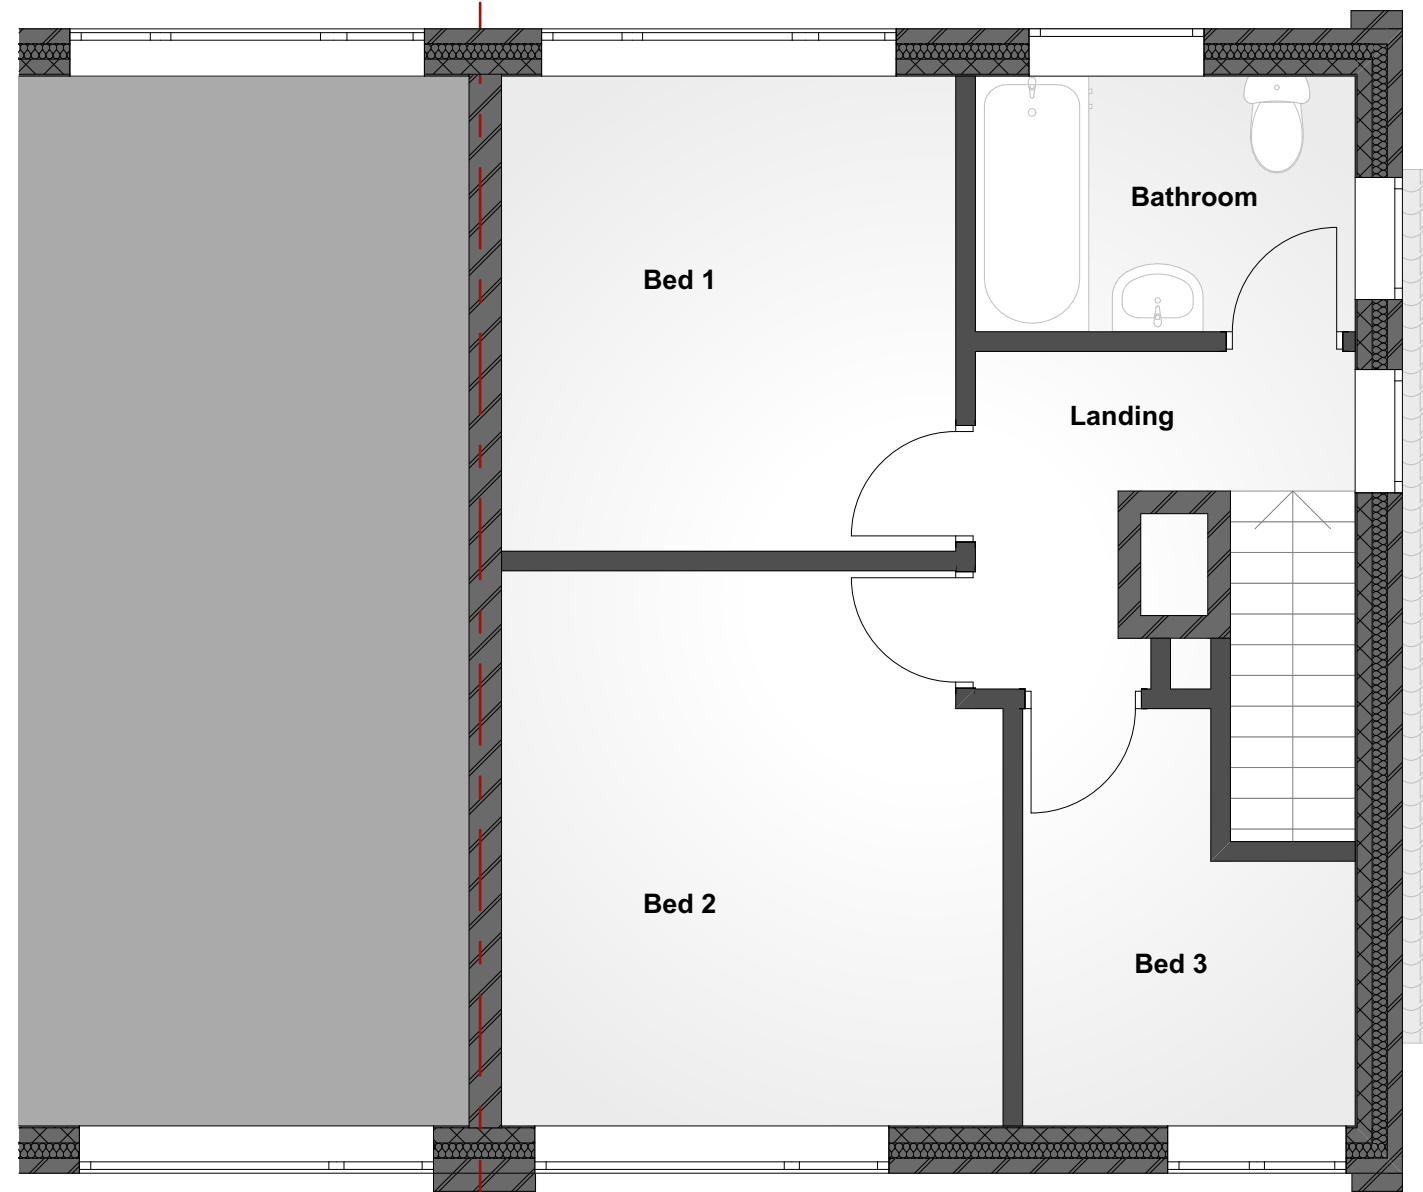

EXISTING - First Floor Plan

SCALE 1:50@A3



Project

50 Tennyson Road, Hinckley, LE10
OTH

Client

Jaspal Singh Randhawa

Drawn By

FreeForm

Architectural
Services

Project No.

2533

Layout Title

Existing Plans

Drw No.

2533-03

Scale

1:50

Copyright of this drawing belongs to
FreeForm Design and Build Ltd. Reproduction
in any form is forbidden without the prior
written permission of the copyright holder.