






Front Elevation

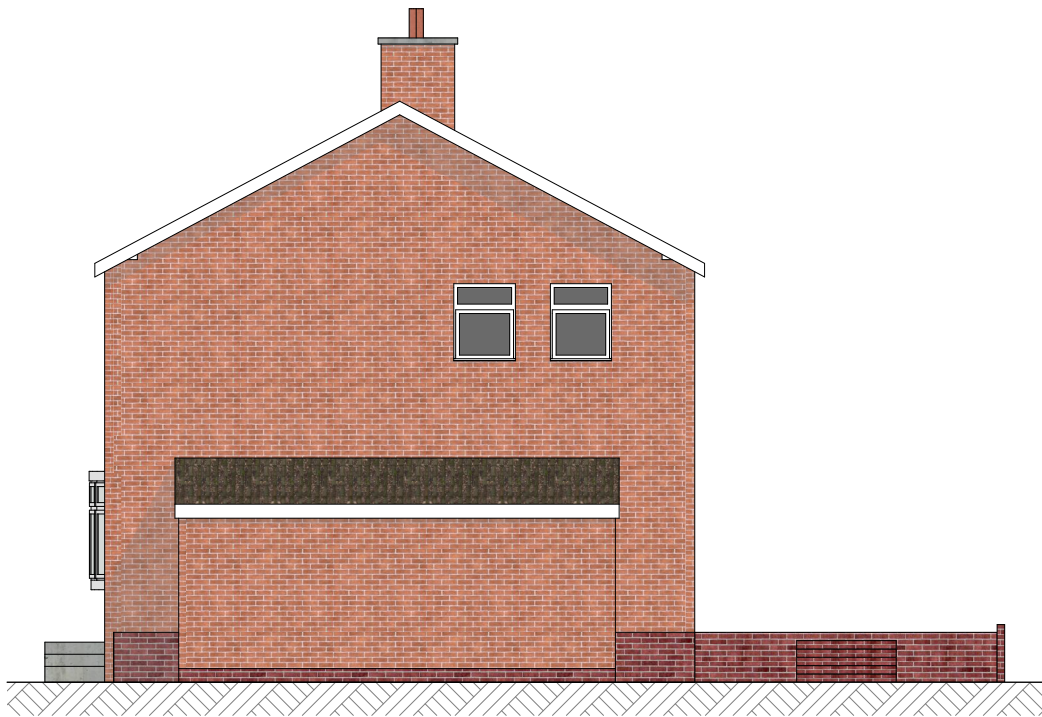

Elevation - Side

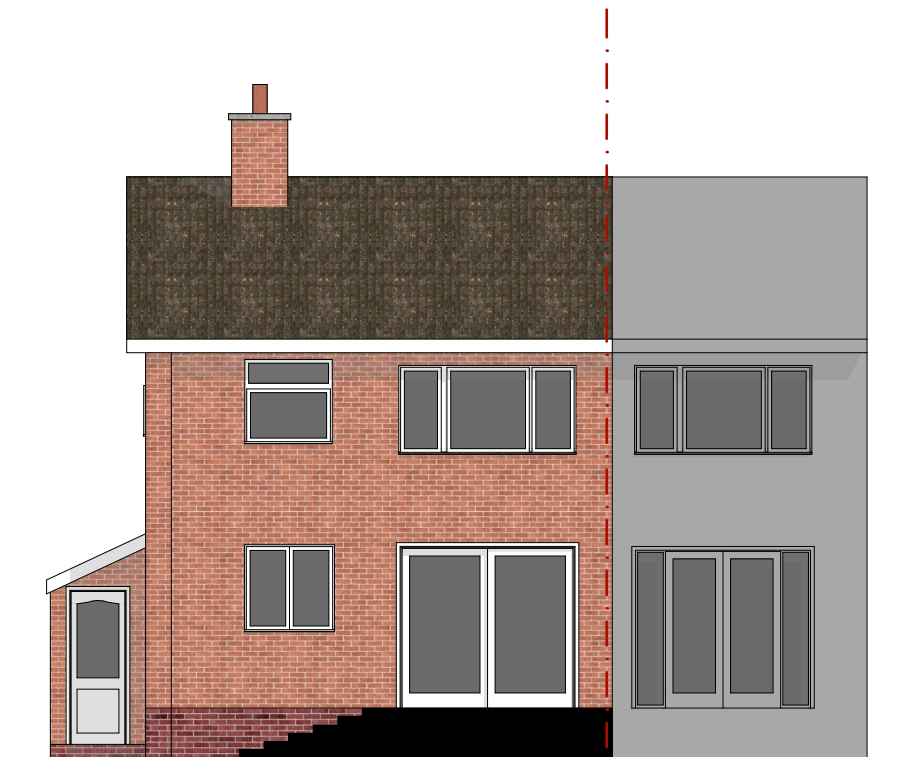

Rear Elevation

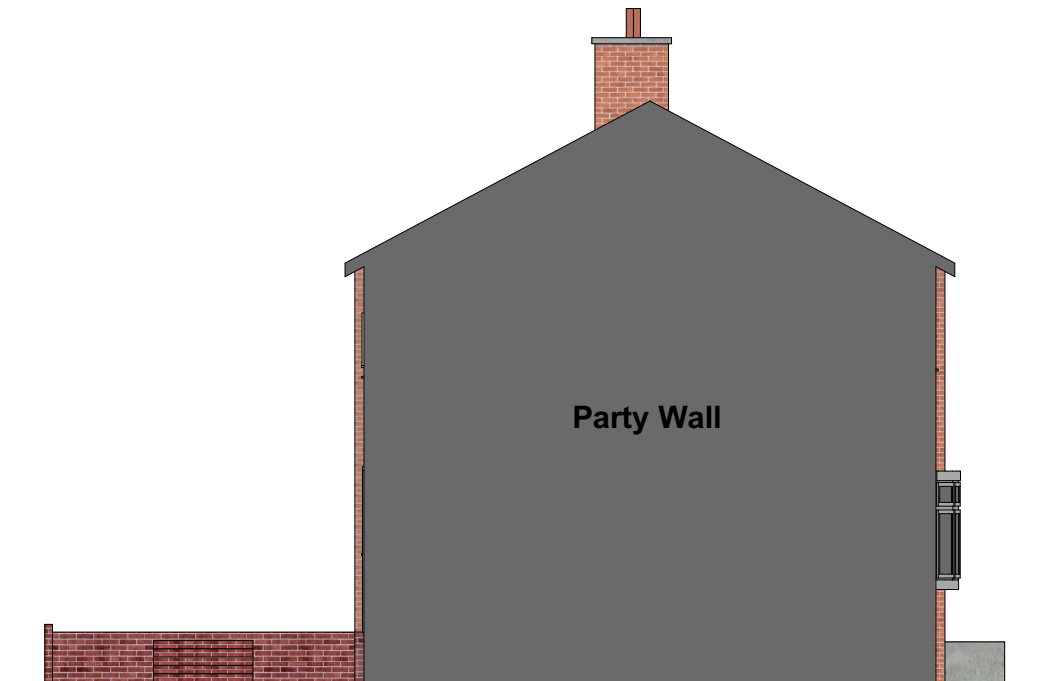

Elevation - Side

SCALE 1:100@A3



Project

50 Tennyson Road, Hinckley, LE10
OTH

Client

Jaspal Singh Randhawa

Drawn By

FreeForm

Architectural
Services

Project No.

2533

Layout Title

Existing Elevations

Drw No.

2533-06

Scale

1:100

Copyright of this drawing belongs to
FreeForm Design and Build Ltd. Reproduction
in any form is forbidden without the prior
written permission of the copyright holder.