




Rear Elevation



Side Elevation

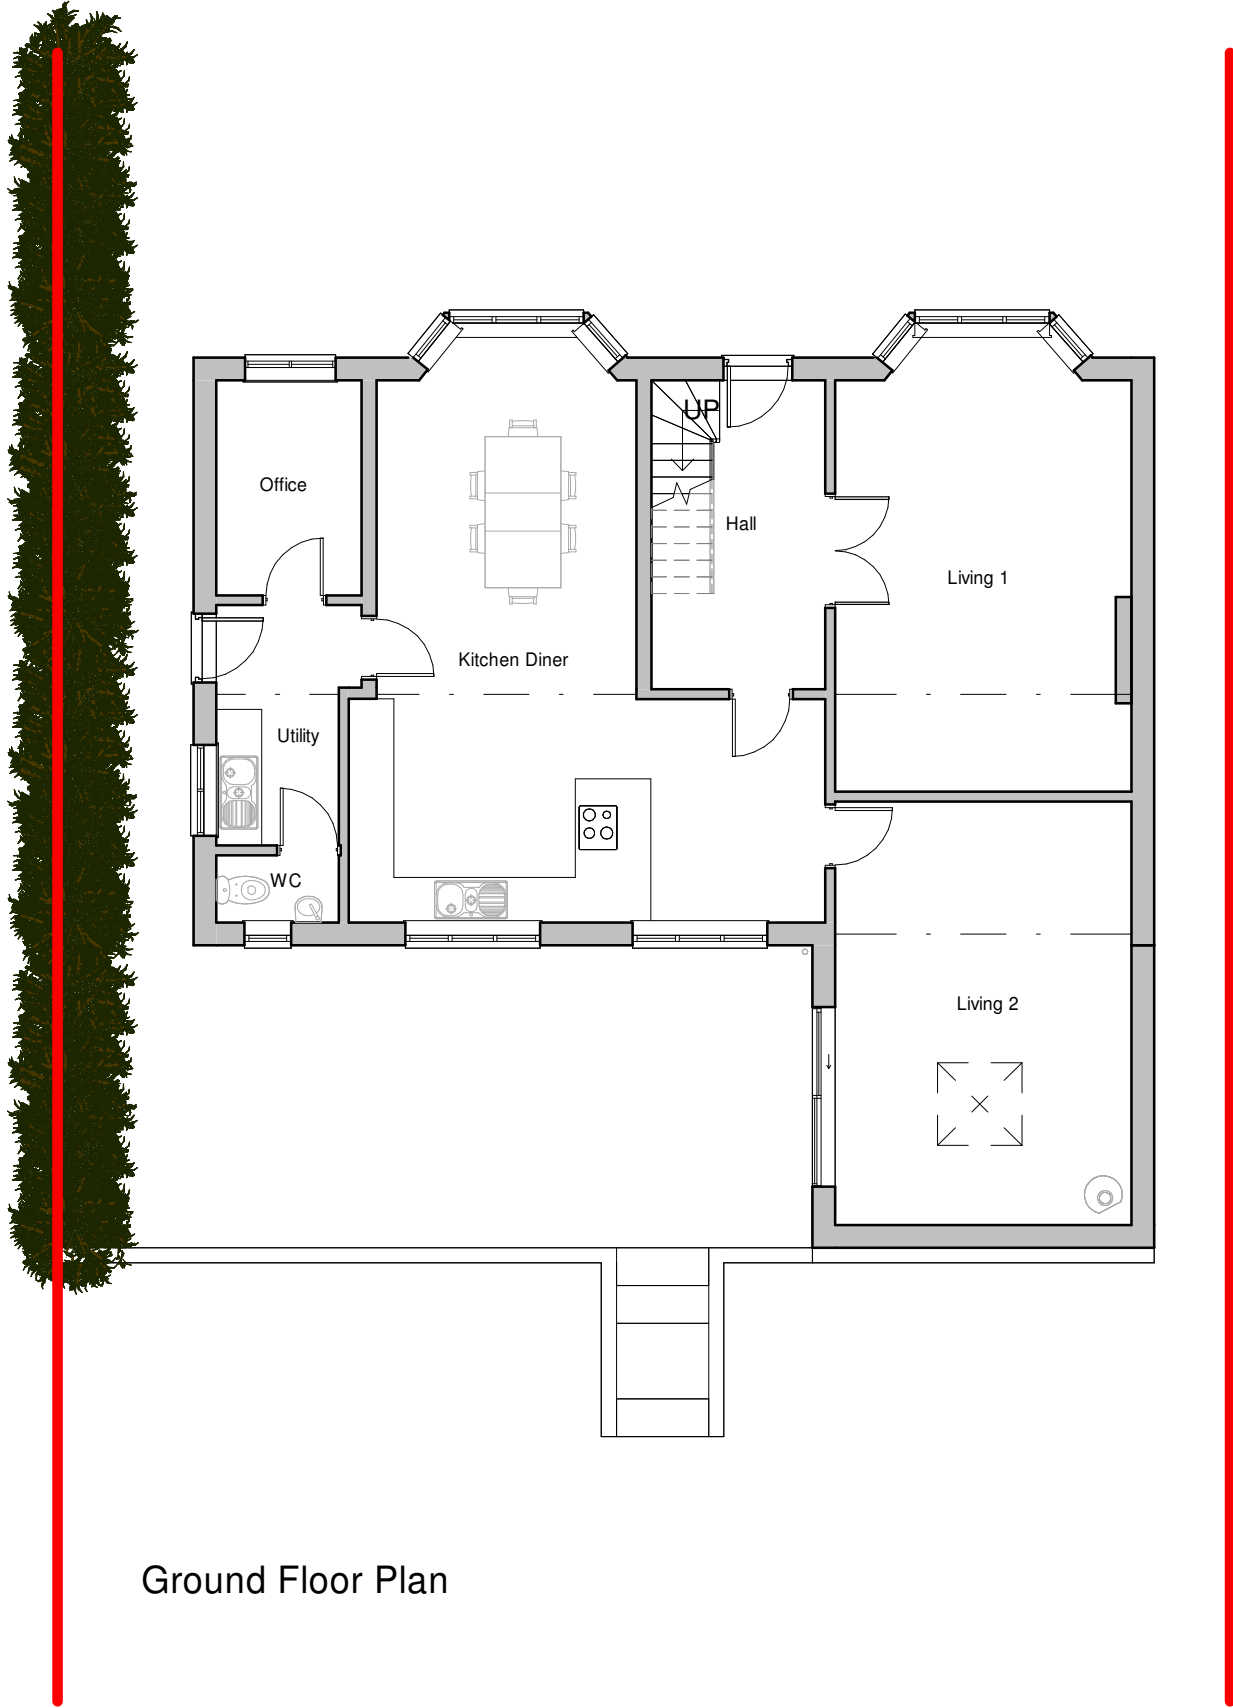

Ground Floor Plan

Client Mr & Mrs White				hayward ARCHITECTS LTD		Job No. 24/32	
Project Extension & Alterations Dawsons Lane Barwell		Scale 1:100	Sheet A3			Drawing No. 01	
Date March 2024		Author MO	Checked by SS	19 Station Road Hinckley Leicestershire LE10 1AW			Tel: 01455 635 665 Fax: 01455 618 971 www.hayward-architects.co.uk
Drawing As Existing				Drawing Status Survey			

THE COPYRIGHT OF THIS DRAWING IS VESTED IN HAYWARD ARCHITECTS LTD.
REPRODUCTION IN ANY FORM, EITHER IN WHOLE OR IN PART IS FORBIDDEN WITHOUT THE PRIOR WRITTEN PERMISSION
OF THE COPYRIGHT HOLDER. DO NOT SCALE FROM DRAWING AND ONLY FIGURED DIMENSIONS ARE TO BE USED