




Rear Elevation




Side Elevation

Proposed timber cladding to match existing dormers.

Brown uPVC to match existing

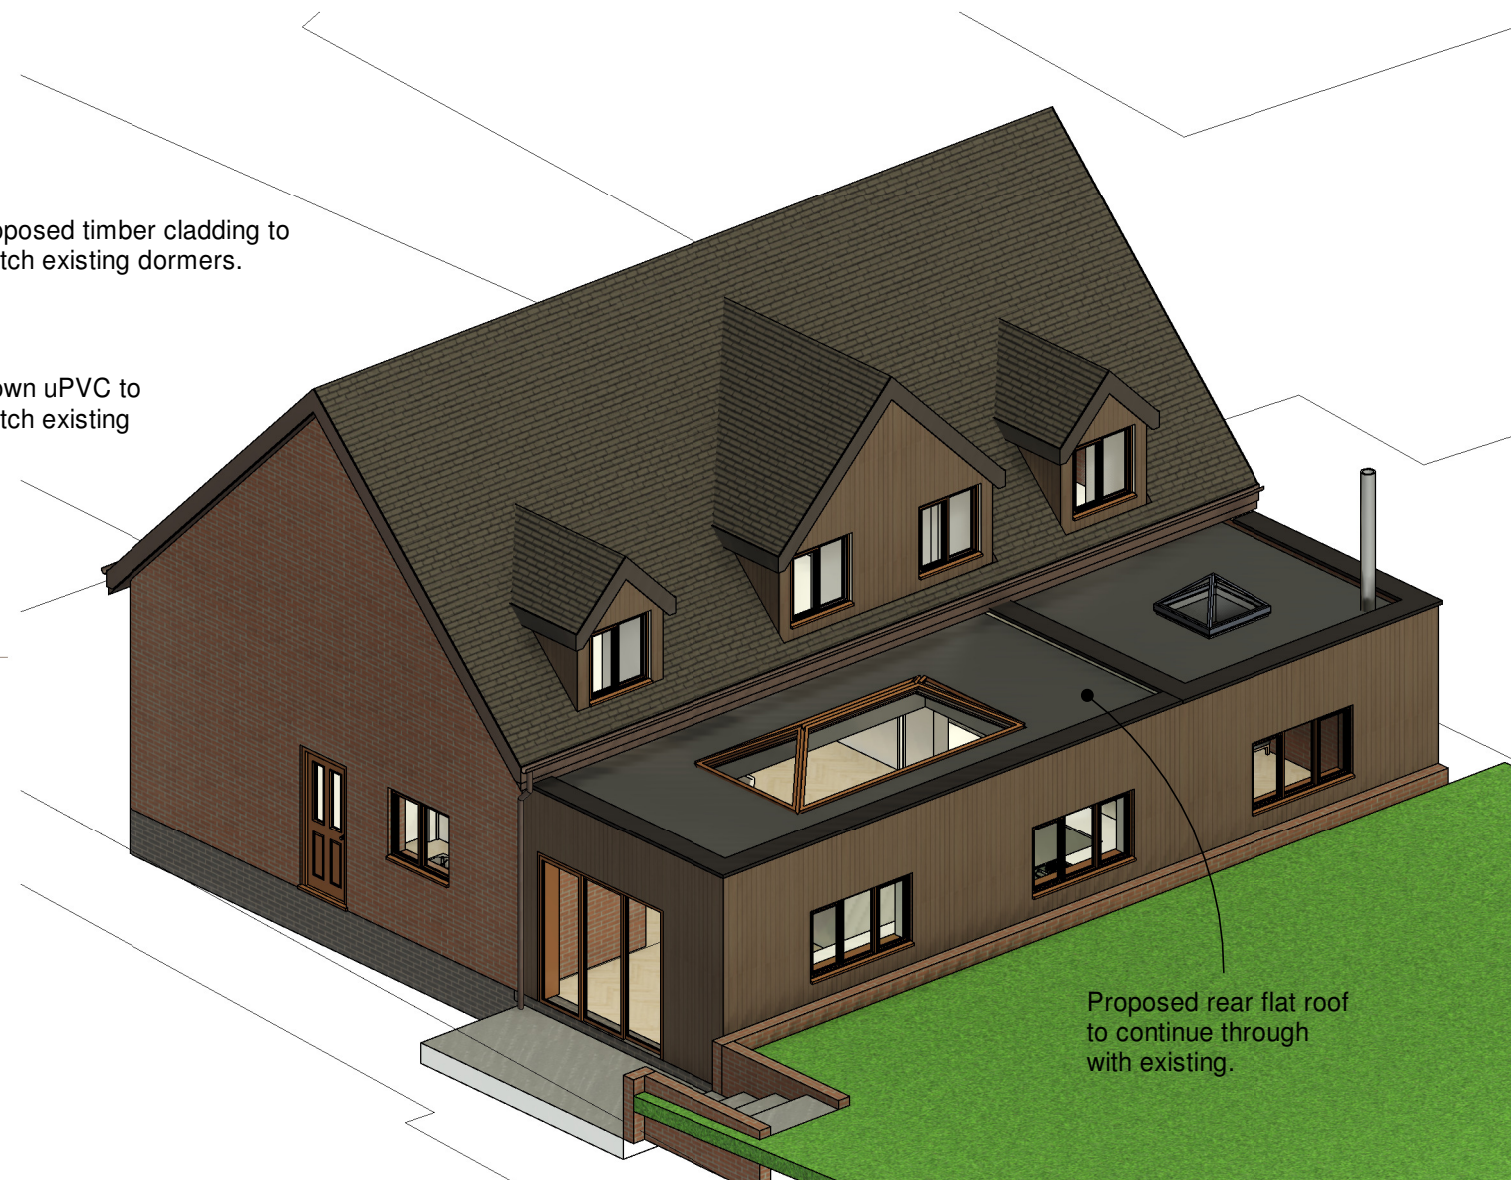

Proposed rear flat roof to continue through with existing.

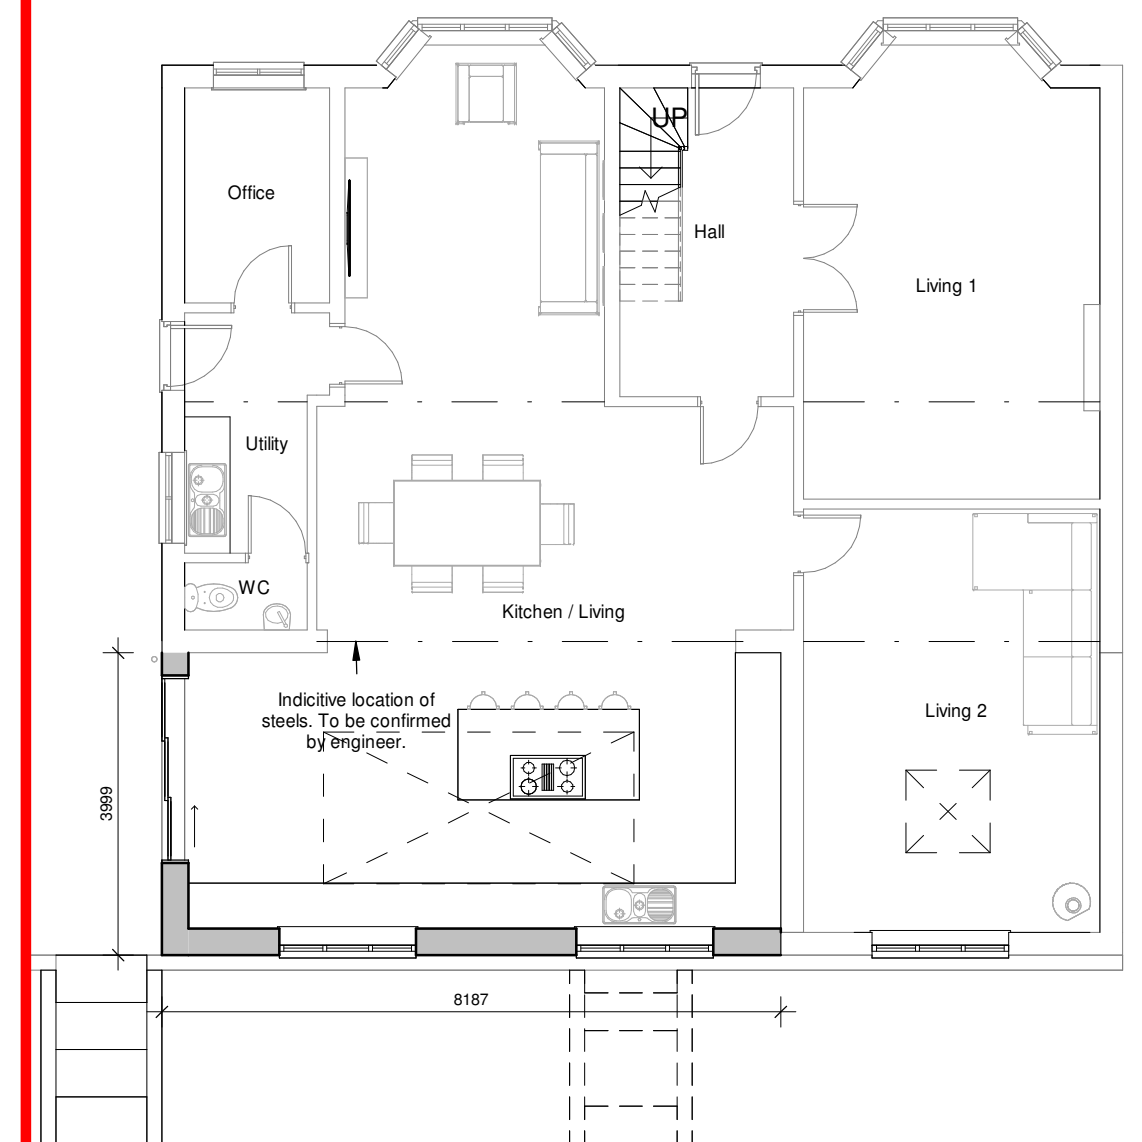

Ground Floor Plan



hayward
ARCHITECTS LTD

19 Station Road
Hinckley
Leicestershire
LE10 1AW

Tel: 01455 635 665
Fax: 01455 618 971

www.hayward-architects.co.uk

Client Mr & Mrs White		
Project Title Extension & Alterations Dawsons Lane Barwell		
Drawing Title Scheme 4		
Scale 1:100	Date April 2024	Sheet A2
Author MO	Checked by SS	
Job No. 24/32		Drawing No. 05 A
Status Planning		

THE COPYRIGHT OF THIS DRAWING IS VESTED IN HAYWARD ARCHITECTS LTD.
REPRODUCTION IN ANY FORM, EITHER IN WHOLE OR IN PART IS FORBIDDEN WITHOUT
THE PRIOR WRITTEN PERMISSION OF THE COPYRIGHT HOLDER. DO NOT SCALE FROM
DRAWING AND ONLY FIGURED DIMENSIONS ARE TO BE USED