




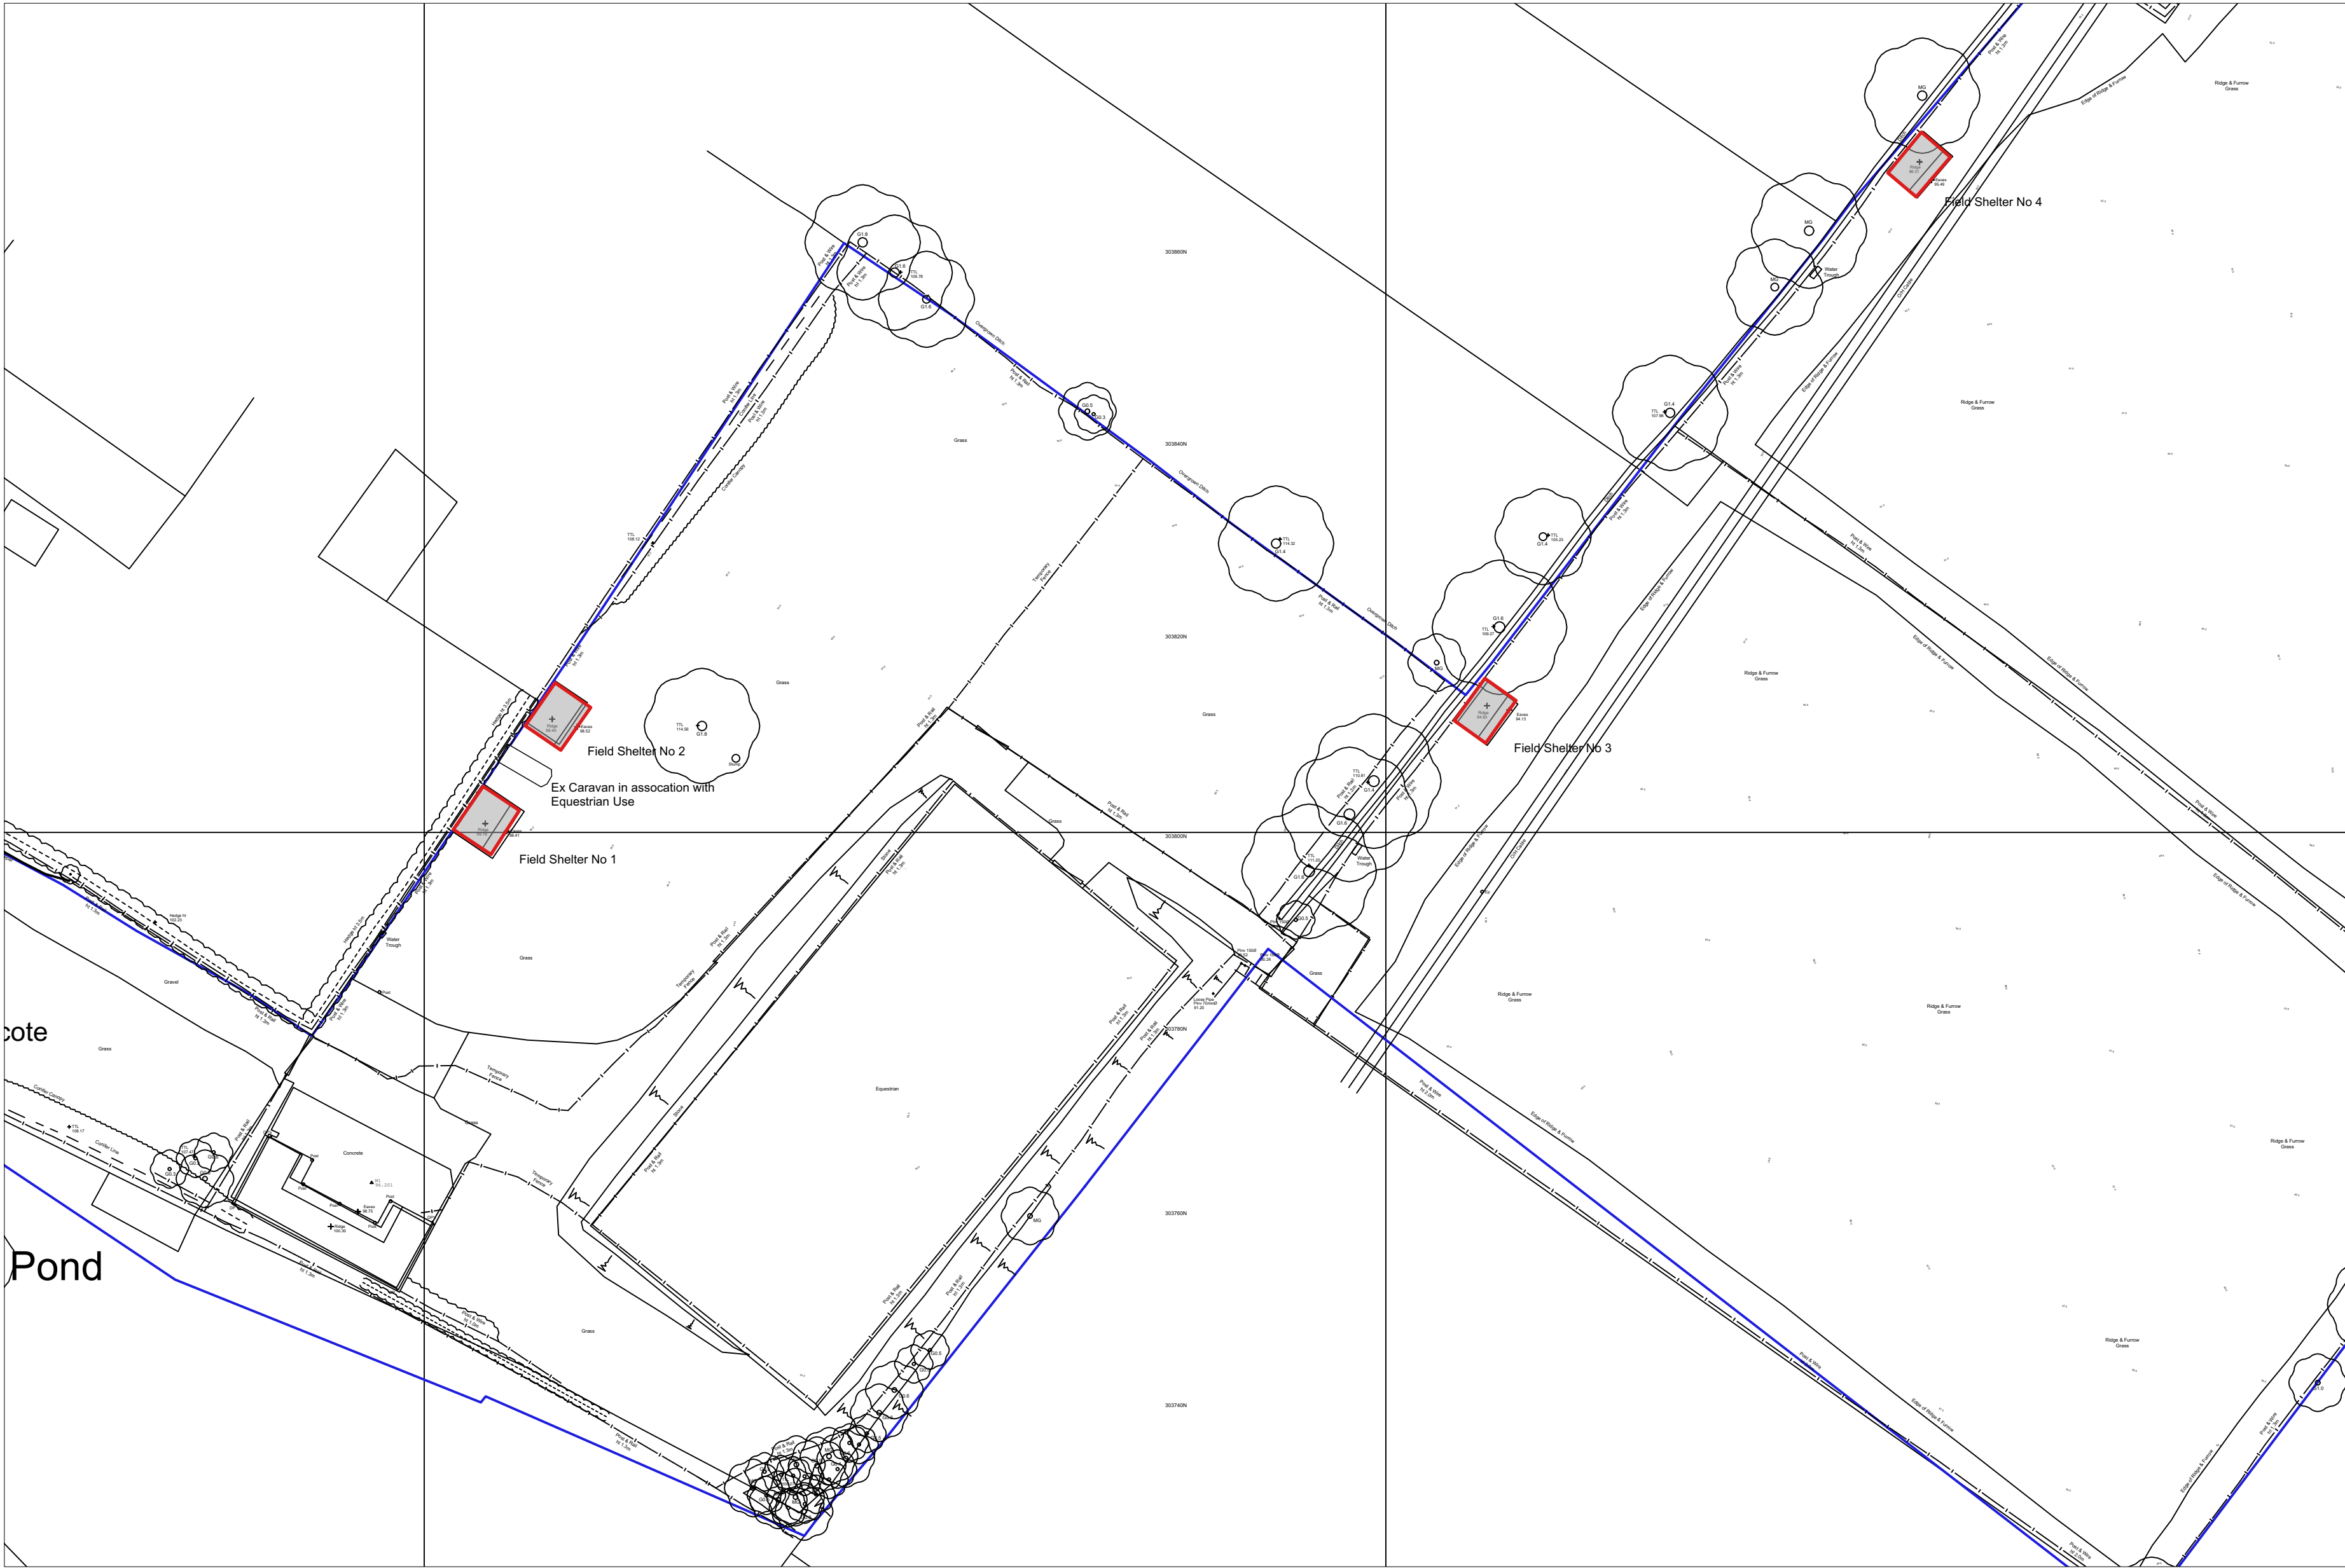

Site Plan
Scale 1:500

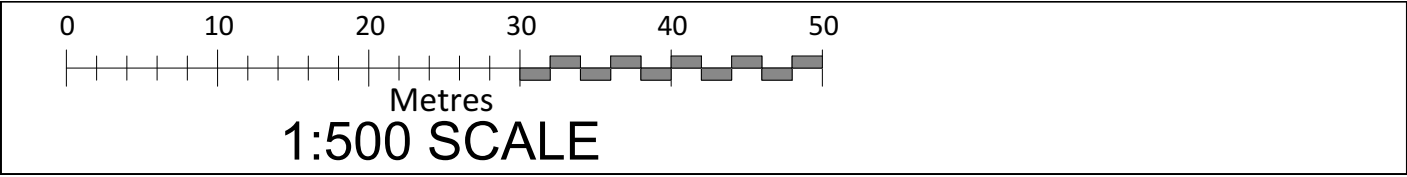

Notes

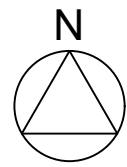

REVISION	DATE	AMENDMENT



SWORDERS
Agricultural Commercial Residential

SURVEYORS | PLANNERS | ARCHITECTS
HERTFORDSHIRE | NORFOLK | WARWICKSHIRE | SOMERSET
Phone 01273 771188 | E-mail info@sworders.com

SCHEME:
**THE WINNOWING BARN, MAIN ST
ORTON-ON-THE-HILL CV9 3NN**

TITLE:
**FIELD SHELTERS
SITE PLAN**

DATE 1:500	PROJECT A11	ISSUED BY MSM	DATE 05/03/2024	ISSUED BY RM	DATE 05/03/2024
CLIENT NO. CO03381	DRAWING NO. 223564-PL-002				

© Copyright 2024, Sworders. All rights reserved. The contents of this drawing remain the sole property of Sworders and must not be copied or reproduced without prior permission.