




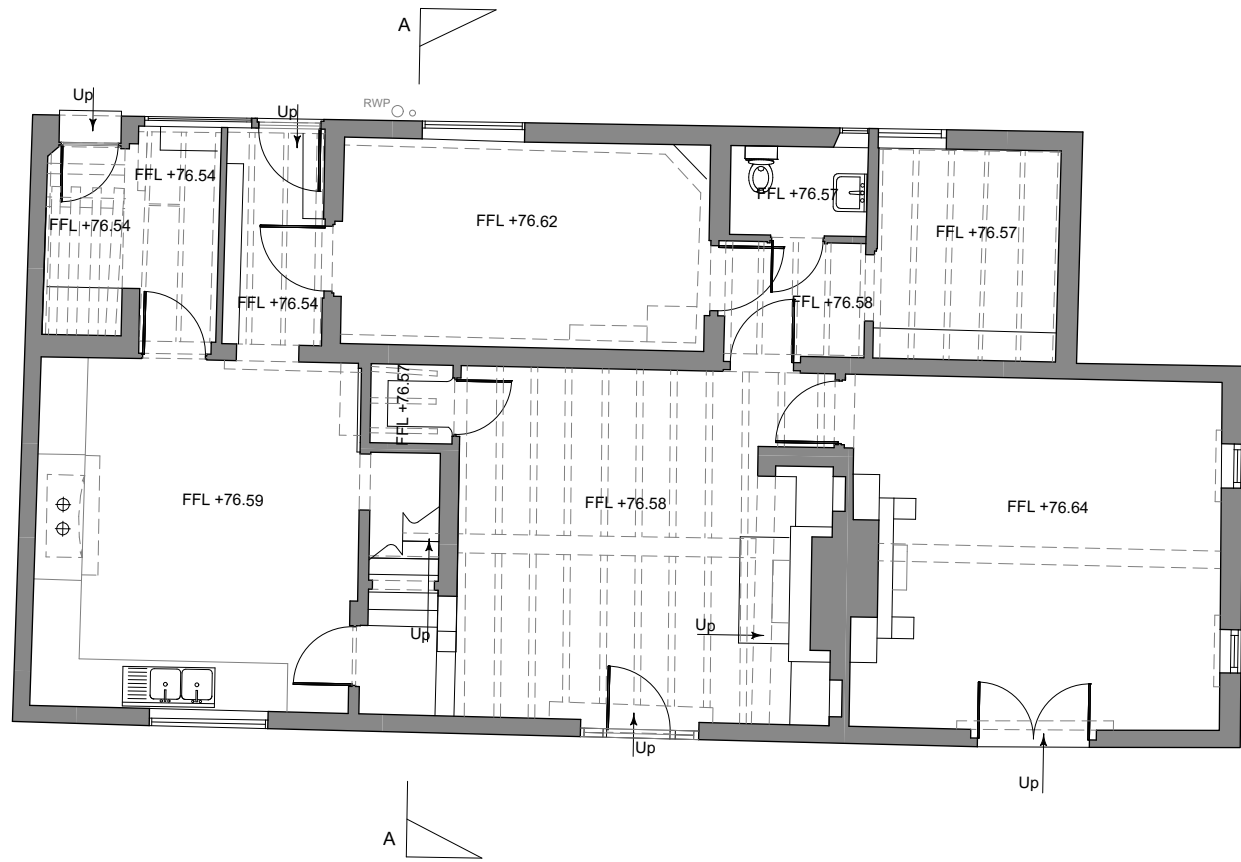


EXISTING GROUND FLOOR PLAN
SCALE 1:100

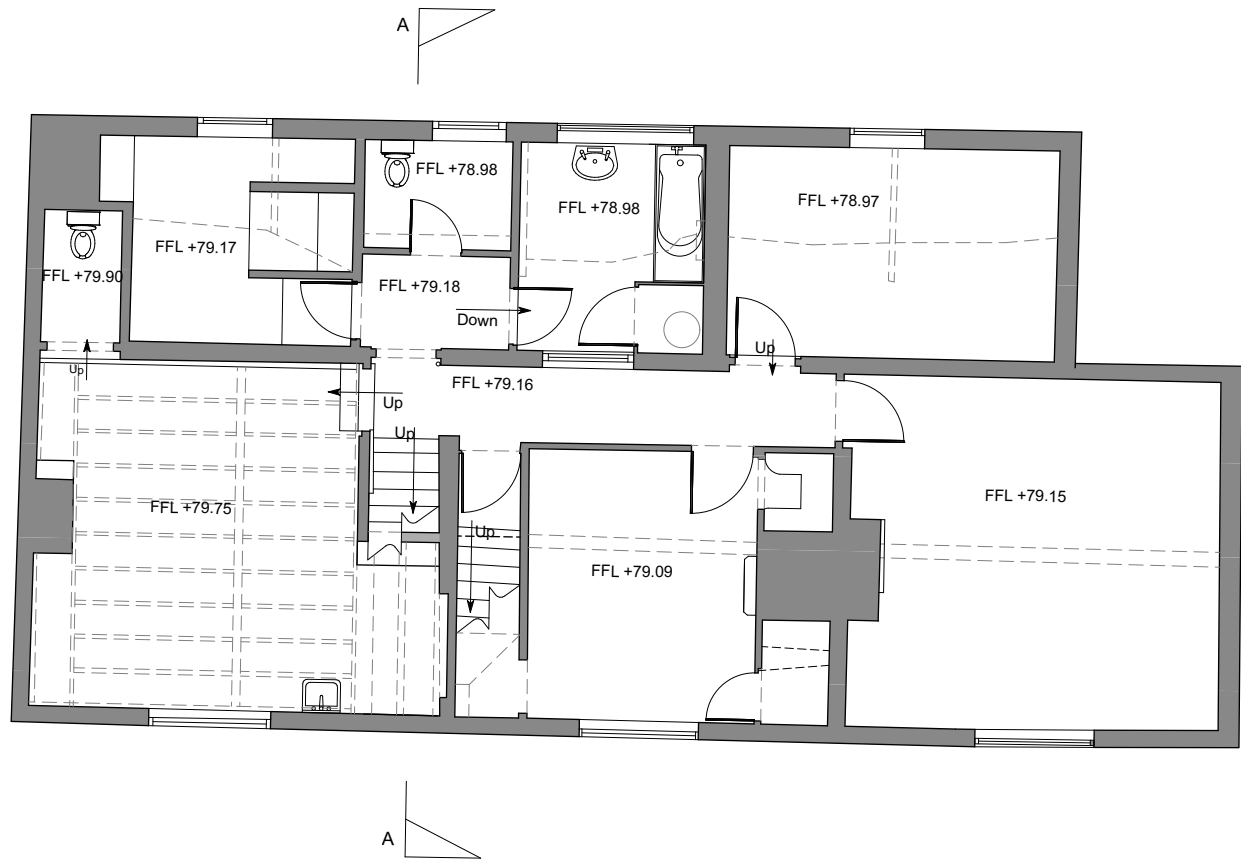

EXISTING FIRST FLOOR PLAN
SCALE 1:100


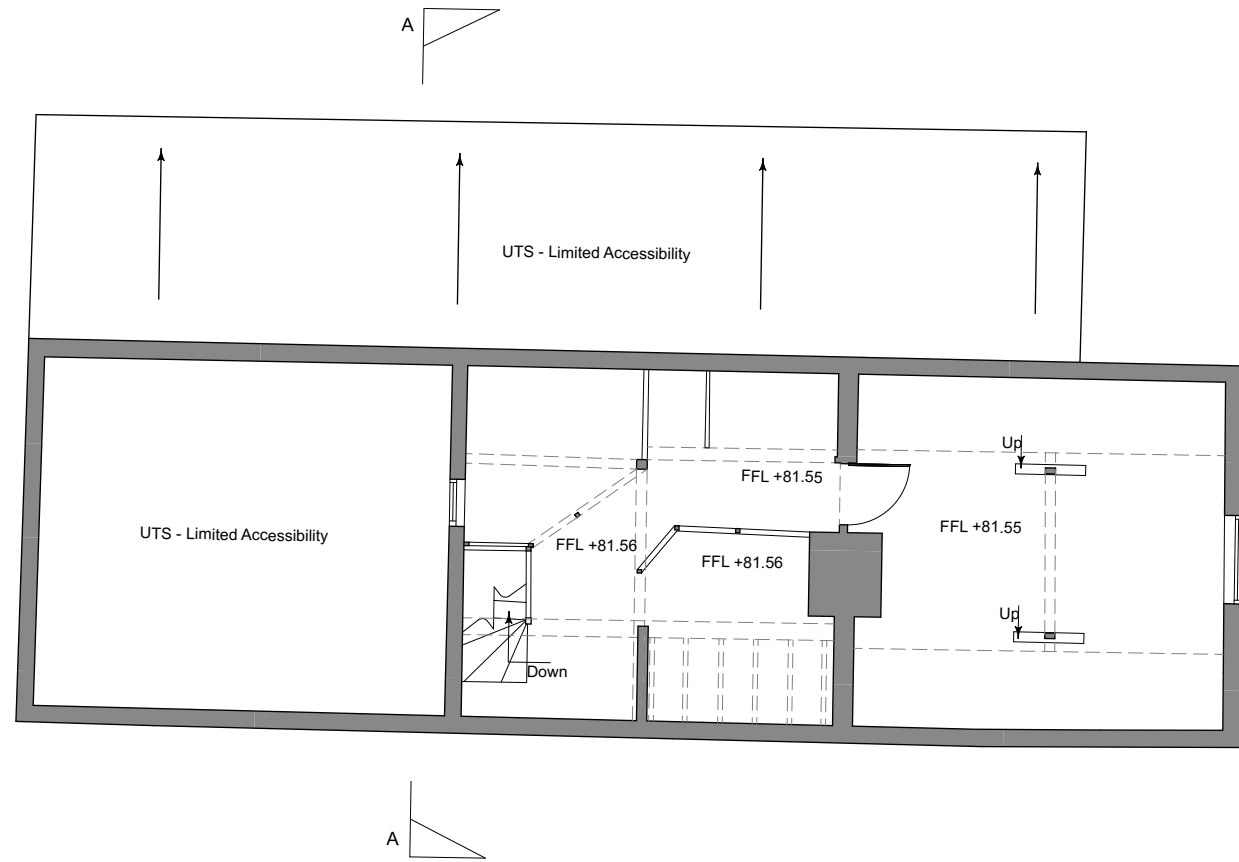


EXISTING SECOND FLOOR PLAN
SCALE 1:100

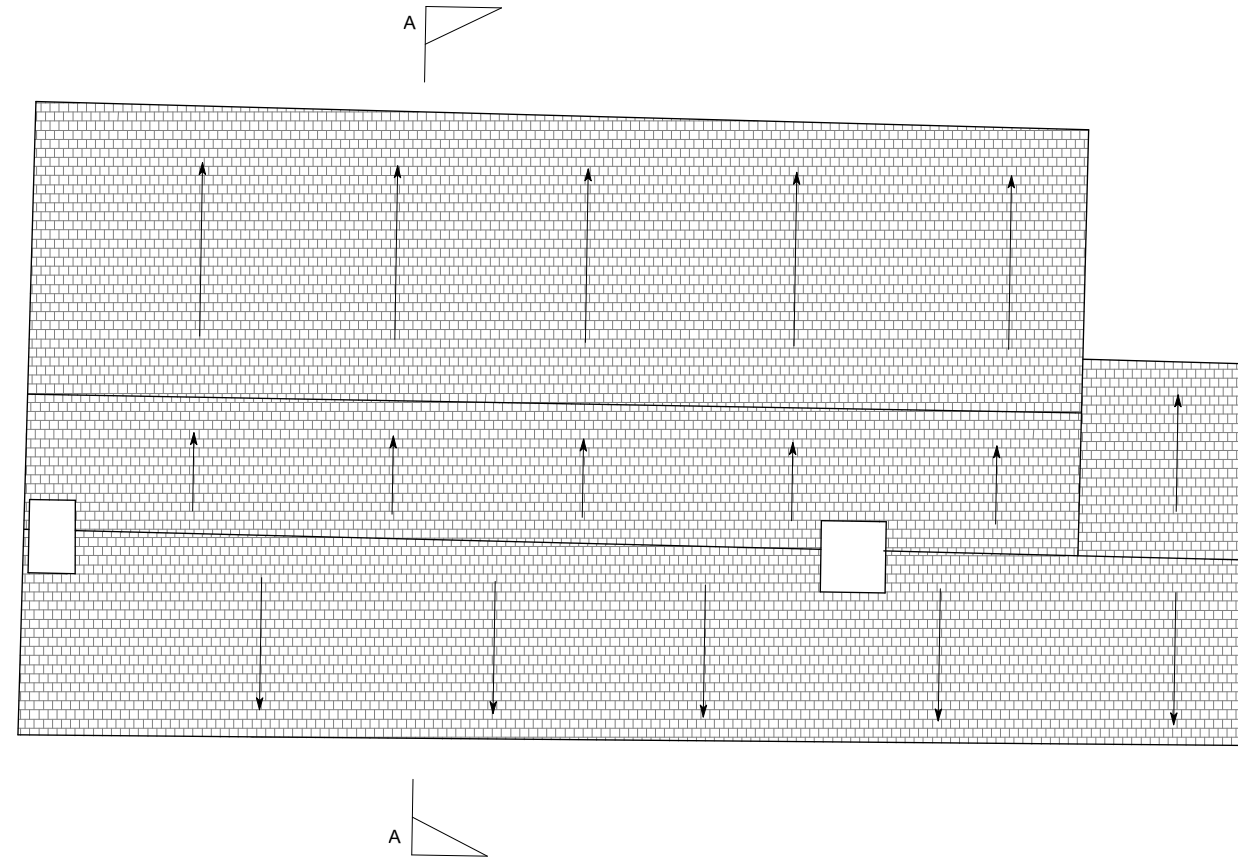

EXISTING ROOF PLAN
SCALE 1:100

- General Notes:**
1. This drawing is to be read in conjunction with other consultants drawings.
 2. Check site conditions prior to commencement of work.
 3. Discrepancies must be reported directly to the Architect.
 4. Do not scale off drawing, use figured dimensions only, unless for planning purposes.
 5. This drawing may be issued in colour, and may be a non-standard paper size.

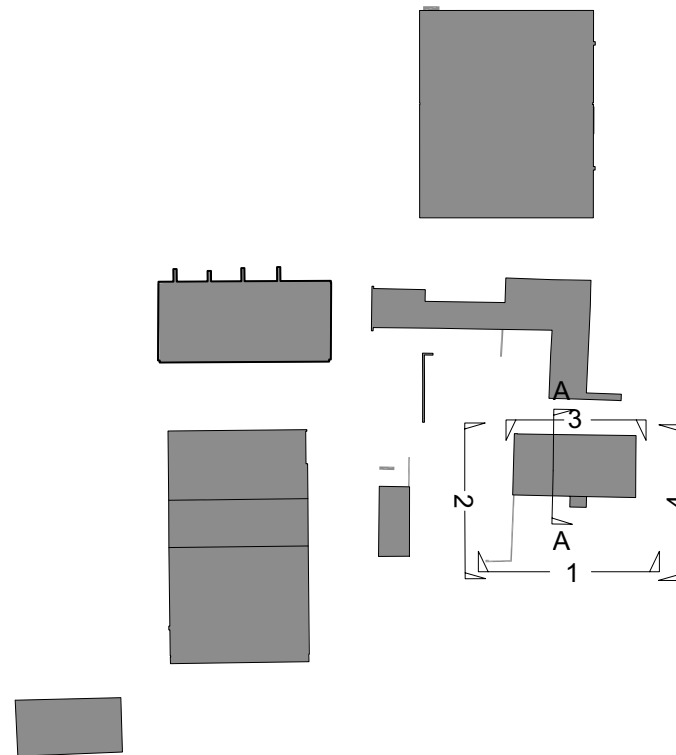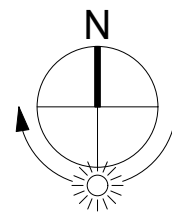

KEY:

Existing Walls

A	08/04/2024	Issued for consent.	SW
Rev	Date	Notes	Drawn
Scale	1 : 100 @ A1	0 5m 0 15ft	

QA Serial Number 98371

YIANGOU

Yiangou Architects, Dyer House, 3 Dyer Street, Cirencester, Gloucestershire, GL7 2PP
t 01295 888150 e architecture@yiangou.com w www.yiangou.com

Project Address	Frog Hall farm, Crow Lane, Sheepy Magna, CV9 2QX		
Project Description	Proposed Replacement Dwelling		
Drawing Title	Existing Farmhouse Plans		
Drawing No.	2568-0010	Rev.	A