




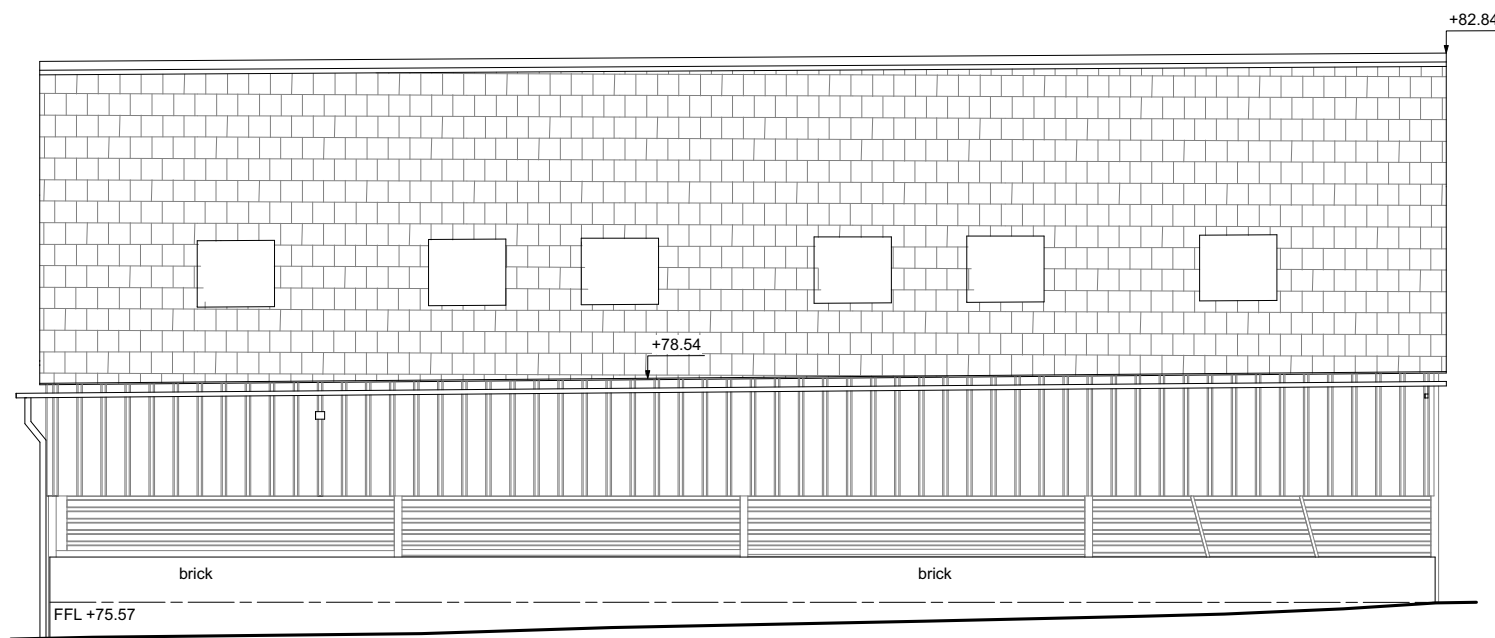


Datum +70.00m
1. EXISTING SOUTH ELEVATION
SCALE 1:100

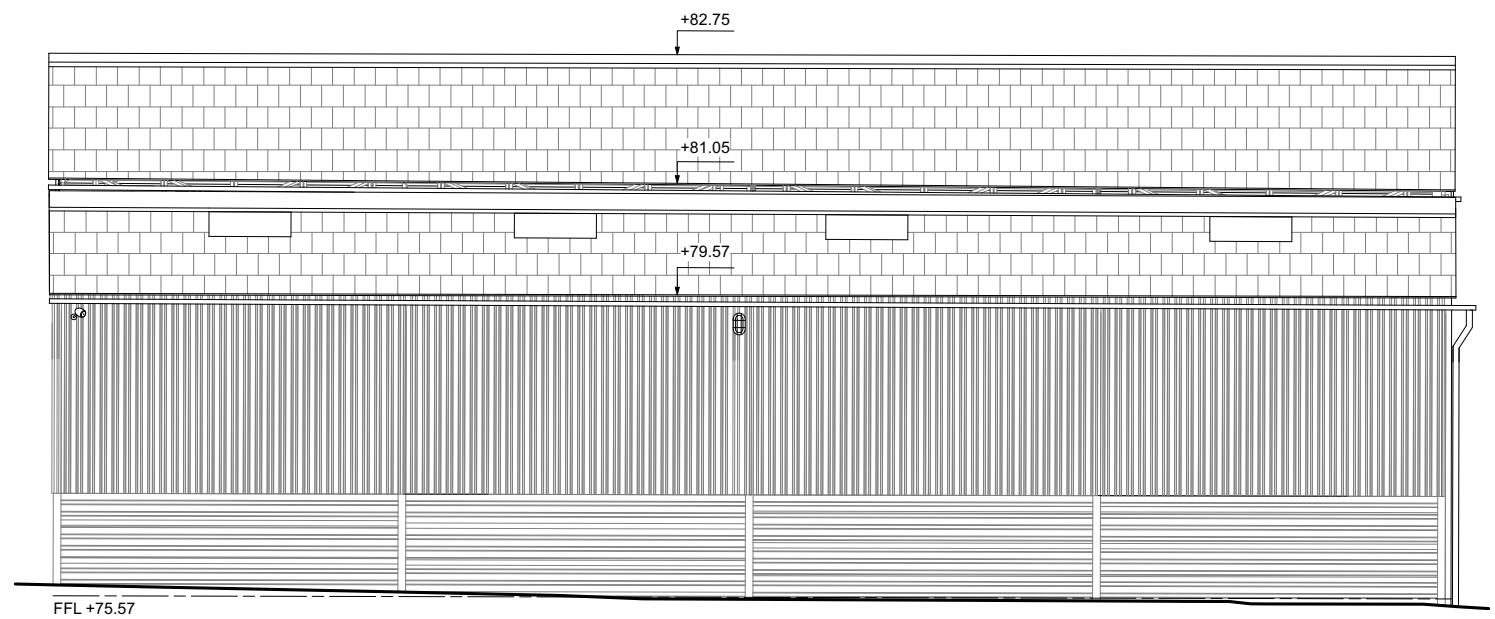


Datum +70.00m
3. EXISTING NORTH ELEVATION
SCALE 1:100

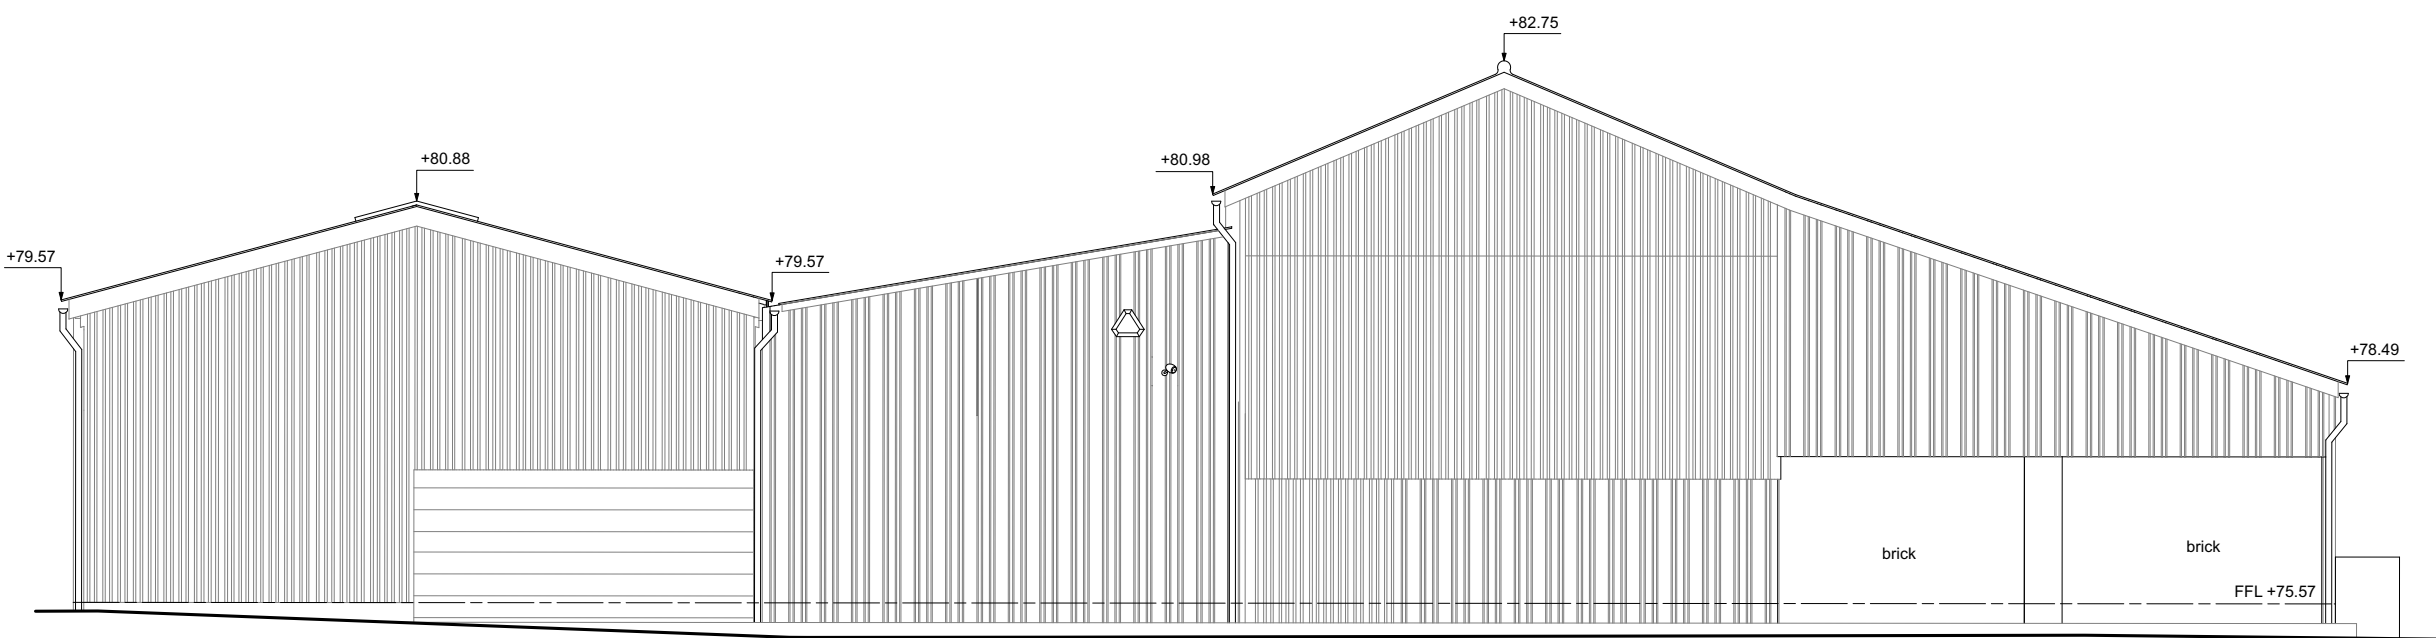

Datum +70.00m
2. EXISTING WEST ELEVATION
SCALE 1:100


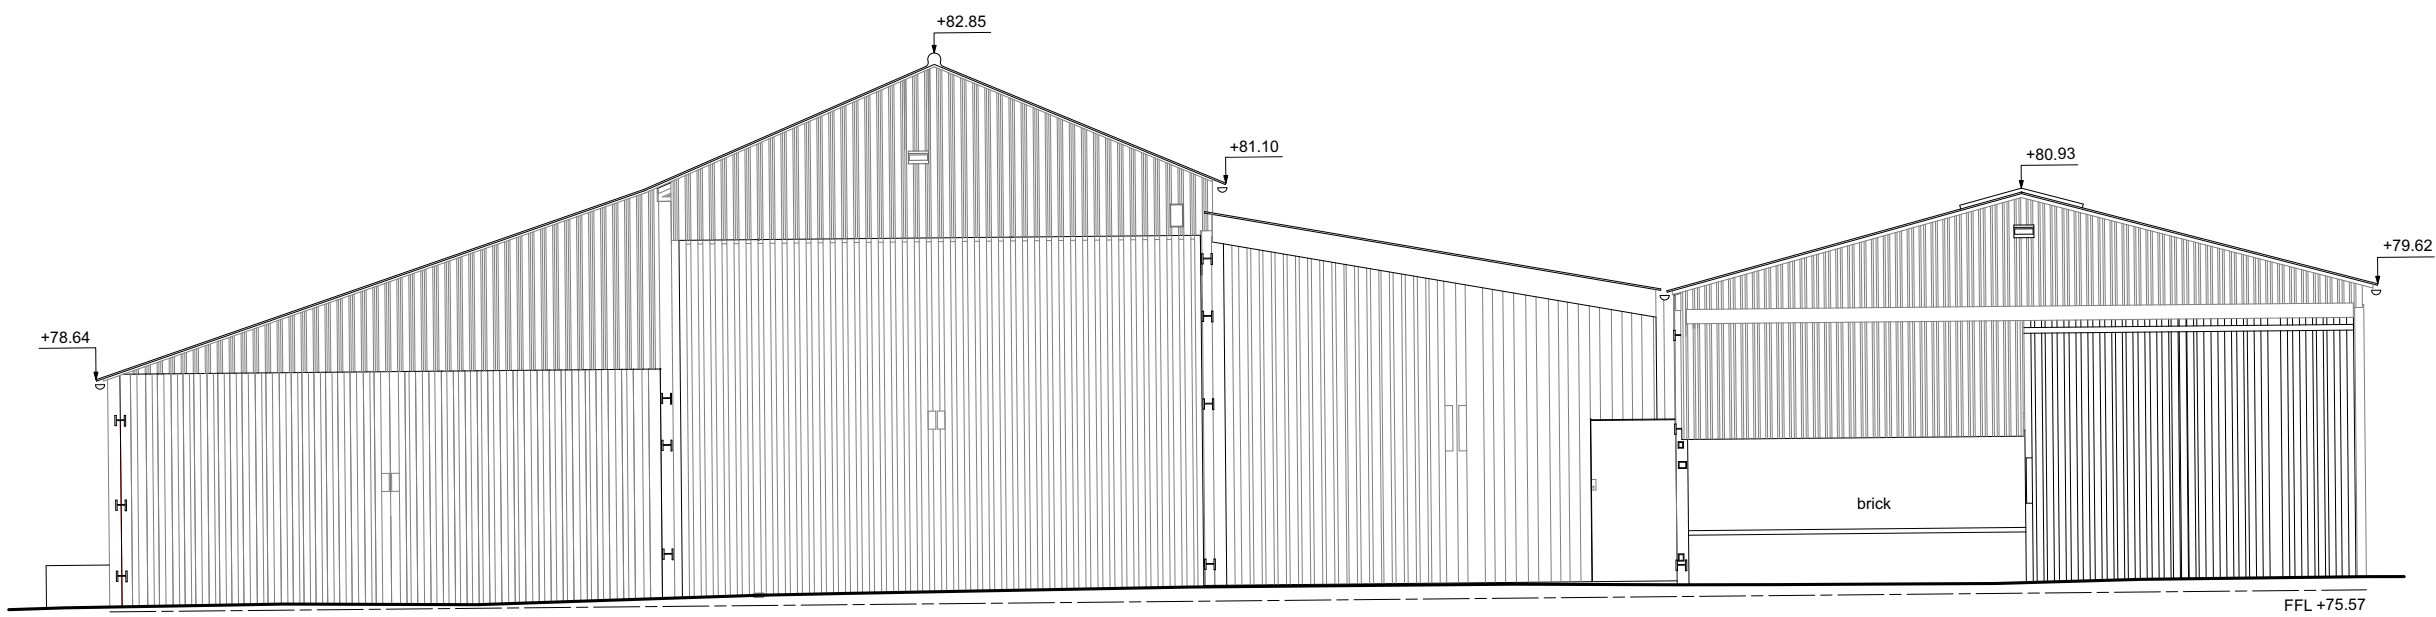


Datum +70.00m
4. EXISTING EAST ELEVATION
SCALE 1:100

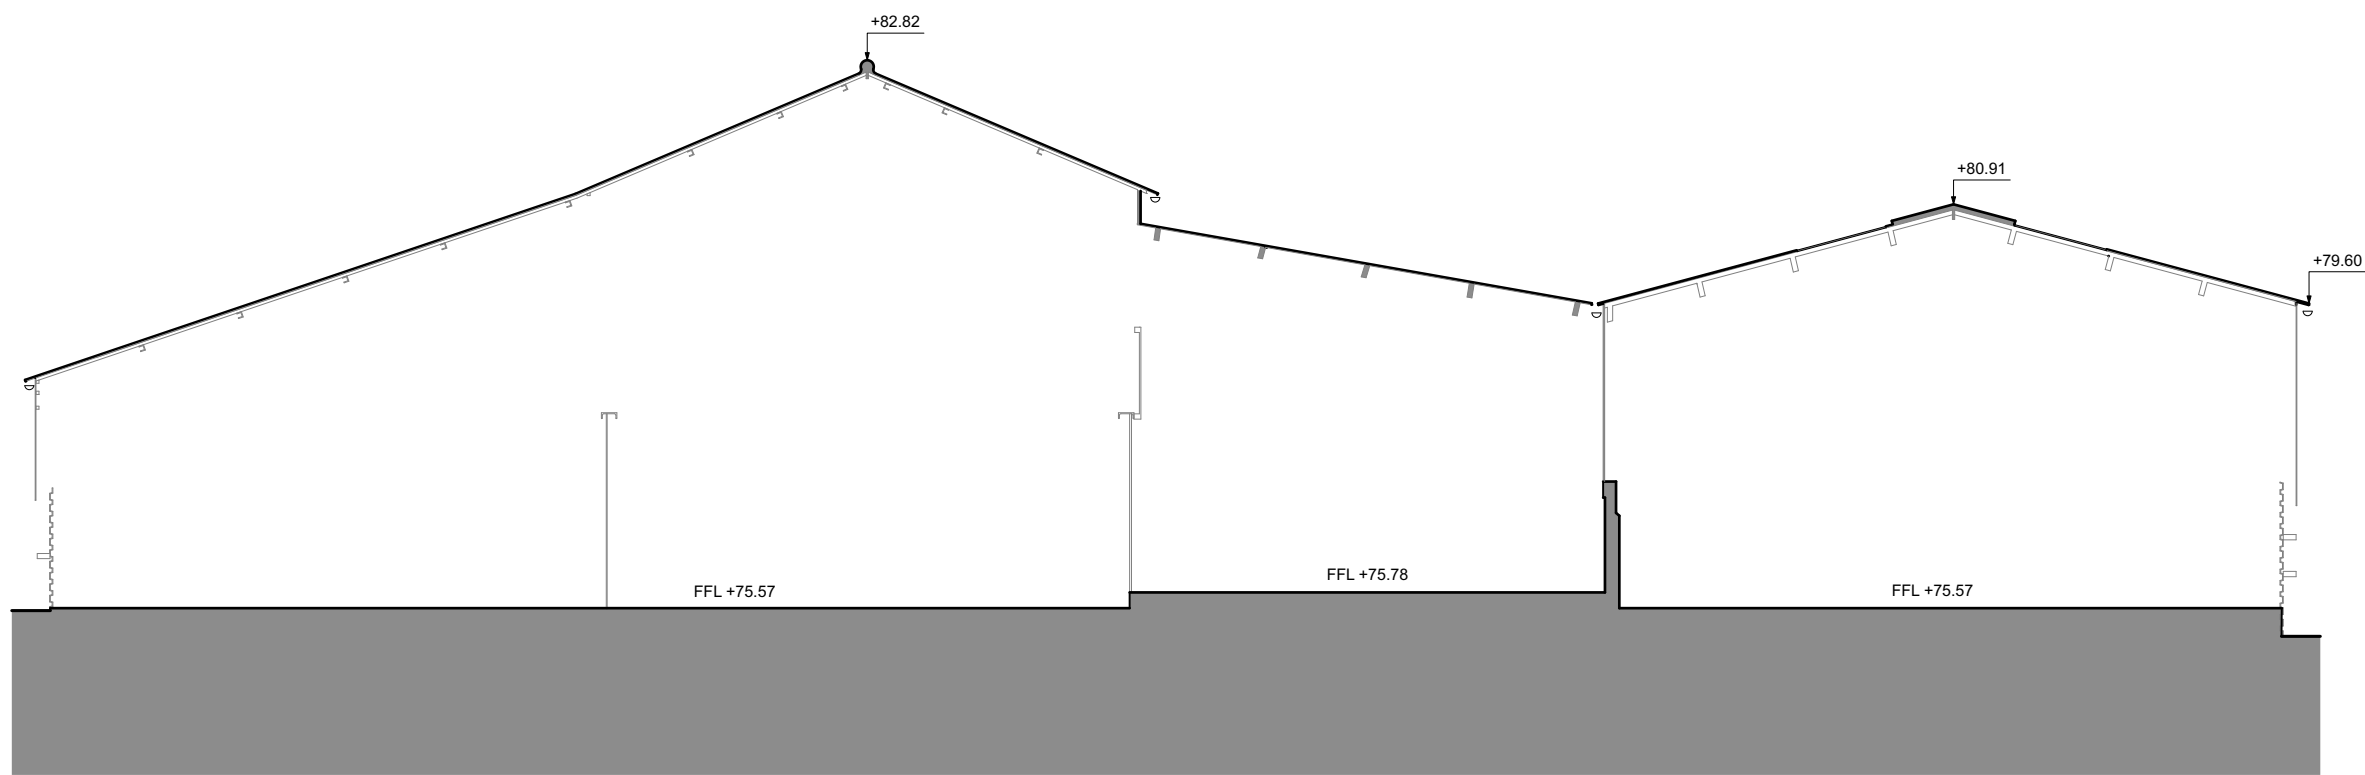

Datum +70.00m
EXISTING AA SECTION
SCALE 1:100

- General Notes:**
1. This drawing is to be read in conjunction with other consultants drawings.
 2. Check site conditions prior to commencement of work.
 3. Discrepancies must be reported directly to the Architect.
 4. Do not scale off drawing, use figured dimensions only, unless for planning purposes.
 5. This drawing may be issued in colour, and may be a non-standard paper size.

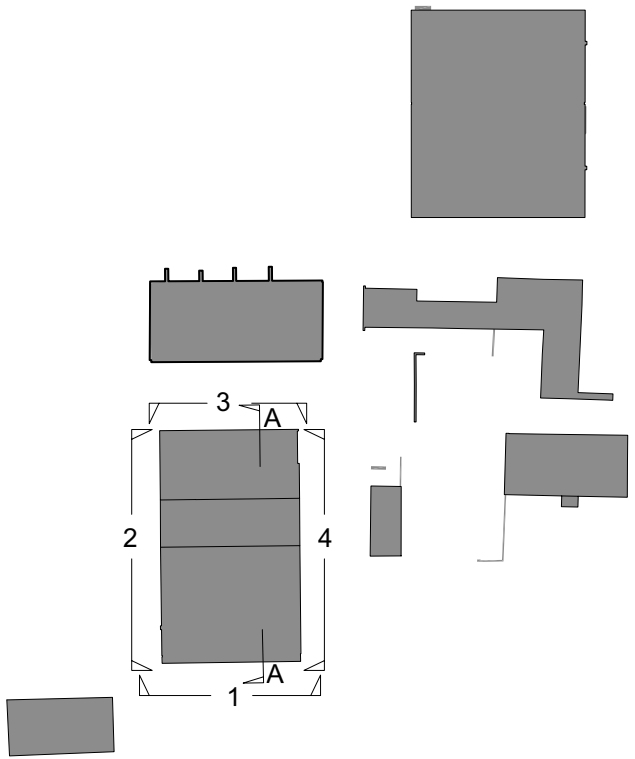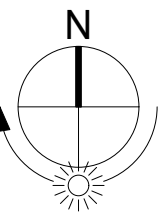

KEY:

 Existing Walls

A	08/04/2024	Issued for consent.	SW
Rev	Date	Notes	Drawn
Scale		1 : 100 @ A1	0 5m 0 15ft

QA Serial Number
98385

YIANGOU
Yiangou Architects, Dyer House, 3 Dyer Street, Cirencester, Gloucestershire, GL7 2PP
t 01285 888150 e architecture@yiangou.com w www.yiangou.com

Project Address	Frog Hall farm, Crow Lane, Sheepy Magna, CV9 2QX		
Project Description	Proposed Replacement Dwelling		
Drawing Title	Existing Agricultural Barn 02 Elevations and Sections		
Drawing No.	2568-0017	Rev.	A