



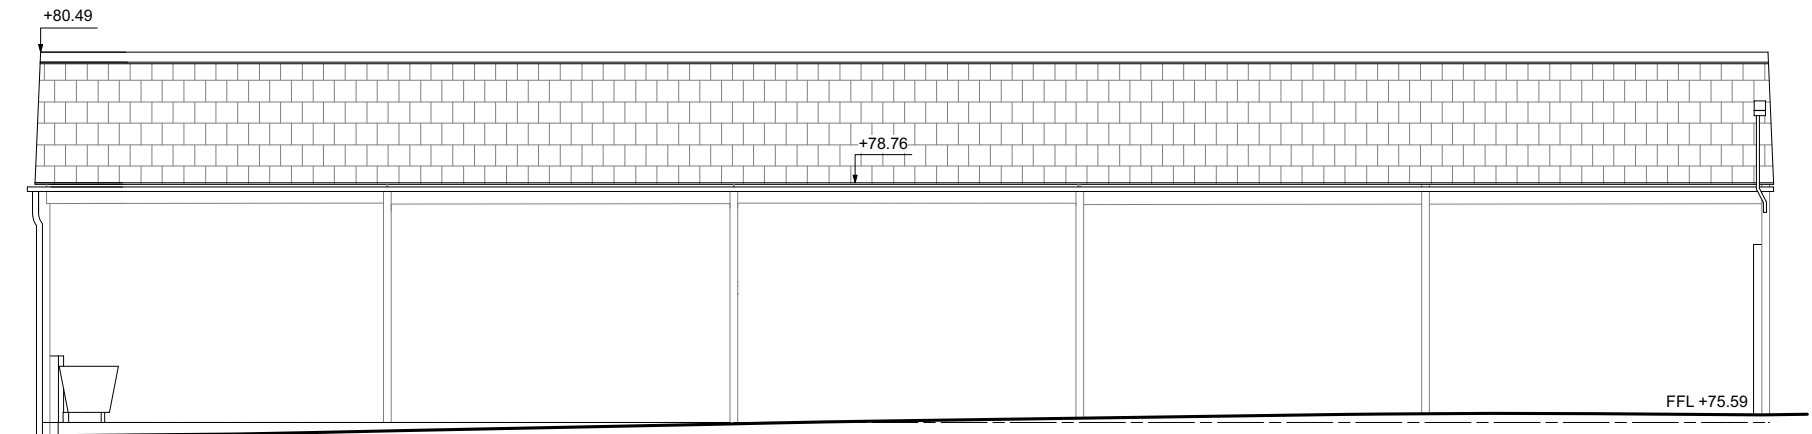


Datum +70.00m

1. EXISTING SOUTH ELEVATION
SCALE 1:100

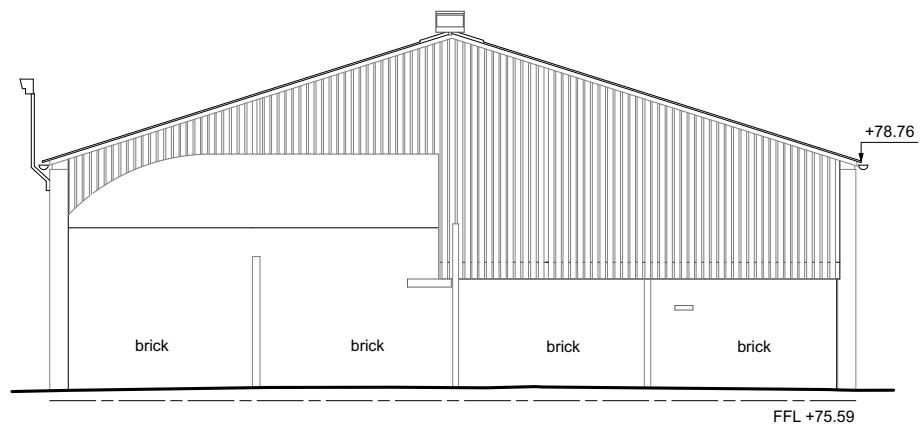


Datum +70.00m

2. EXISTING EAST ELEVATION
SCALE 1:100

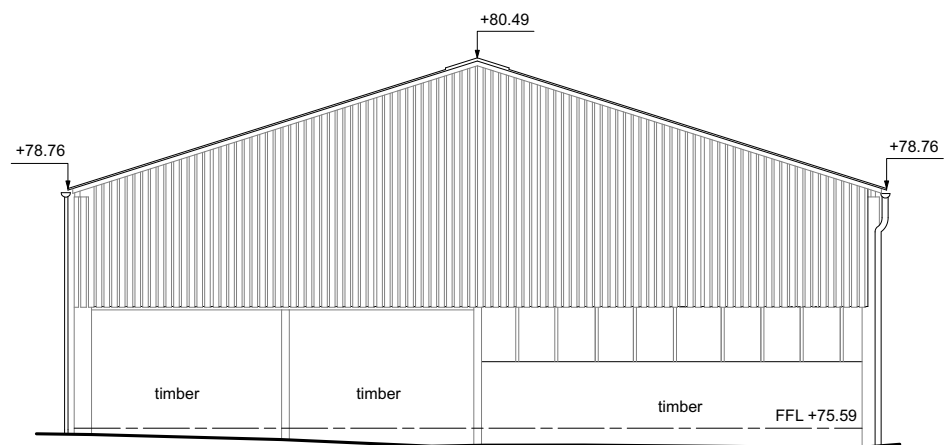


Datum +70.00m

4. EXISTING WEST ELEVATION
SCALE 1:100

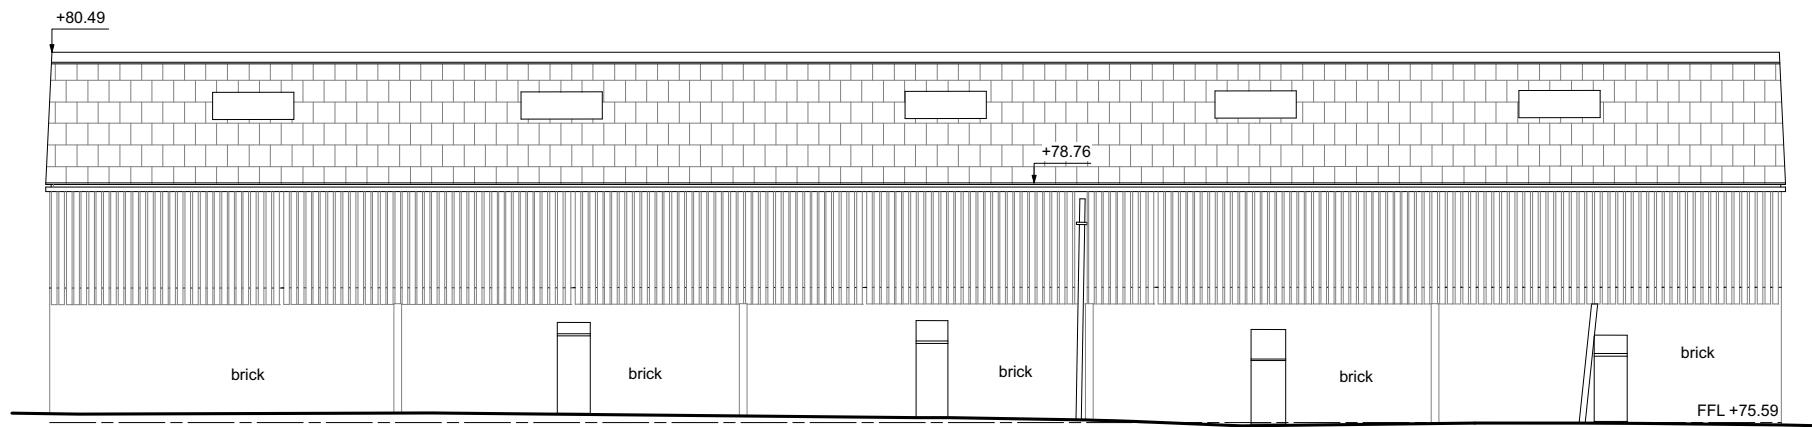


Datum +70.00m


3. EXISTING NORTH ELEVATION
SCALE 1:100

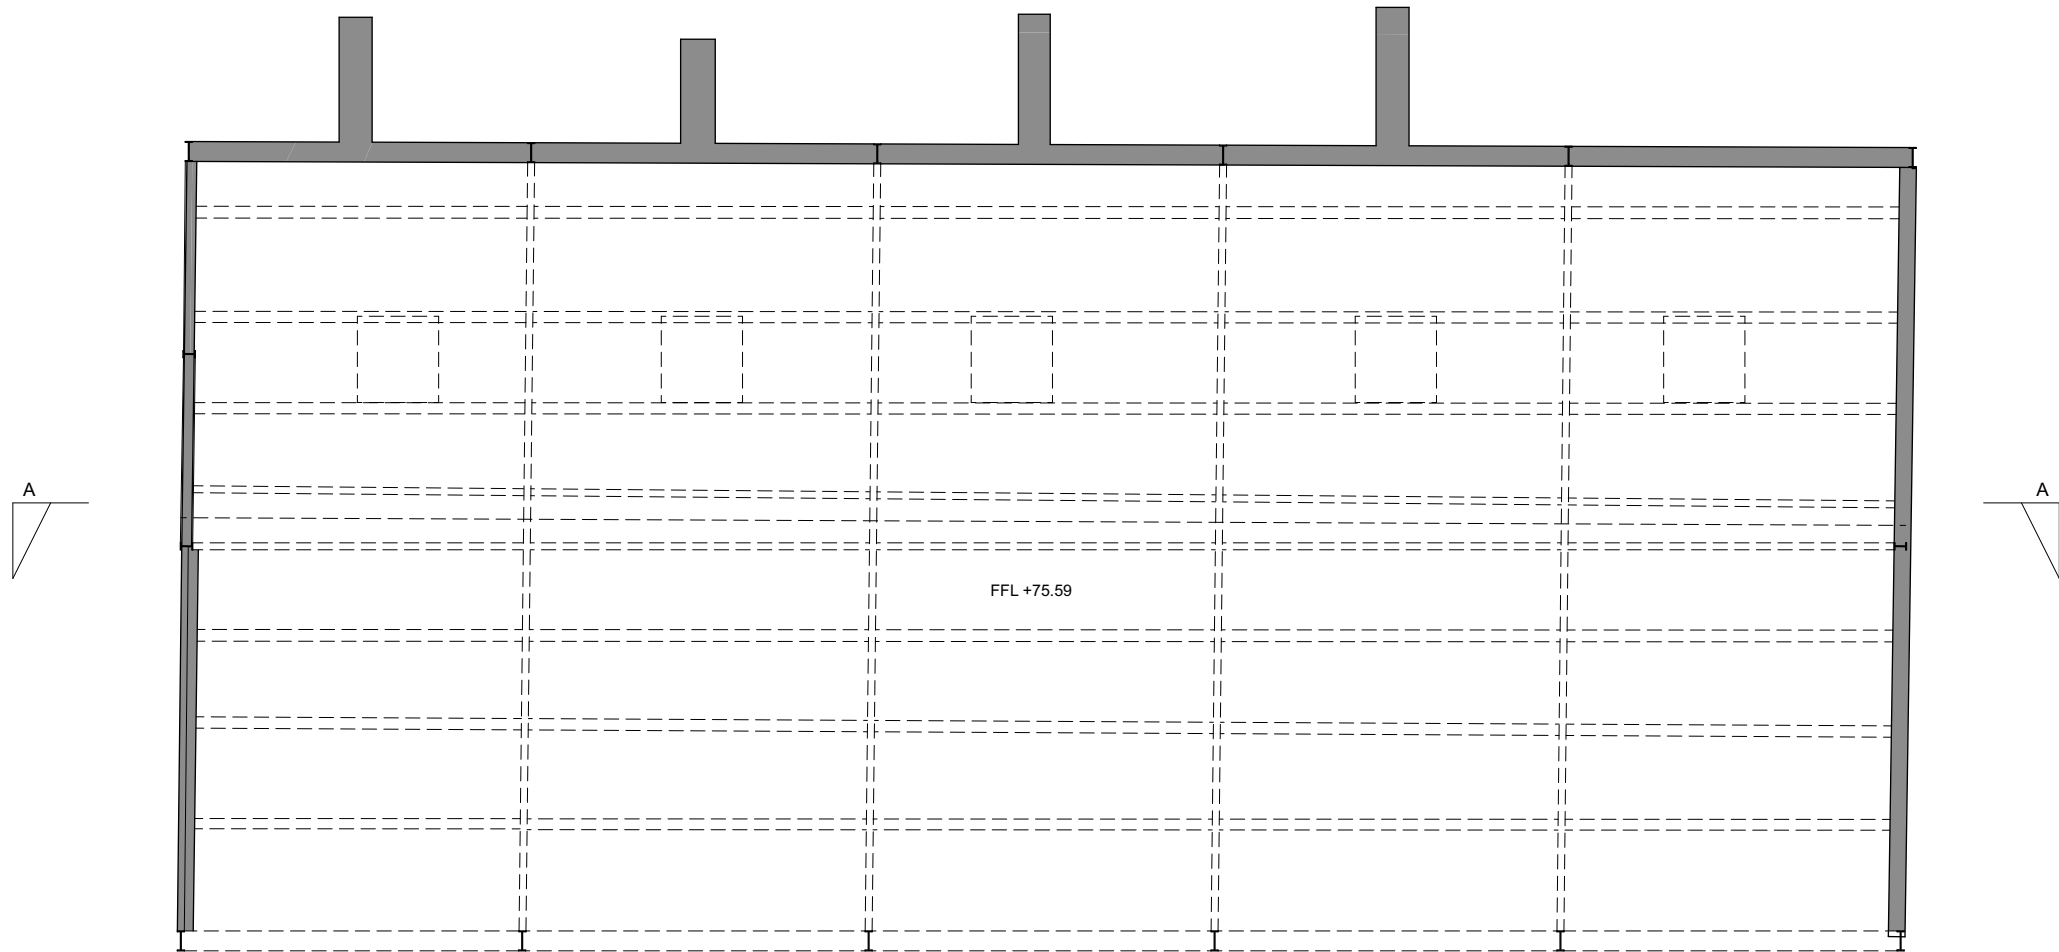

EXISTING GROUND FLOOR PLAN
SCALE 1:100

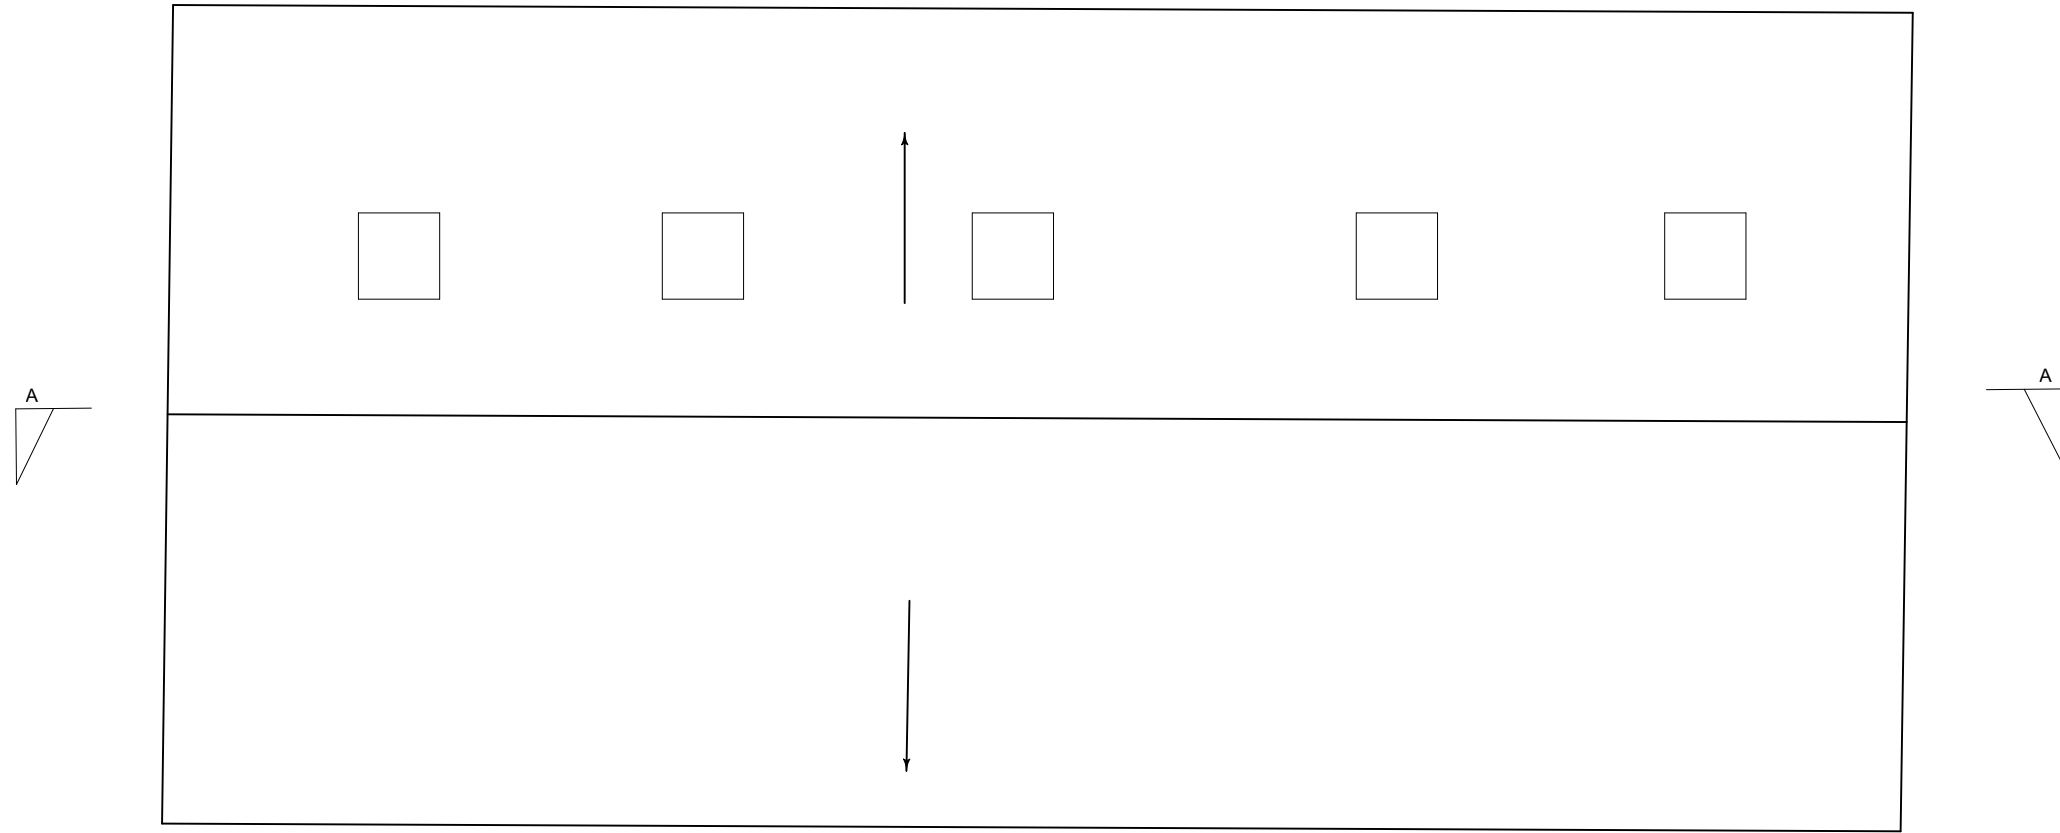

EXISTING ROOF PLAN
SCALE 1:100


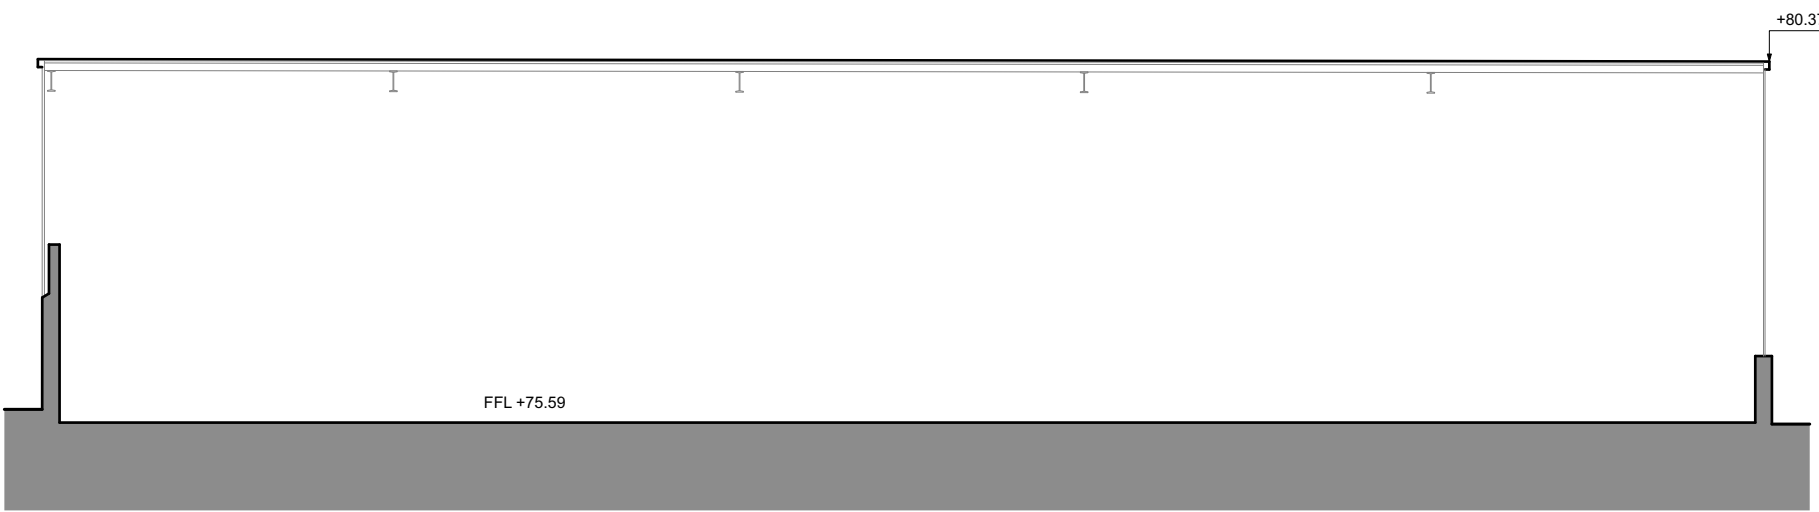


Datum +70.00m

EXISTING AA SECTION
SCALE 1:100

General Notes:

1. This drawing is to be read in conjunction with other consultants drawings.
2. Check site conditions prior to commencement of work.
3. Discrepancies must be reported directly to the Architect.
4. Do not scale off drawing, use figured dimensions only, unless for planning purposes.
5. This drawing may be issued in colour, and may be a non-standard paper size.

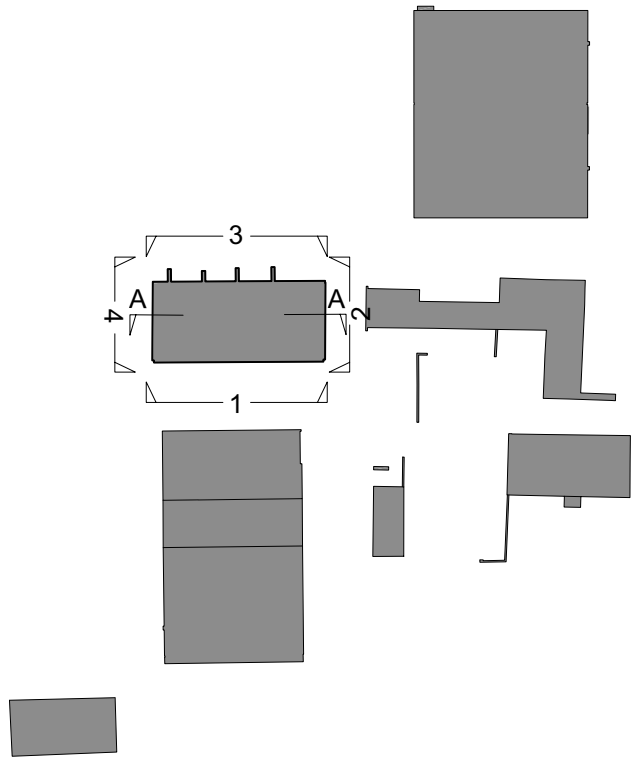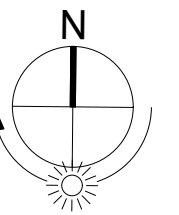

KEY:

Existing Walls

A	08/04/2024	Issued for consent.	SW
Rev	Date	Notes	Drawn
Scale	1 : 100 @ A1	0 5m 0 15ft	

QA Serial Number
98387

YIANGOU

Yiangou Architects, Dyer House, 3 Dyer Street, Cirencester, Gloucestershire, GL7 2PP
t 01285 888150 e architecture@yiangou.com w www.yiangou.com

Project Address	Frog Hall Farm, Crow Lane, Sheepy Magna, CV9 2QX
Project Description	Proposed Replacement Dwelling
Drawing Title	Existing Agricultural Barn 03 Plans Sections and Elevations
Drawing No.	2568-0018
Rev.	A