


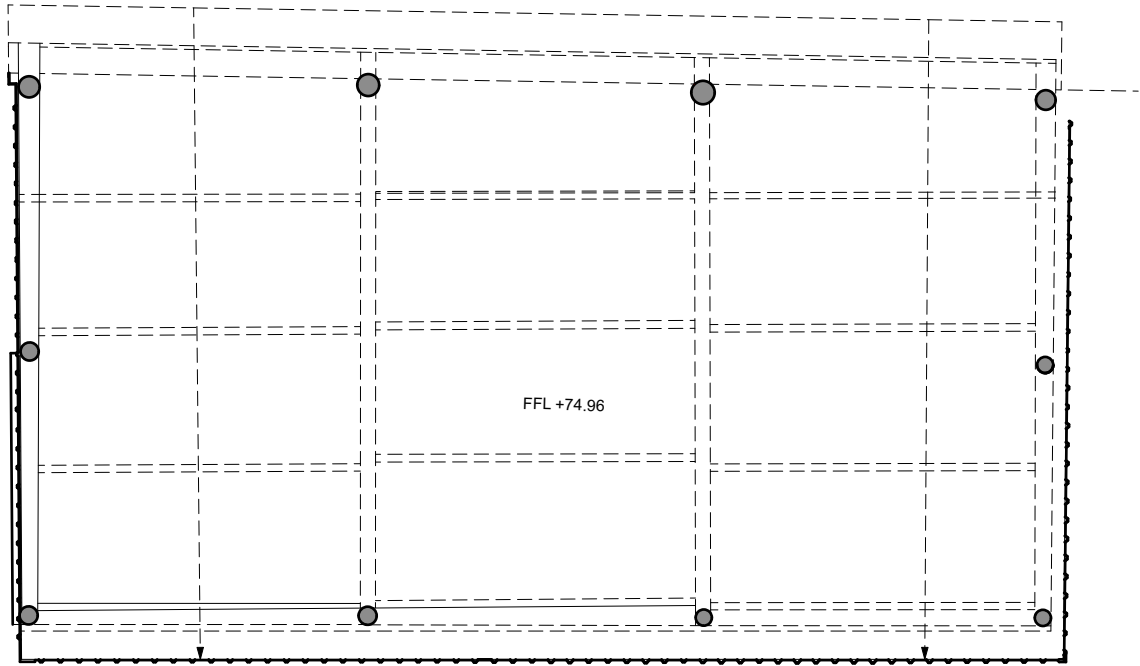
 
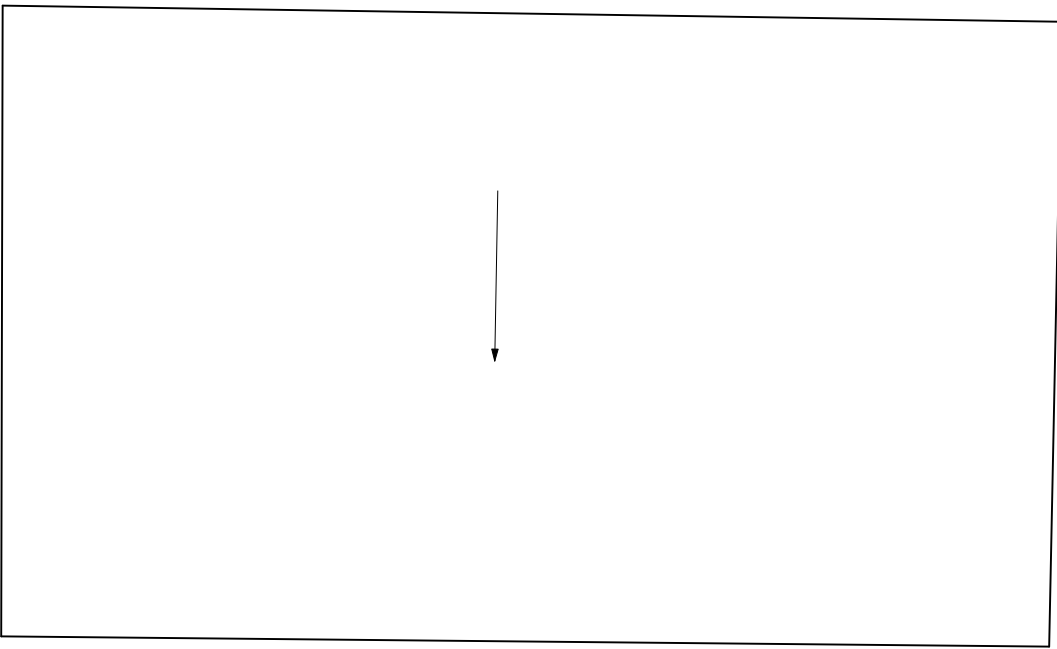


 



EXISTING GROUND FLOOR PLAN
SCALE 1:100

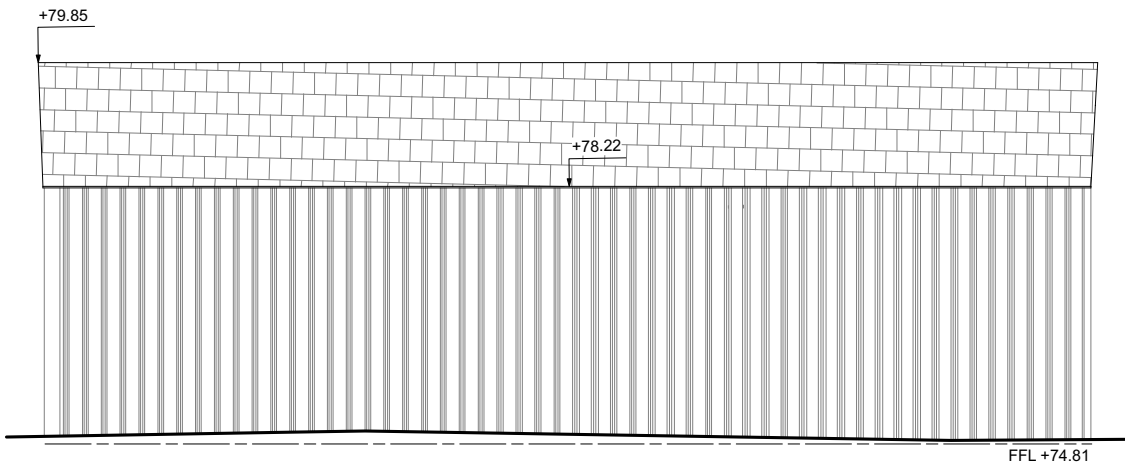


EXISTING ROOF PLAN
SCALE 1:100

 


1. EXISTING SOUTH ELEVATION
SCALE 1:100

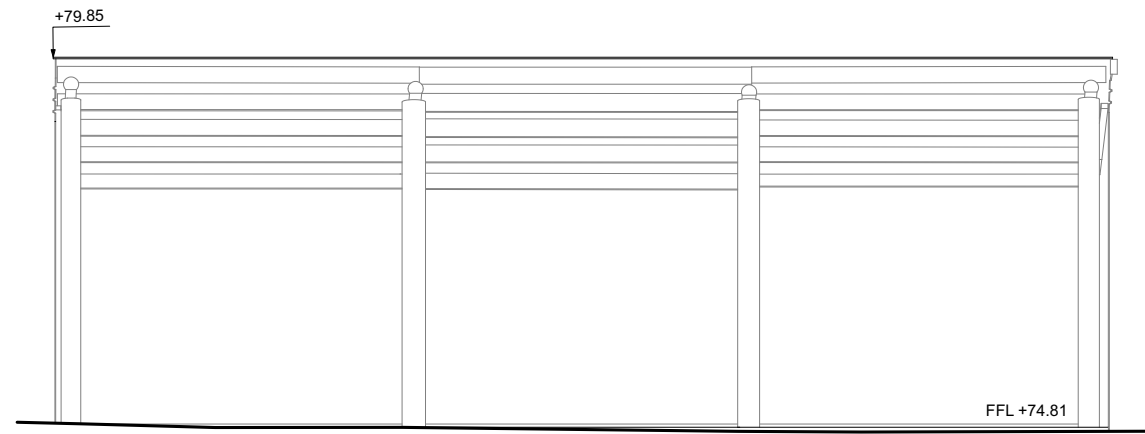 


3. EXISTING NORTH ELEVATION
SCALE 1:100

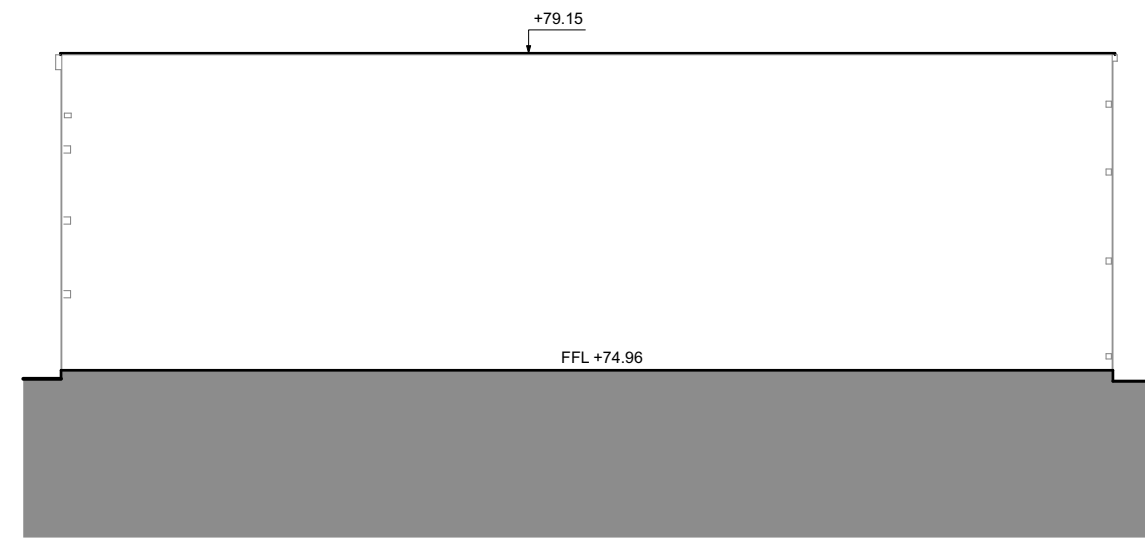

EXISTING AA SECTION
SCALE 1:100

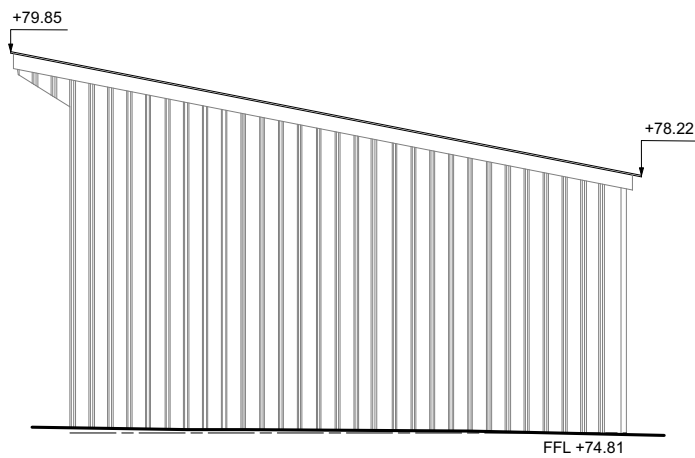



2. EXISTING WEST ELEVATION
SCALE 1:100

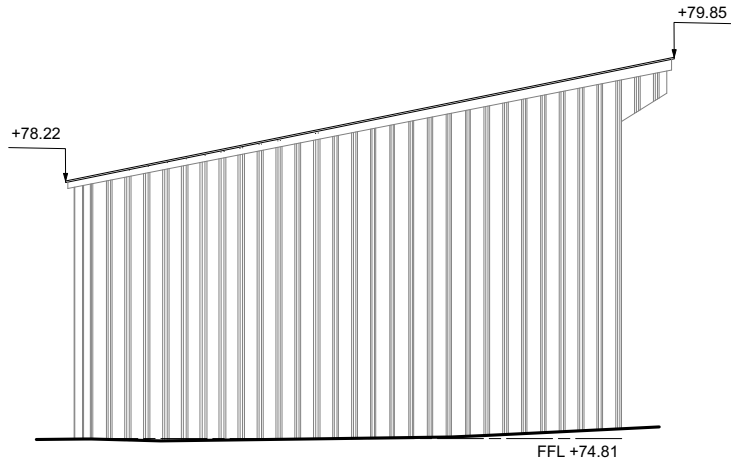

4. EXISTING EAST ELEVATION
SCALE 1:100

General Notes:

1. This drawing is to be read in conjunction with other consultants drawings.
2. Check site conditions prior to commencement of work.
3. Discrepancies must be reported directly to the Architect.
4. Do not scale off drawing, use figured dimensions only, unless for planning purposes.
5. This drawing may be issued in colour, and may be a non-standard paper size.

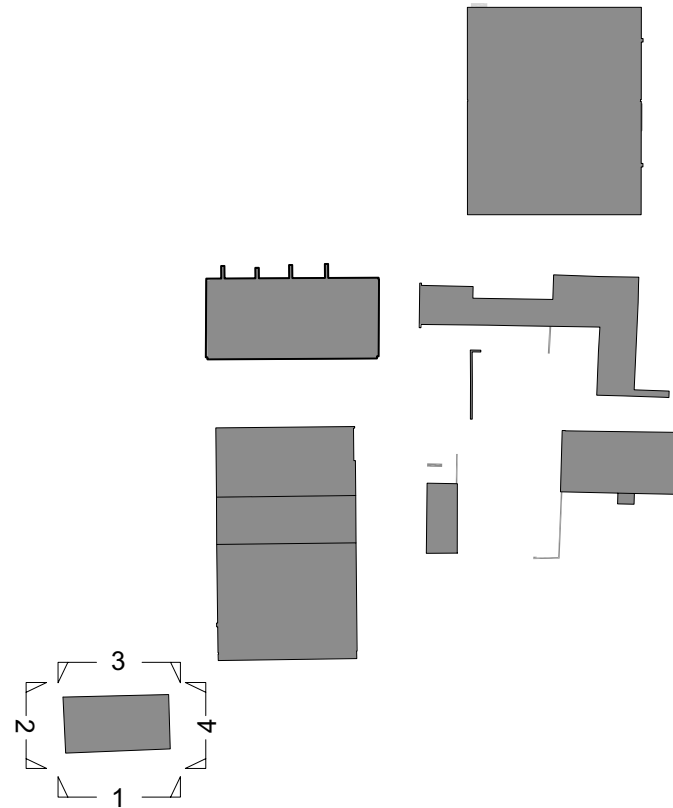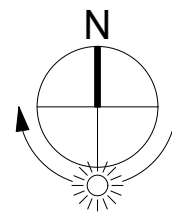

KEY:

Existing Walls

A	08/04/2024	Issued for consent.	SW
Rev	Date	Notes	Drawn
Scale	1 : 100 @ A1	0 5m 0 15ft	
QA Serial Number	98389		
YIANGOU Yiangou Architects, Dyer House, 3 Dyer Street, Cirencester, Gloucestershire, GL7 2PP t 01285 888150 e architecture@yiangou.com w www.yiangou.com			
Project Address	Frog Hall farm, Crow Lane, Sheepy Magna, CV9 2QX		
Project Description	Proposed Replacement Dwelling		
Drawing Title	Existing Pole Barn Plans Elevations and Sections		
Drawing No.	2568-0019	Rev.	A