


General Notes:

1. This drawing is to be read in conjunction with other consultants drawings.
2. Check site conditions prior to commencement of work.
3. Discrepancies must be reported directly to the Architect.
4. Do not scale off drawing, use figured dimensions only, unless for planning purposes.
5. This drawing may be issued in colour, and may be a non-standard paper size.

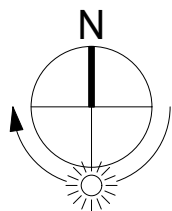

KEY:

- Previously Approved Application Area
- Previously Approved Dwellings
- Previously Approved Domestic Curtlidge
- Previously Approved Demolitions
- Vehicle Access

Footprint Areas:

Agricultural Barn 01:
Dwelling 01 - 430.5 sqm
Dwelling 02 - 99.04 sqm
Dwelling 03 - 99.95 sqm

TOTAL: 629.49 sqm

Agricultural Barn 02:
Dwelling 04 - 99.64 sqm
Dwelling 05 - 99.24 sqm

TOTAL: 197.72 sqm

FINAL TOTAL: 827.21 sqm

Domestic Curtilage Areas:


Agricultural Barn 01:
Dwelling 01 - 427.78 sqm
Dwelling 02 - 97.58 sqm
Dwelling 03 - 97.94 sqm

TOTAL: 623.30 sqm

Agricultural Barn 02:
Dwelling 04 - 97.05 sqm
Dwelling 05 - 99.03 sqm

TOTAL: 198.08 sqm

FINAL TOTAL: 819.38 sqm

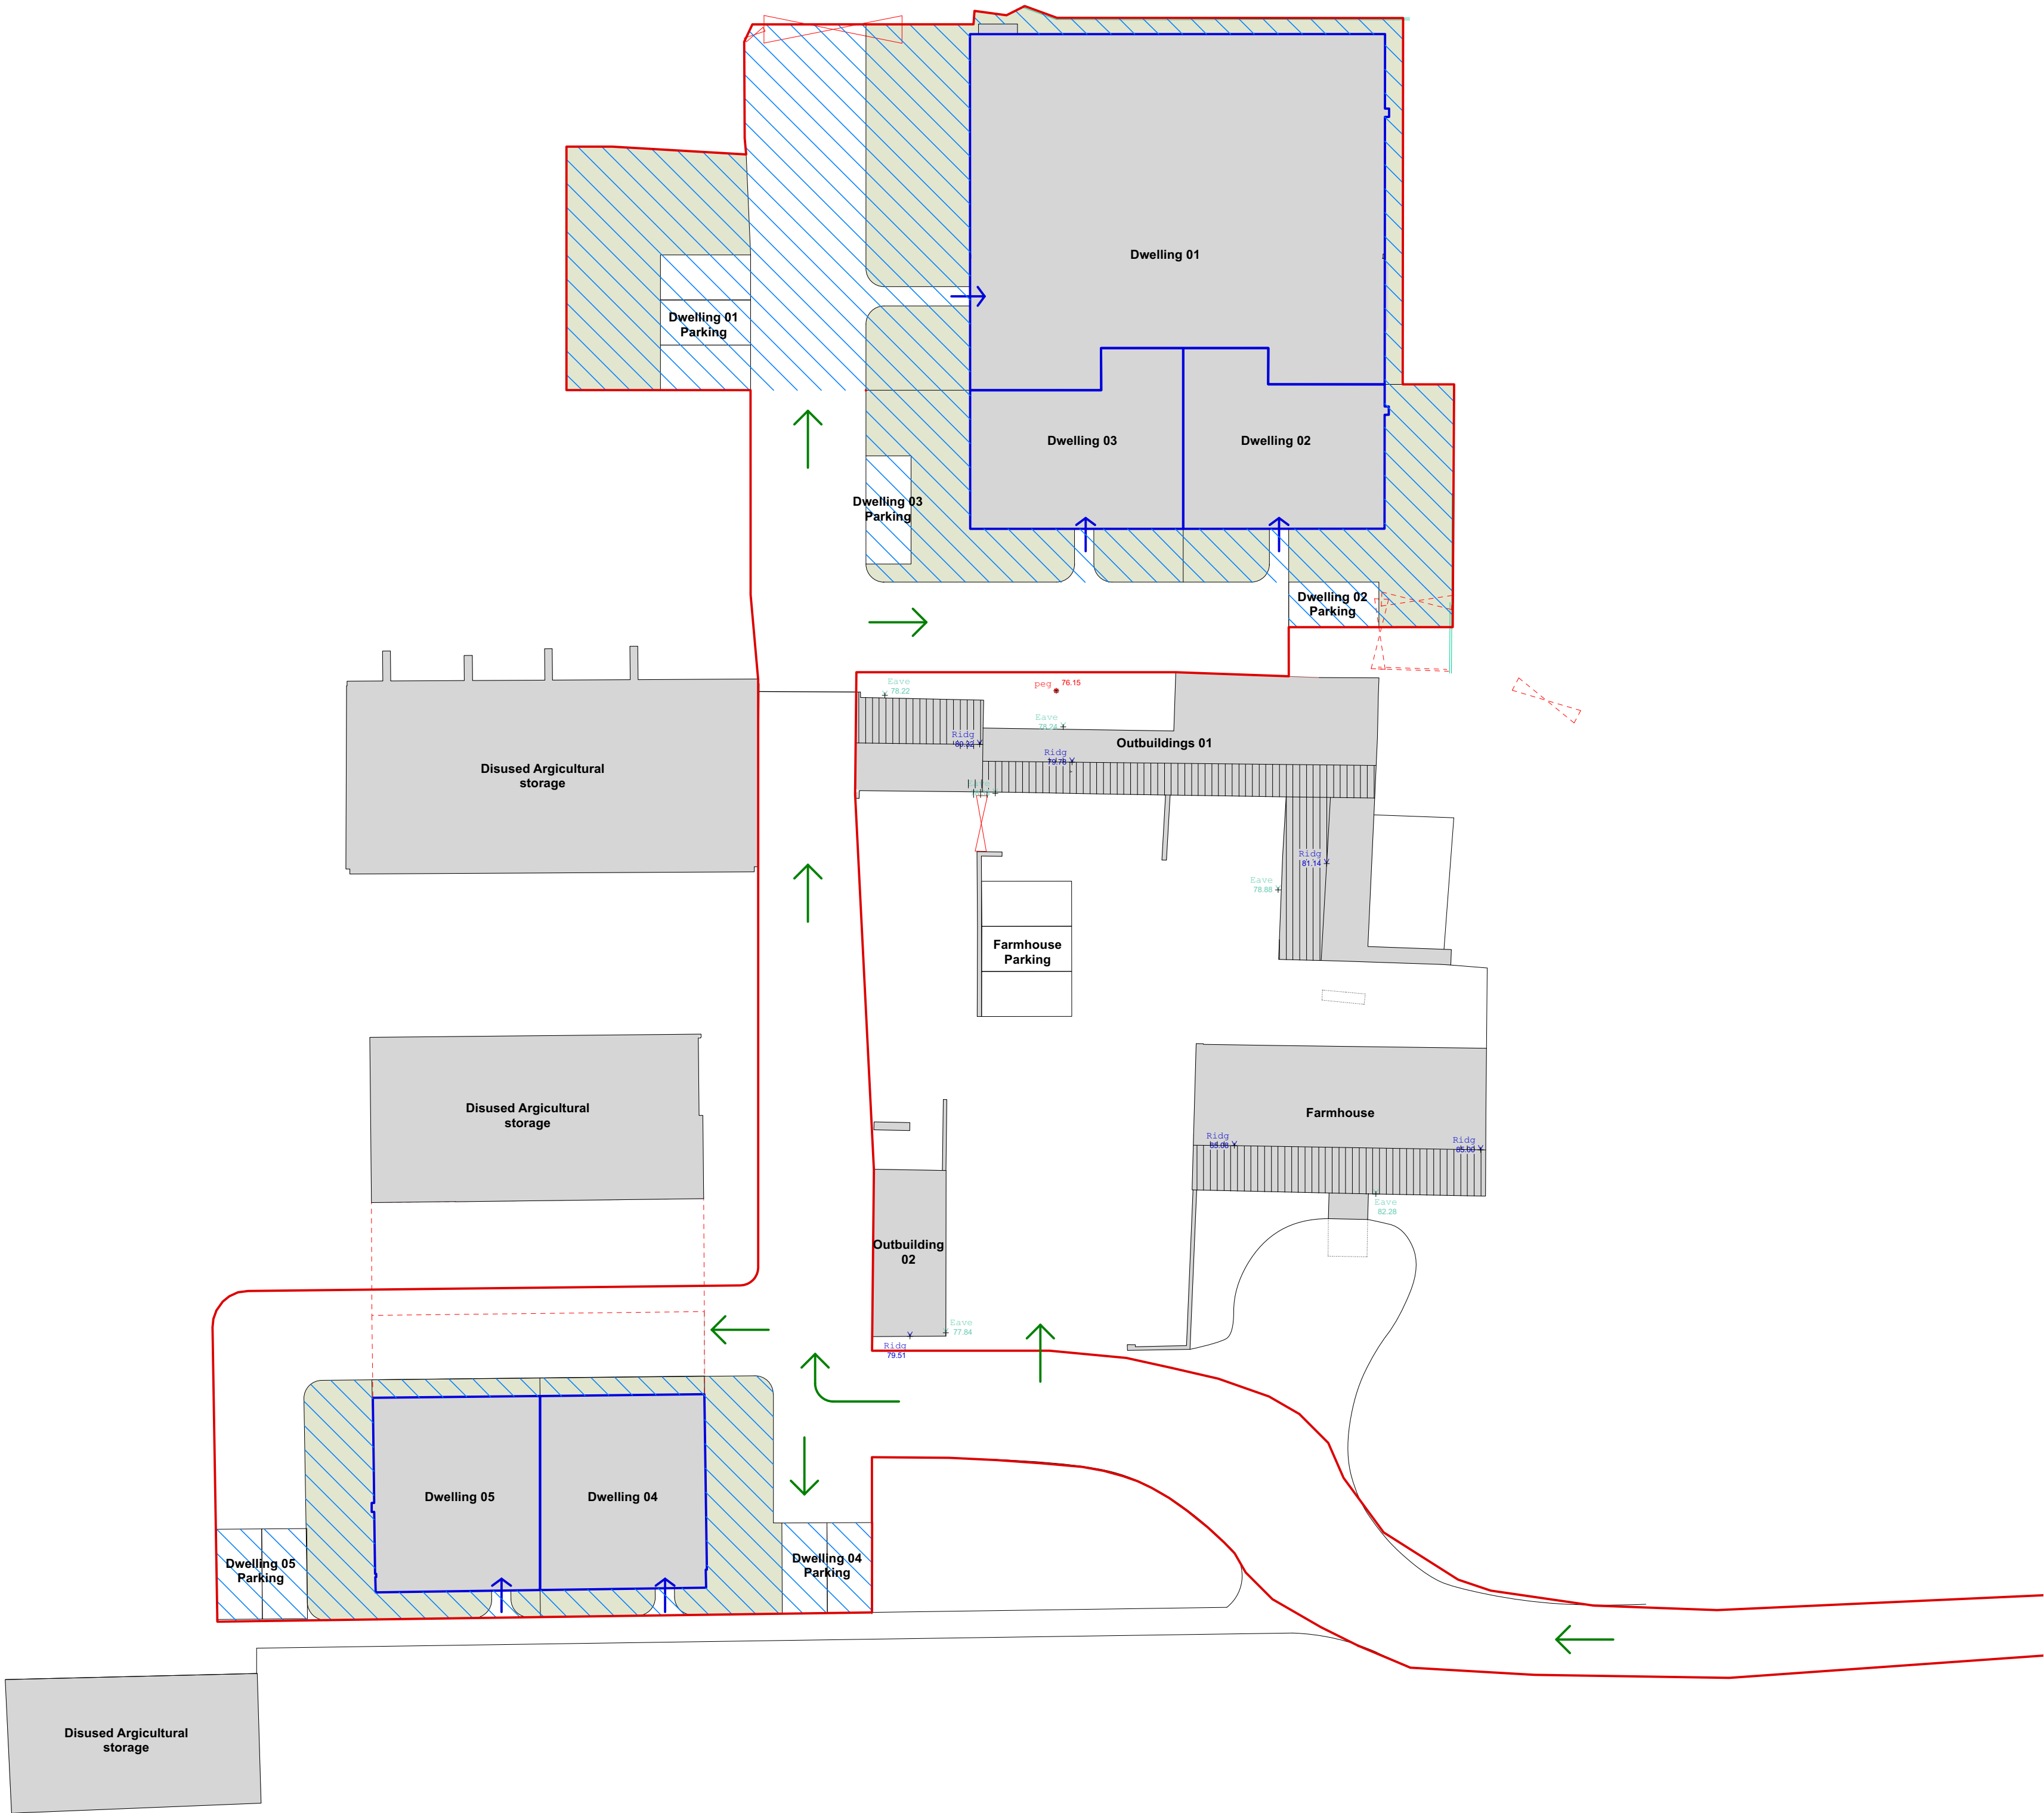

A	12/04/2024	Issued for consent.	SW
Rev	Date	Notes	Drawn
Scale 1 : 250 @ A1 0 5 10m 0 10 20 30ft			
QA Serial Number 98648			
YIANGOU Yiangou Architects, Dyer House, 3 Dyer Street, Cirencester, Gloucestershire, GL7 2PP t 01285 888150 e architecture@yiangou.com w www.yiangou.com			
Project Address	Frogghall farm, Crow Lane, Sheepy Magna, CV9 2QX		
Project Description	Proposed Dwelling		
Drawing Title	Existing class Q consent_Site Plan		
Drawing No.	2568-1101	Rev.	A