



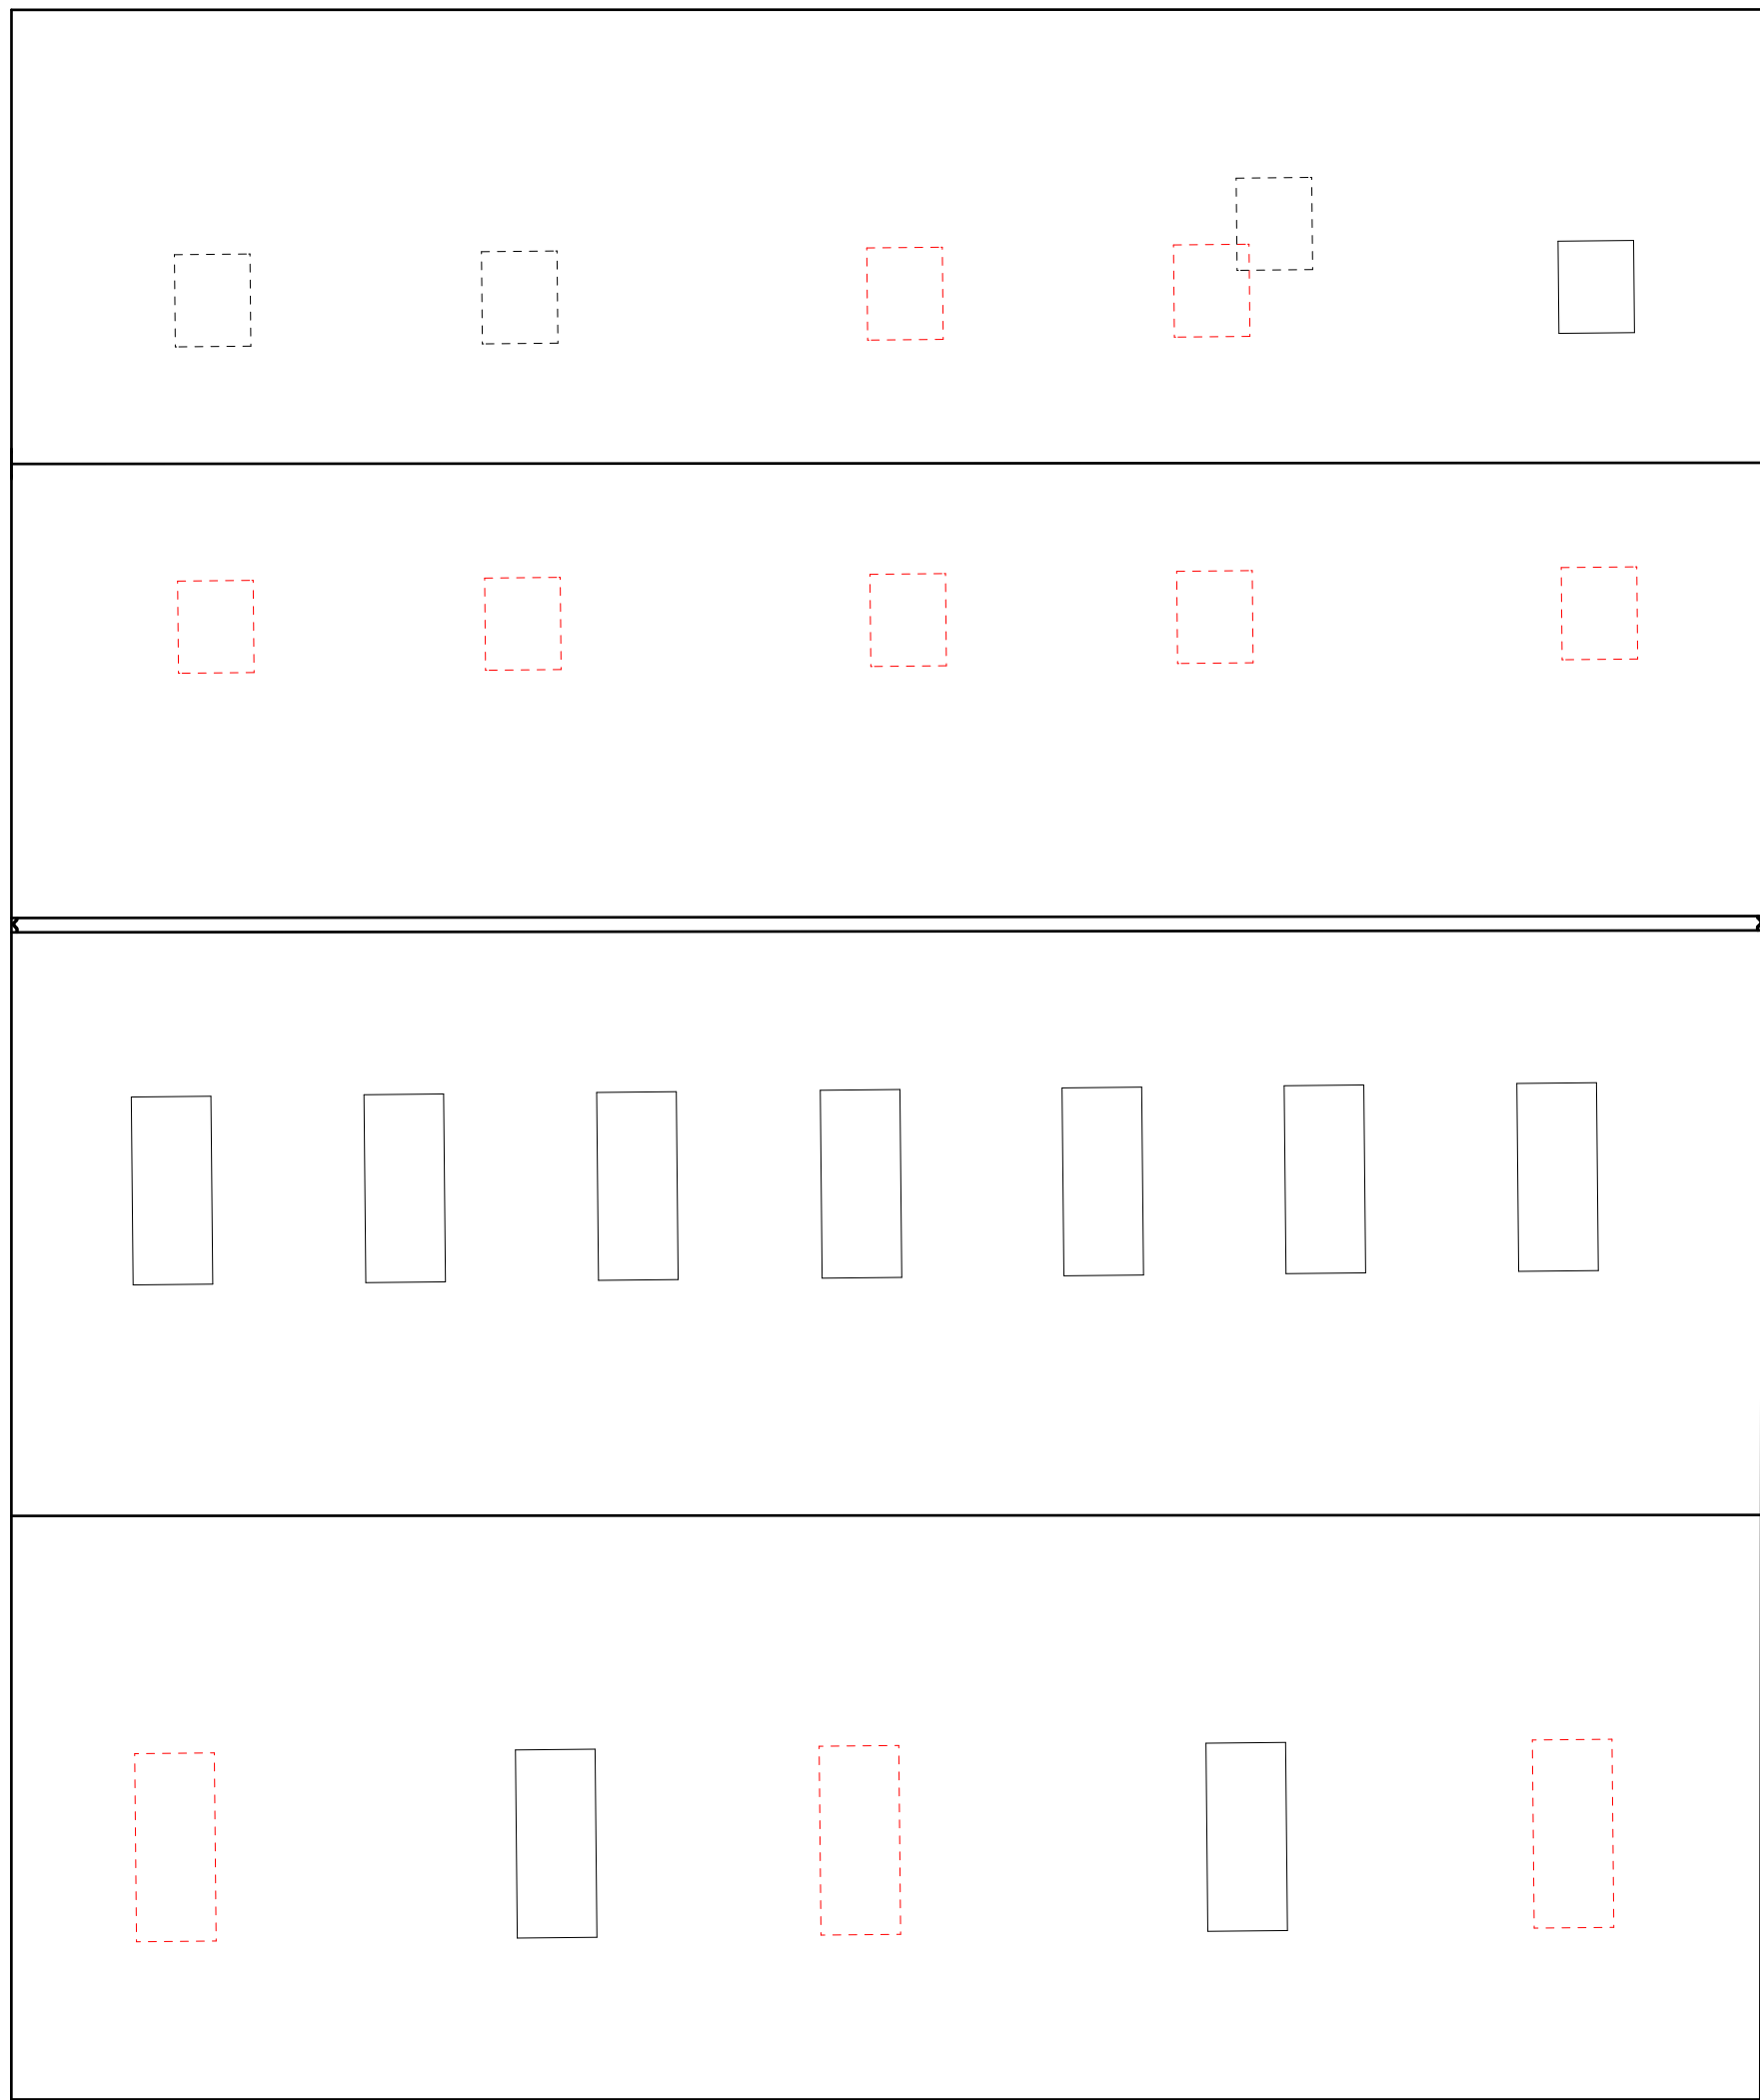


PROPOSED ROOF PLAN
DWELLINGS 1, 2 & 3
SCALE 1:100

General Notes:

1. This drawing is to be read in conjunction with other consultants drawings.
2. Check site conditions prior to commencement of work.
3. Discrepancies must be reported directly to the Architect.
4. Do not scale off drawing, use figured dimensions only, unless for planning purposes.
5. This drawing may be issued in colour, and may be a non-standard paper size.

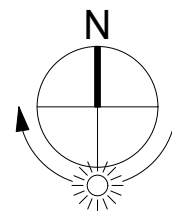

LOCATION KEY:

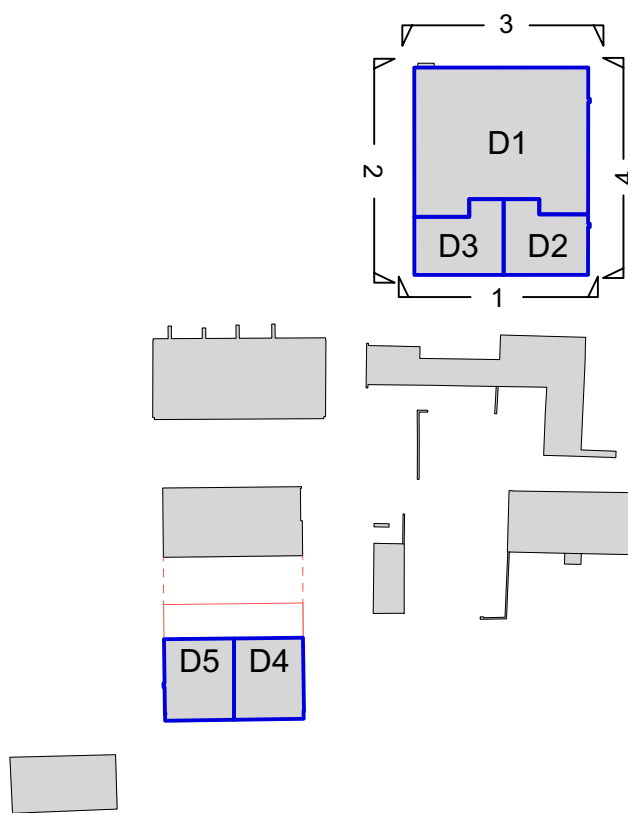

KEY:

- Existing Walls
- Previously Approved Demolitions
- Previously Approved Dwellings

A	12/04/2024	Issued for consent	SW
Rev	Date	Notes	Drawn
Scale		0 5m 0 15ft	
1 : 100 @ A1			
QA Serial Number			
98654			
YIANGOU Yiangou Architects, Dyer House, 3 Dyer Street, Cirencester, Gloucestershire, GL7 2PP t 01285 888150 e architecture@yiangou.com w www.yiangou.com			
Project Address	Froghall farm, Crow Lane, Sheepy Magna, CV9 2QX		
Project Description	Proposed Dwelling		
Drawing Title	Existing class Q consent_Agricultural Barn 01 Roof Plan		
Drawing No.	2568-1103	Rev.	A