



General Notes:

1. This drawing is to be read in conjunction with other consultants drawings.
2. Check site conditions prior to commencement of work.
3. Discrepancies must be reported directly to the Architect.
4. Do not scale off drawing, use figured dimensions only, unless for planning purposes.
5. This drawing may be issued in colour, and may be a non-standard paper size.

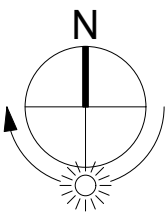


LOCATION KEY:

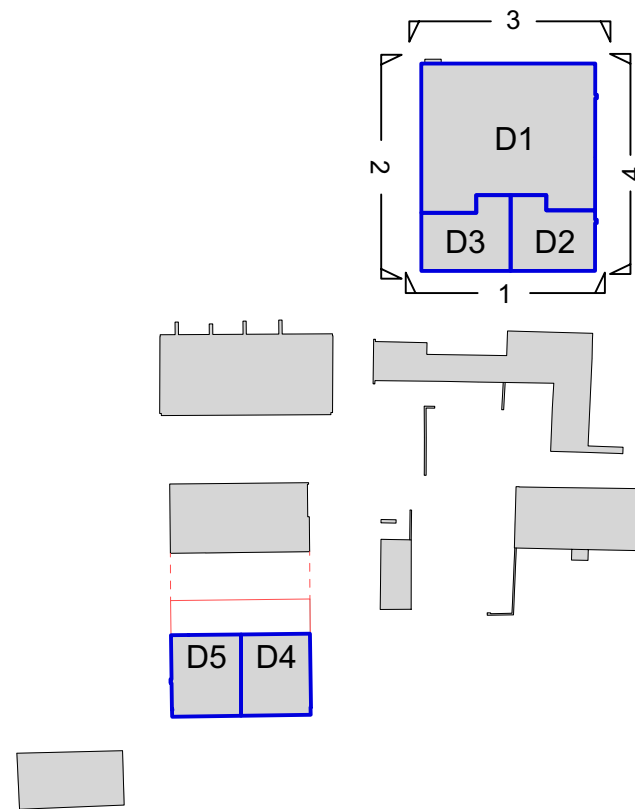


KEY:


- Existing Walls
- Previously Approved Demolitions
- Previously Approved Dwellings

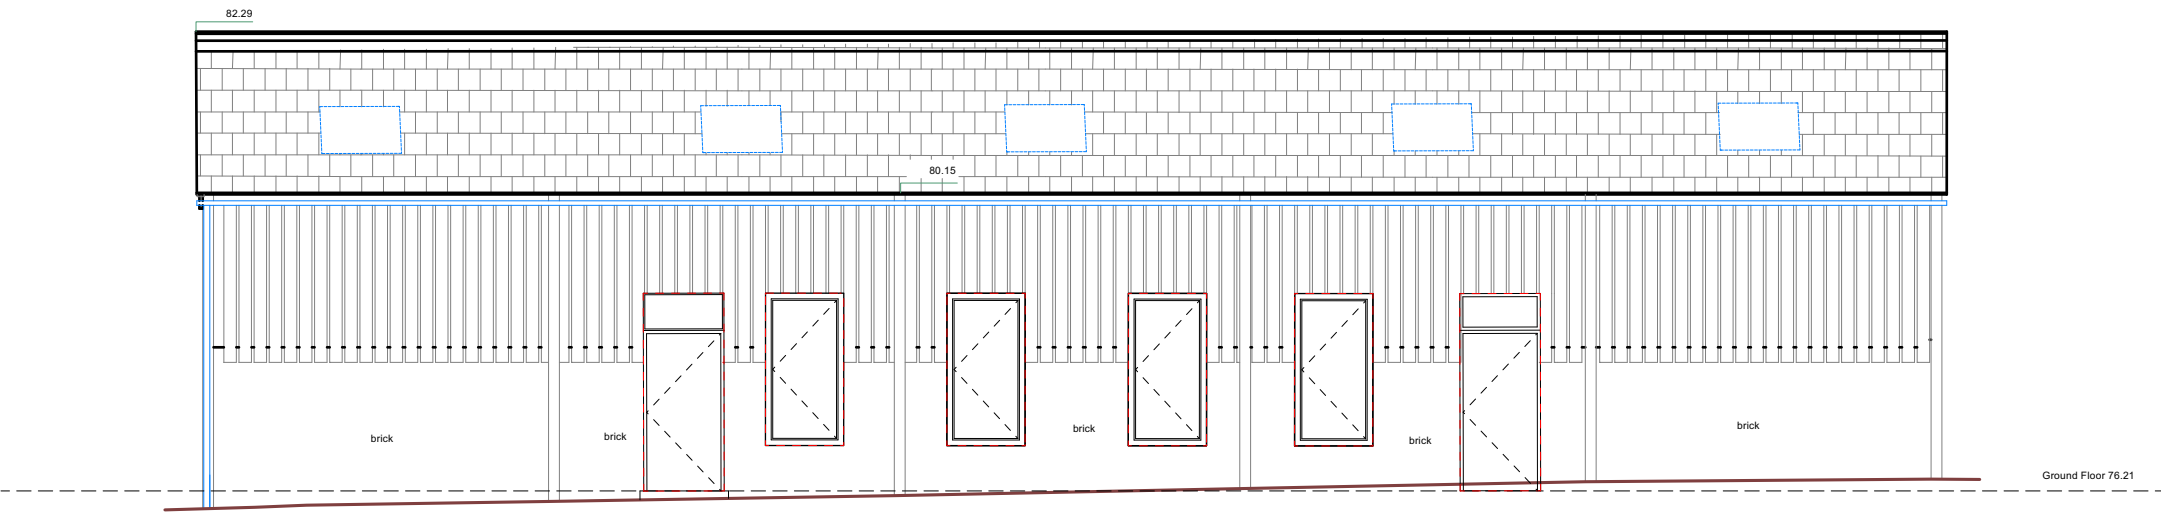


1. PROPOSED SOUTH ELEVATION
SCALE 1:100

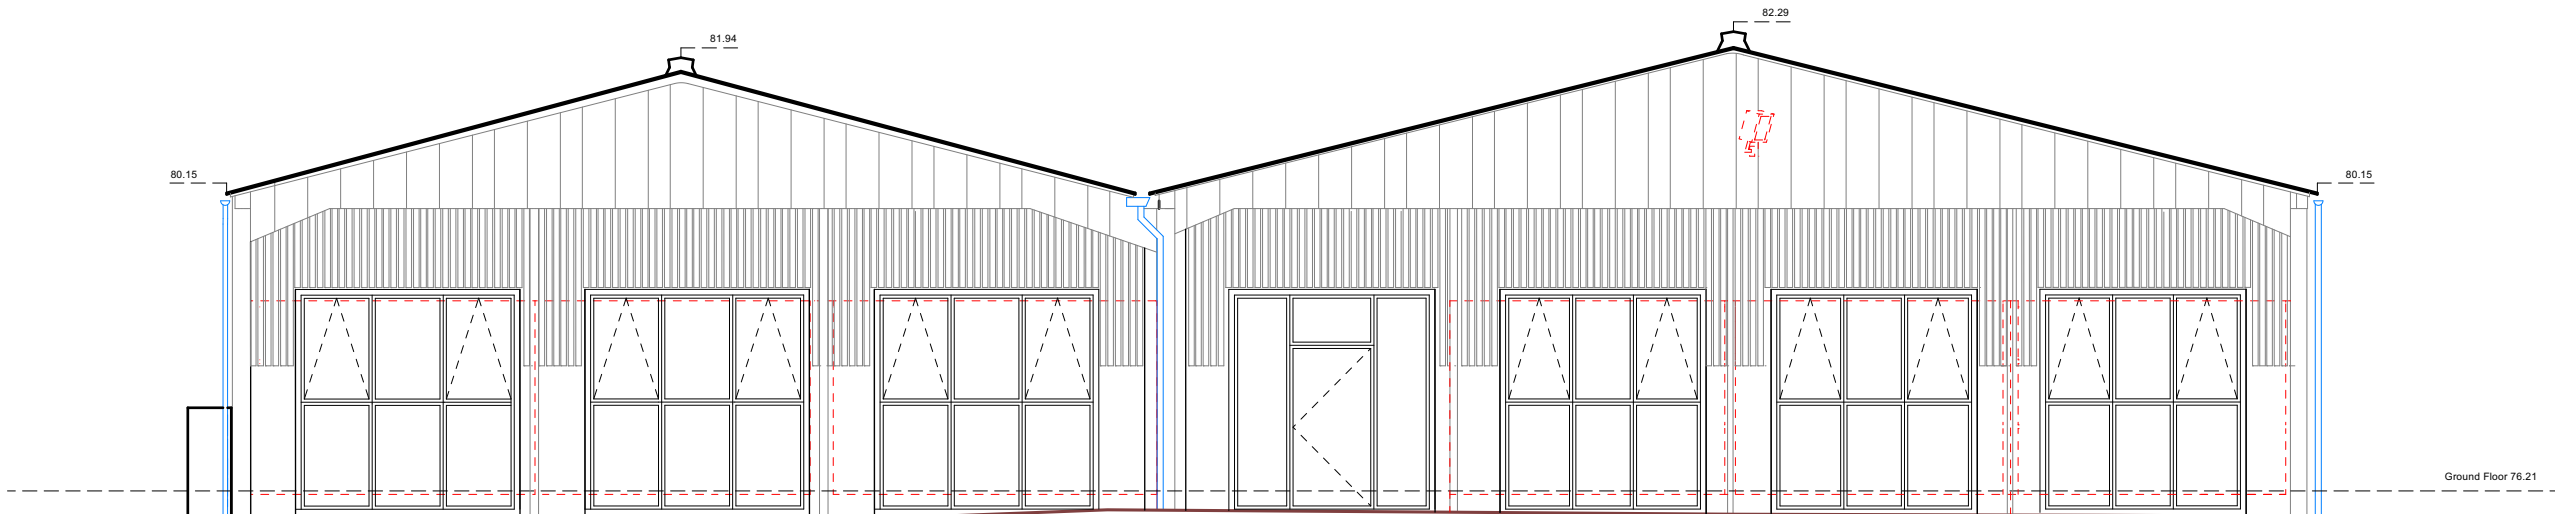

2. PROPOSED WEST ELEVATION
SCALE 1:100

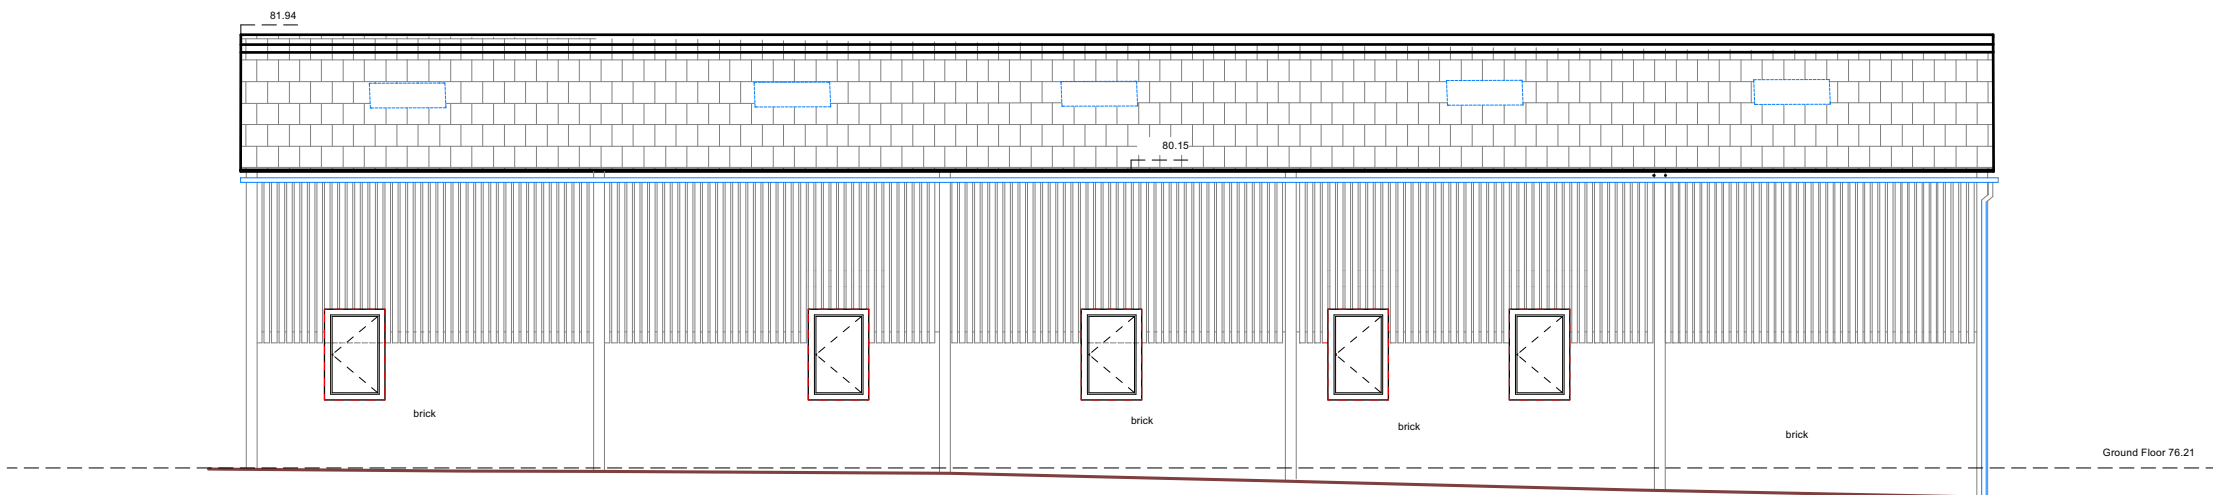

3. PROPOSED NORTH ELEVATION
SCALE 1:100

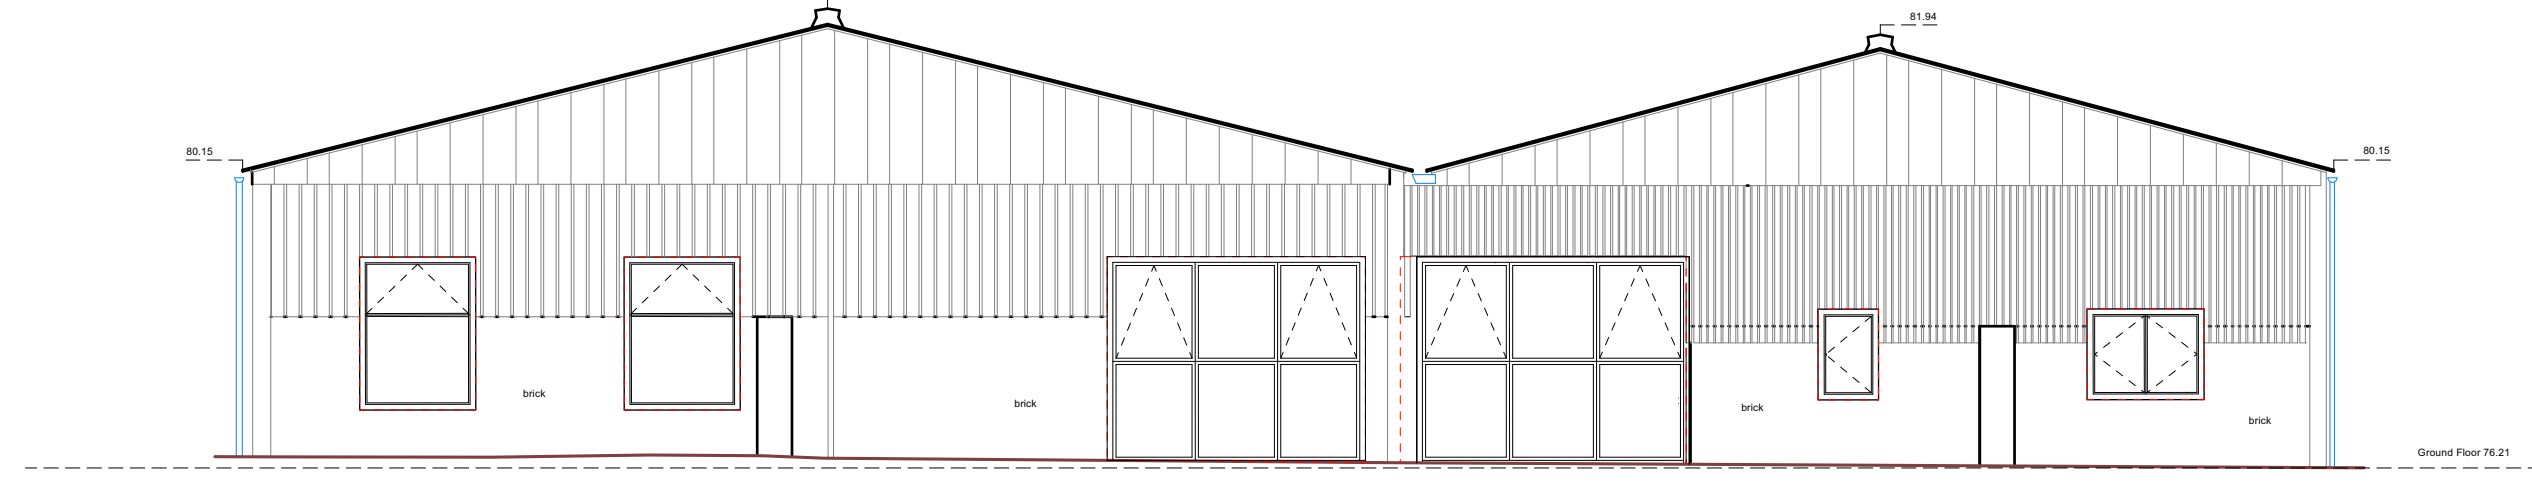

4. PROPOSED EAST ELEVATION
SCALE 1:100

Rev	Date	Notes	Drawn
A	12/04/2024	Issued for consent.	SW

Scale	1 : 100 @ A1	0 5m 0 15ft
-------	--------------	----------------

QA Serial Number	98655
------------------	-------

YIANGOU Yiangou Architects, Dyer House, 3 Dyer Street, Cirencester, Gloucestershire, GL7 2PP t 01285 888150 e architecture@yiangou.com w www.yiangou.com	
Project Address	Frogghall farm, Crow Lane, Sheepy Magna, CV9 2QX
Project Description	Proposed Dwelling
Drawing Title	Existing class Q consent_Argicultural Barn 01 Elevations
Drawing No.	2568-1104
Rev.	A