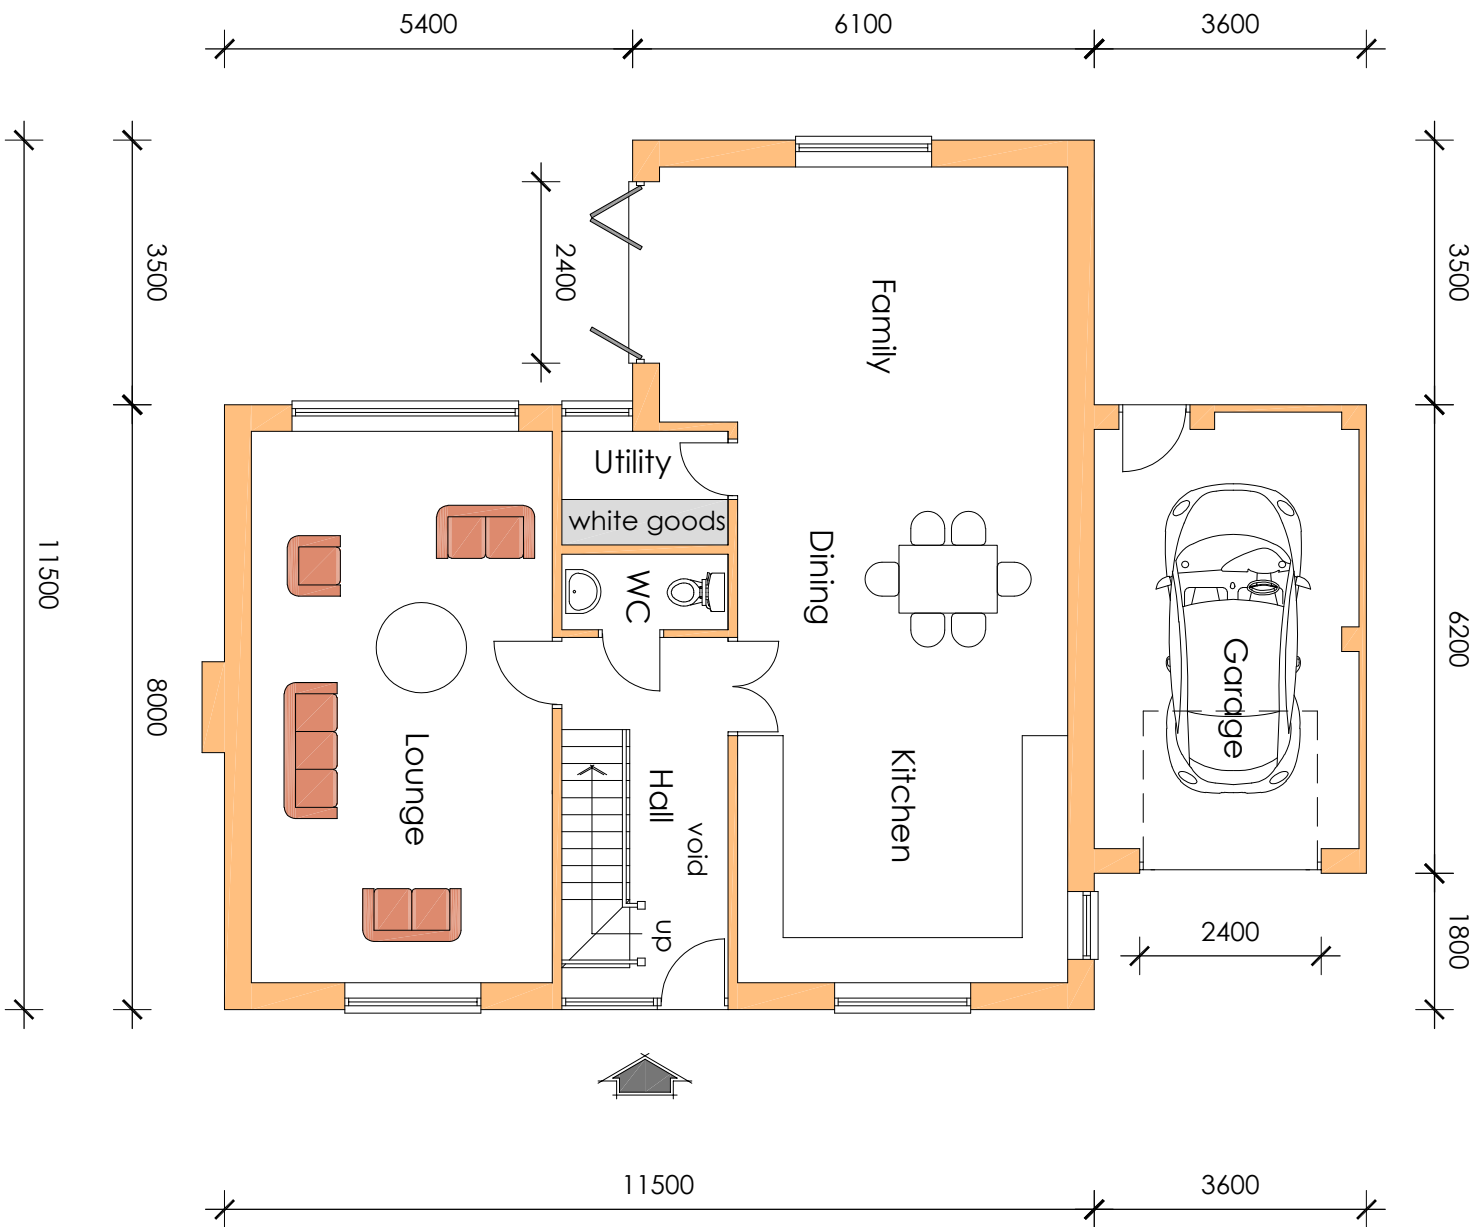


PLOT 1

FLOOR PLAN

Land R/O
Forresters Road,
Burbage,
Hinckley LE10 2RX

dwg no:- 26.50.01 1:100 (A3) July 2026

pgs design
mobile:- 07827 930918
pgsdesign2014@gmail.com