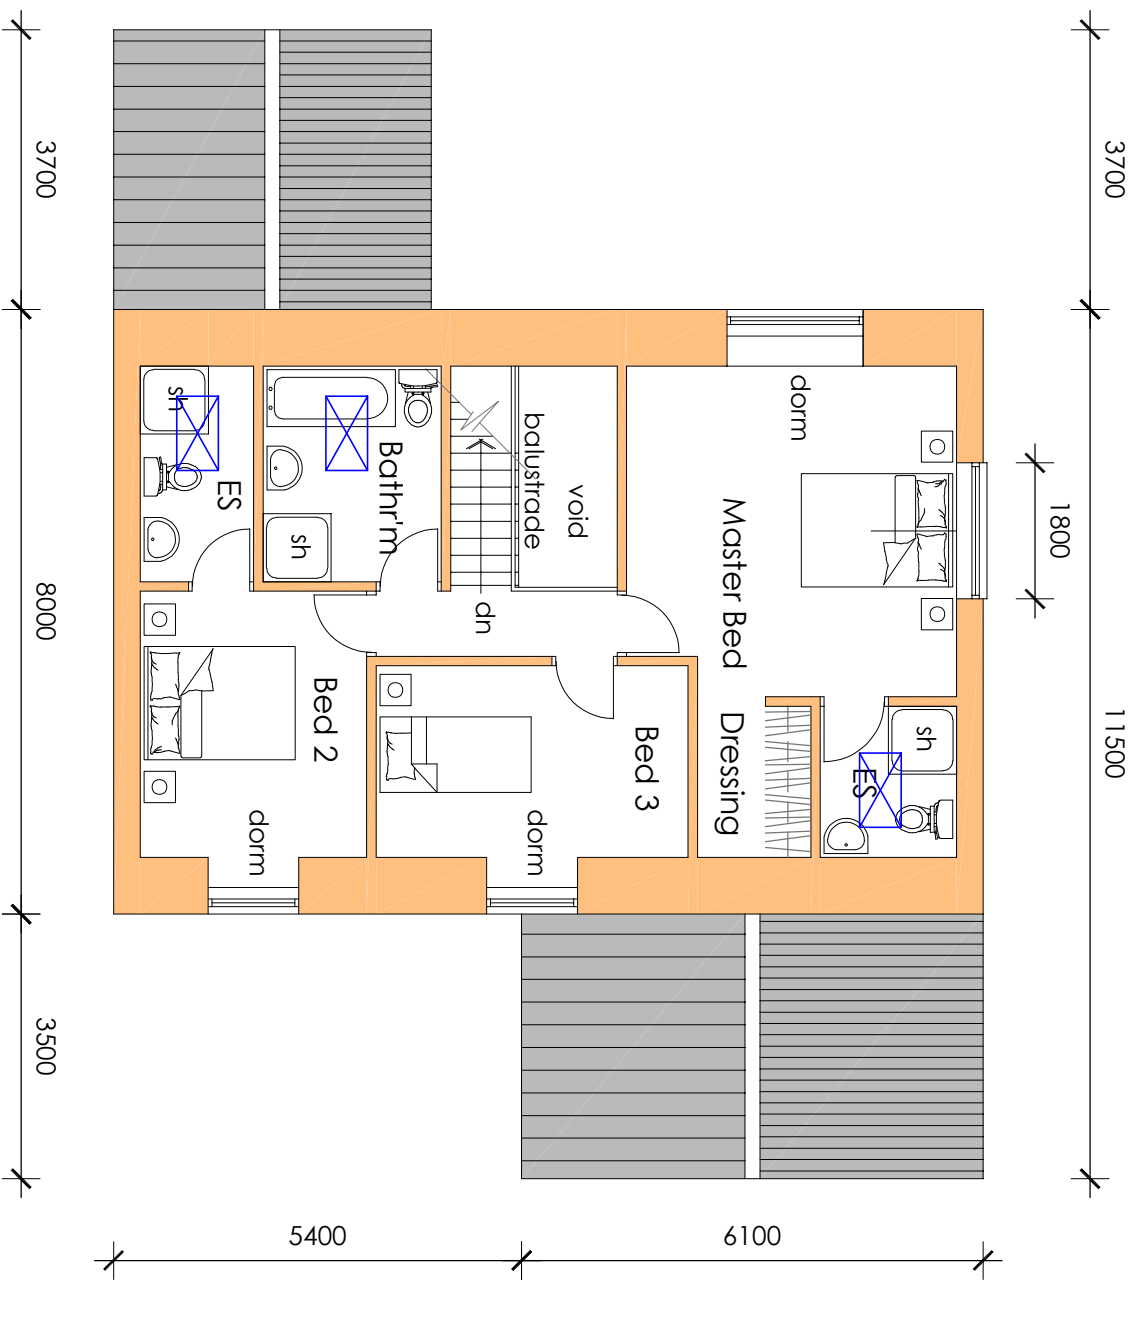
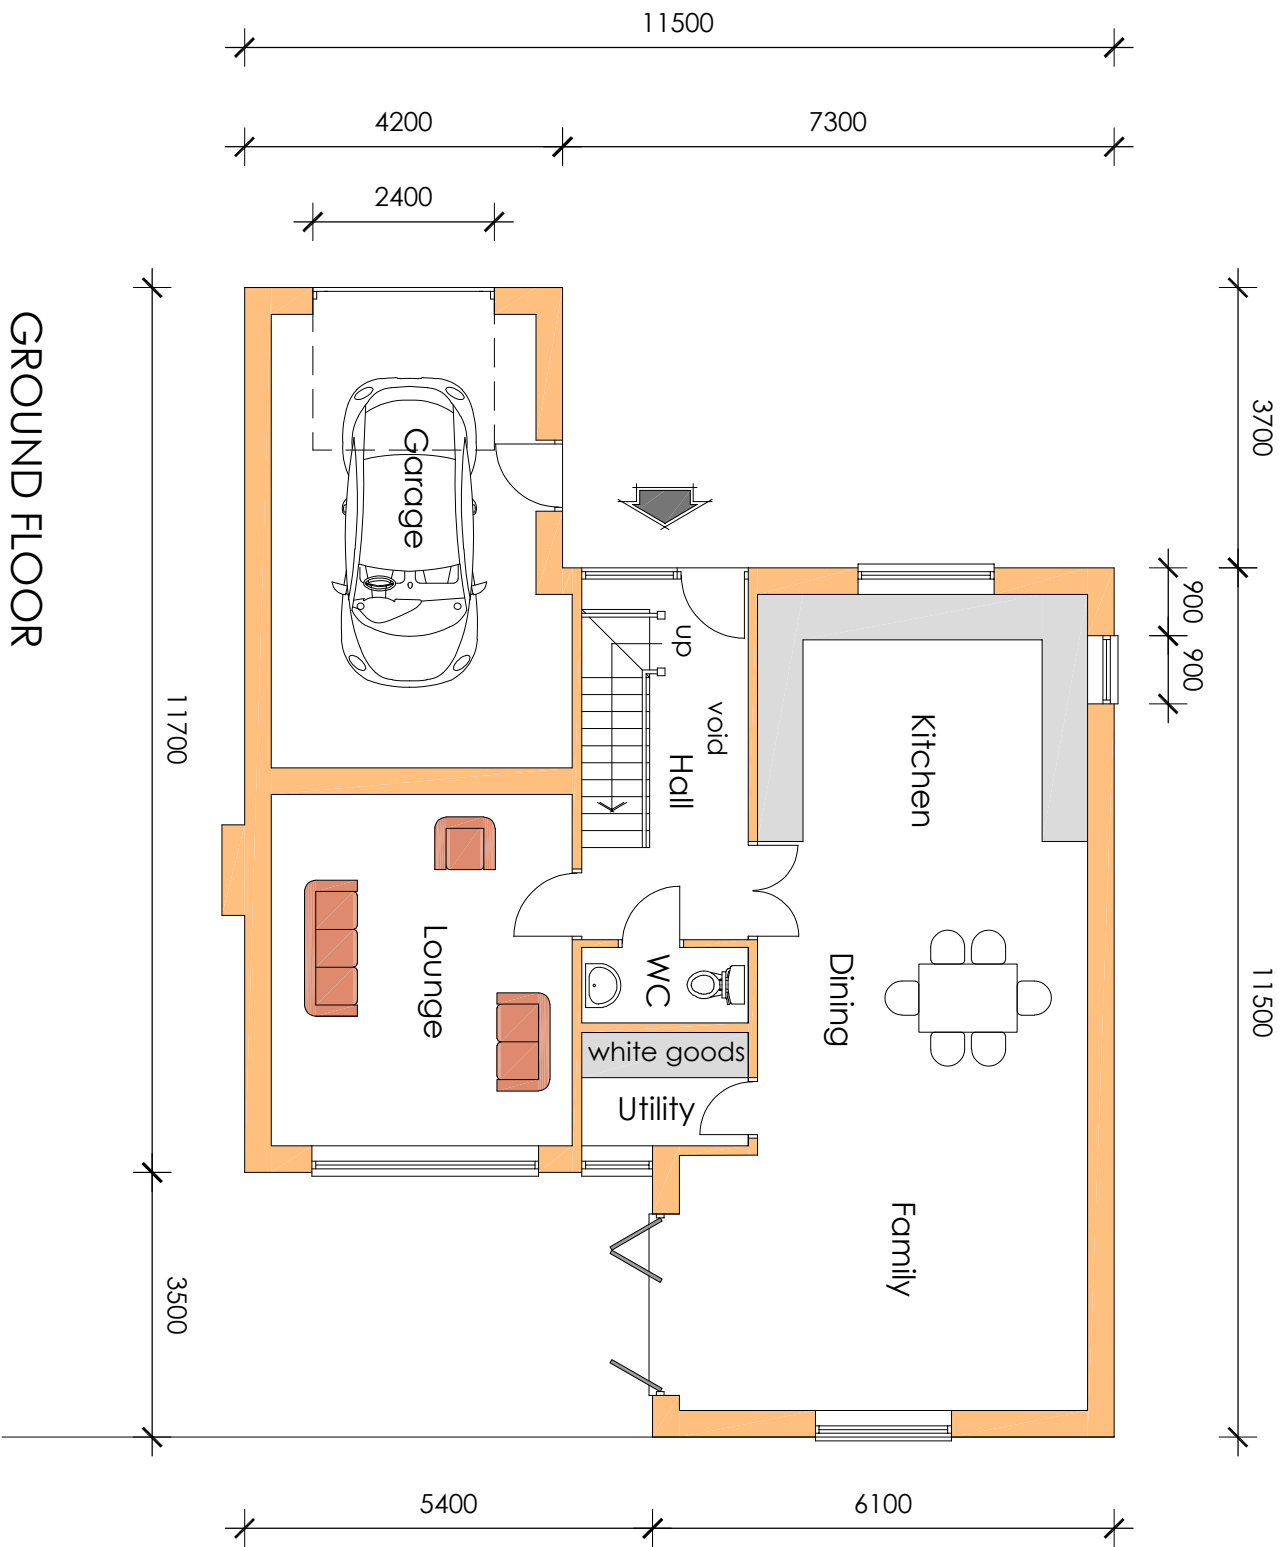


PLOT 2

FLOOR PLAN

Land R/O
Forresters Road,
Burbage,
Hinckley LE10 2RX

dwg no:- scale:- date:-
26.50.04 1:100 (A3) July 2026

pgs design
mobile:- 07827 930918
pgsdesign2014@gmail.com