




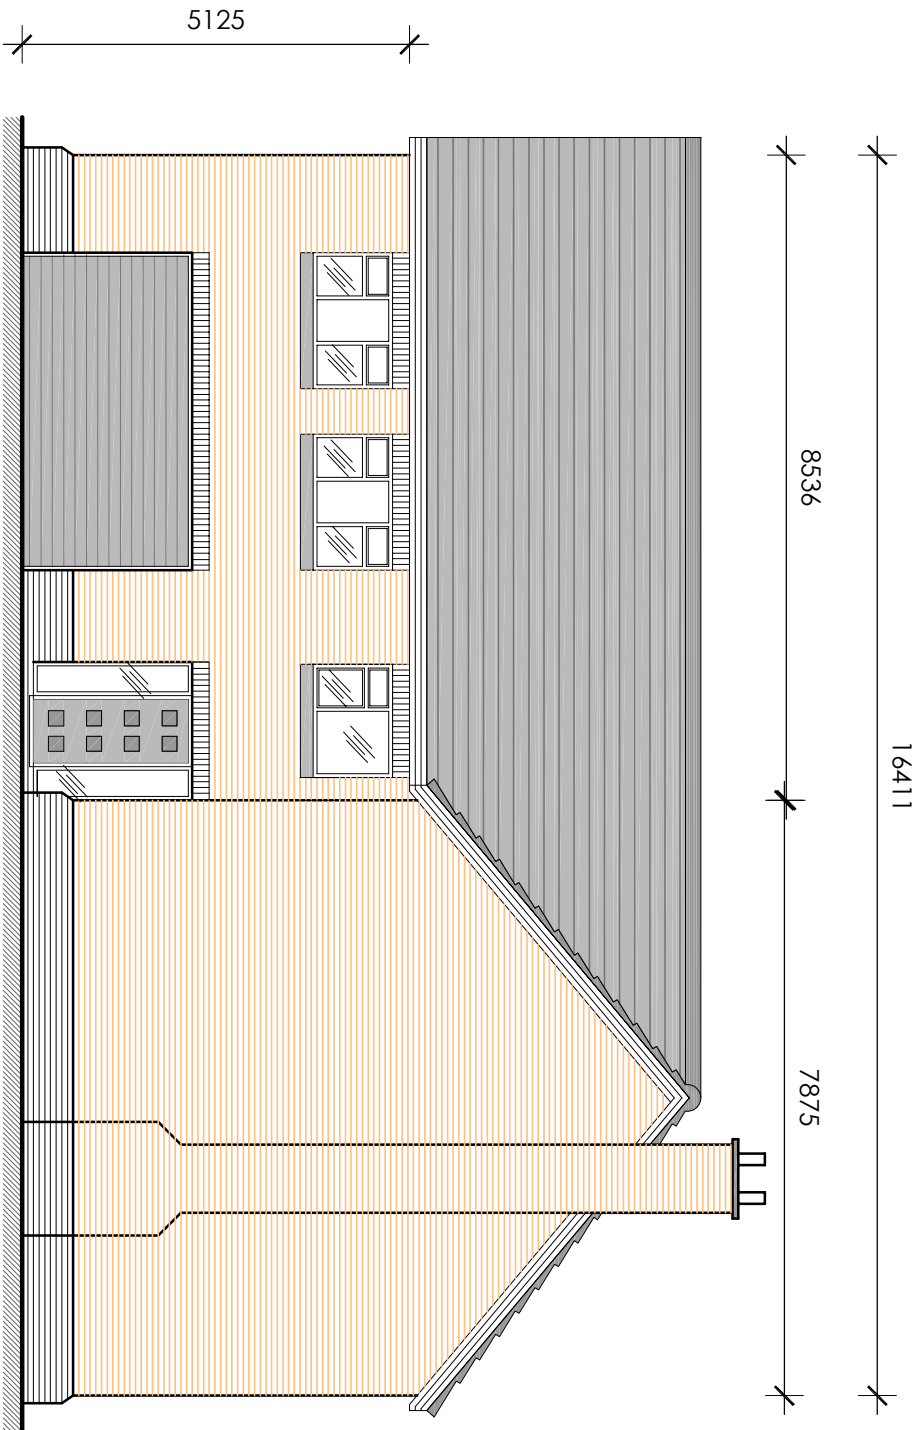


Front Elevation

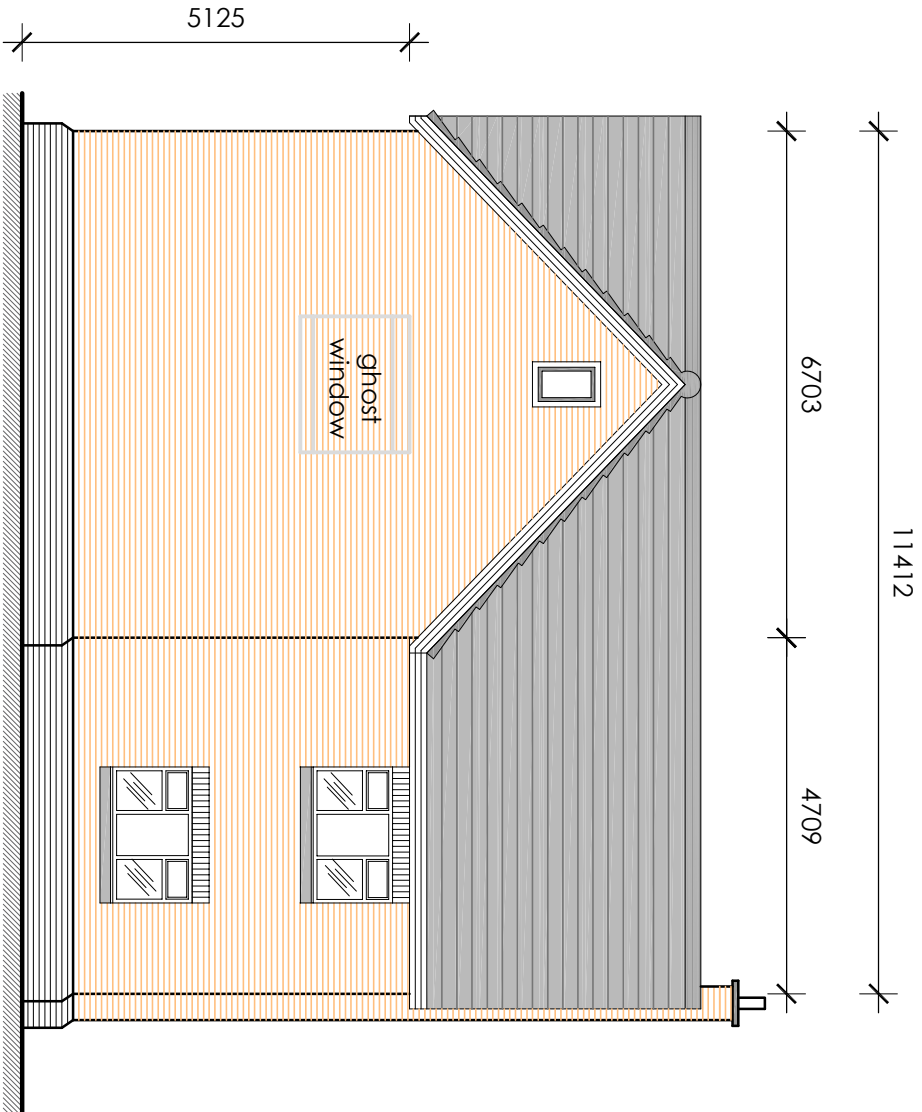


Side Elevation

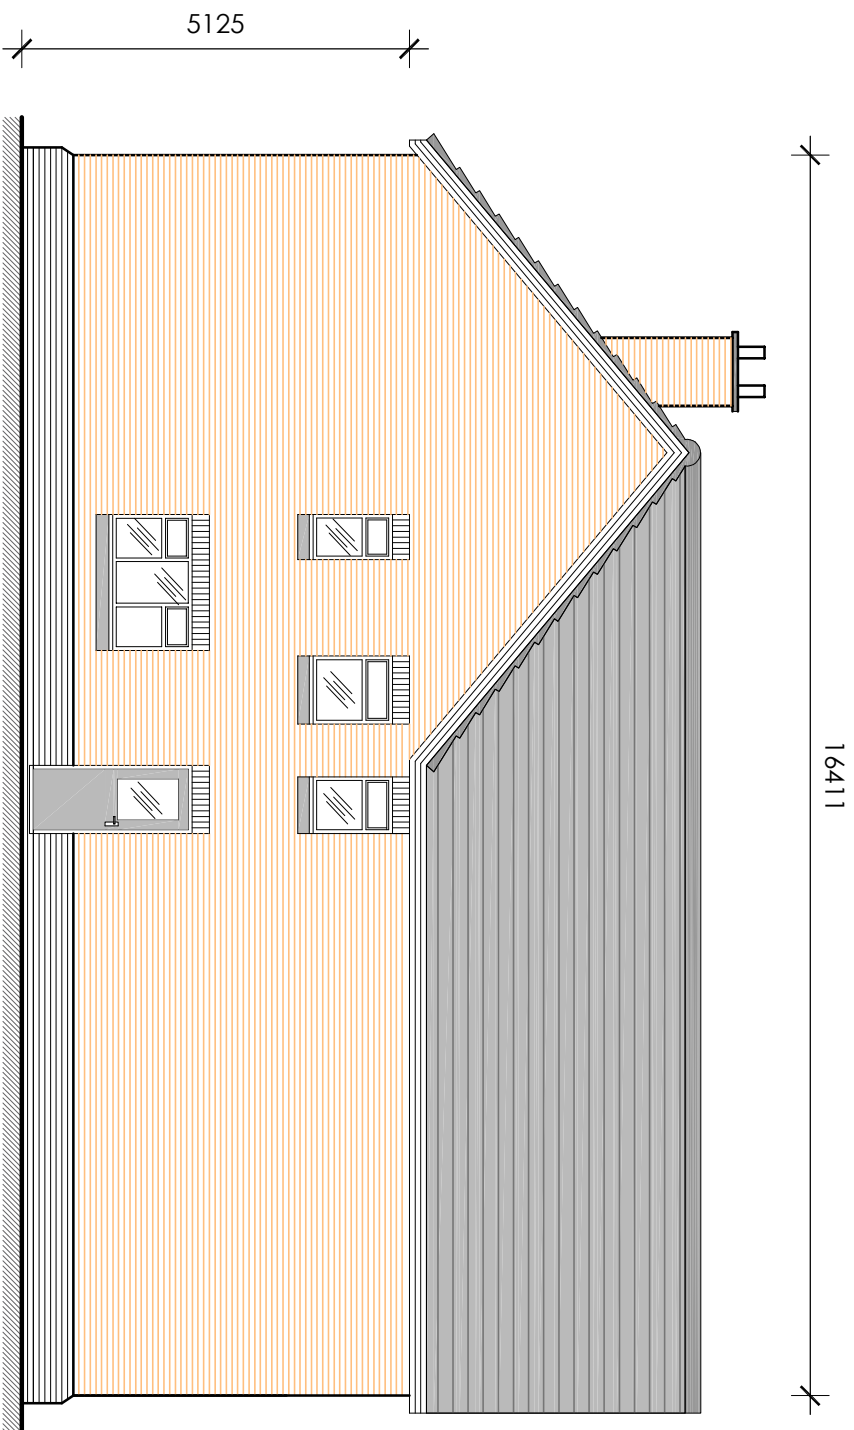

Rear Elevation

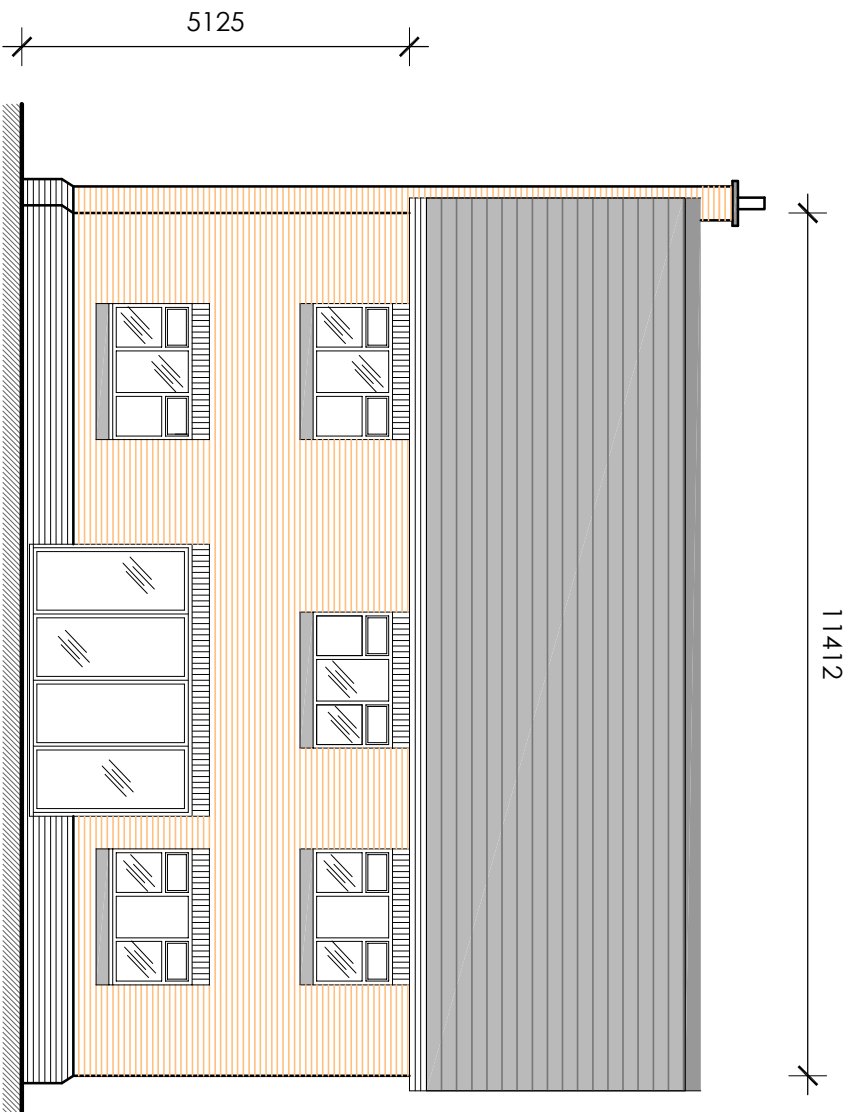

Side Elevation

 

scale bar 1:100 @ A3 format

PLOT 3

ELEVATIONS

Land R/O
Forresters Road,
Burbage,
Hinckley LE10 2RX

dwg no:- 26.50.09 1:100 (A3) July 2026

pgs design
mobile:- 07827 930918
pgsdesign2014@gmail.com