




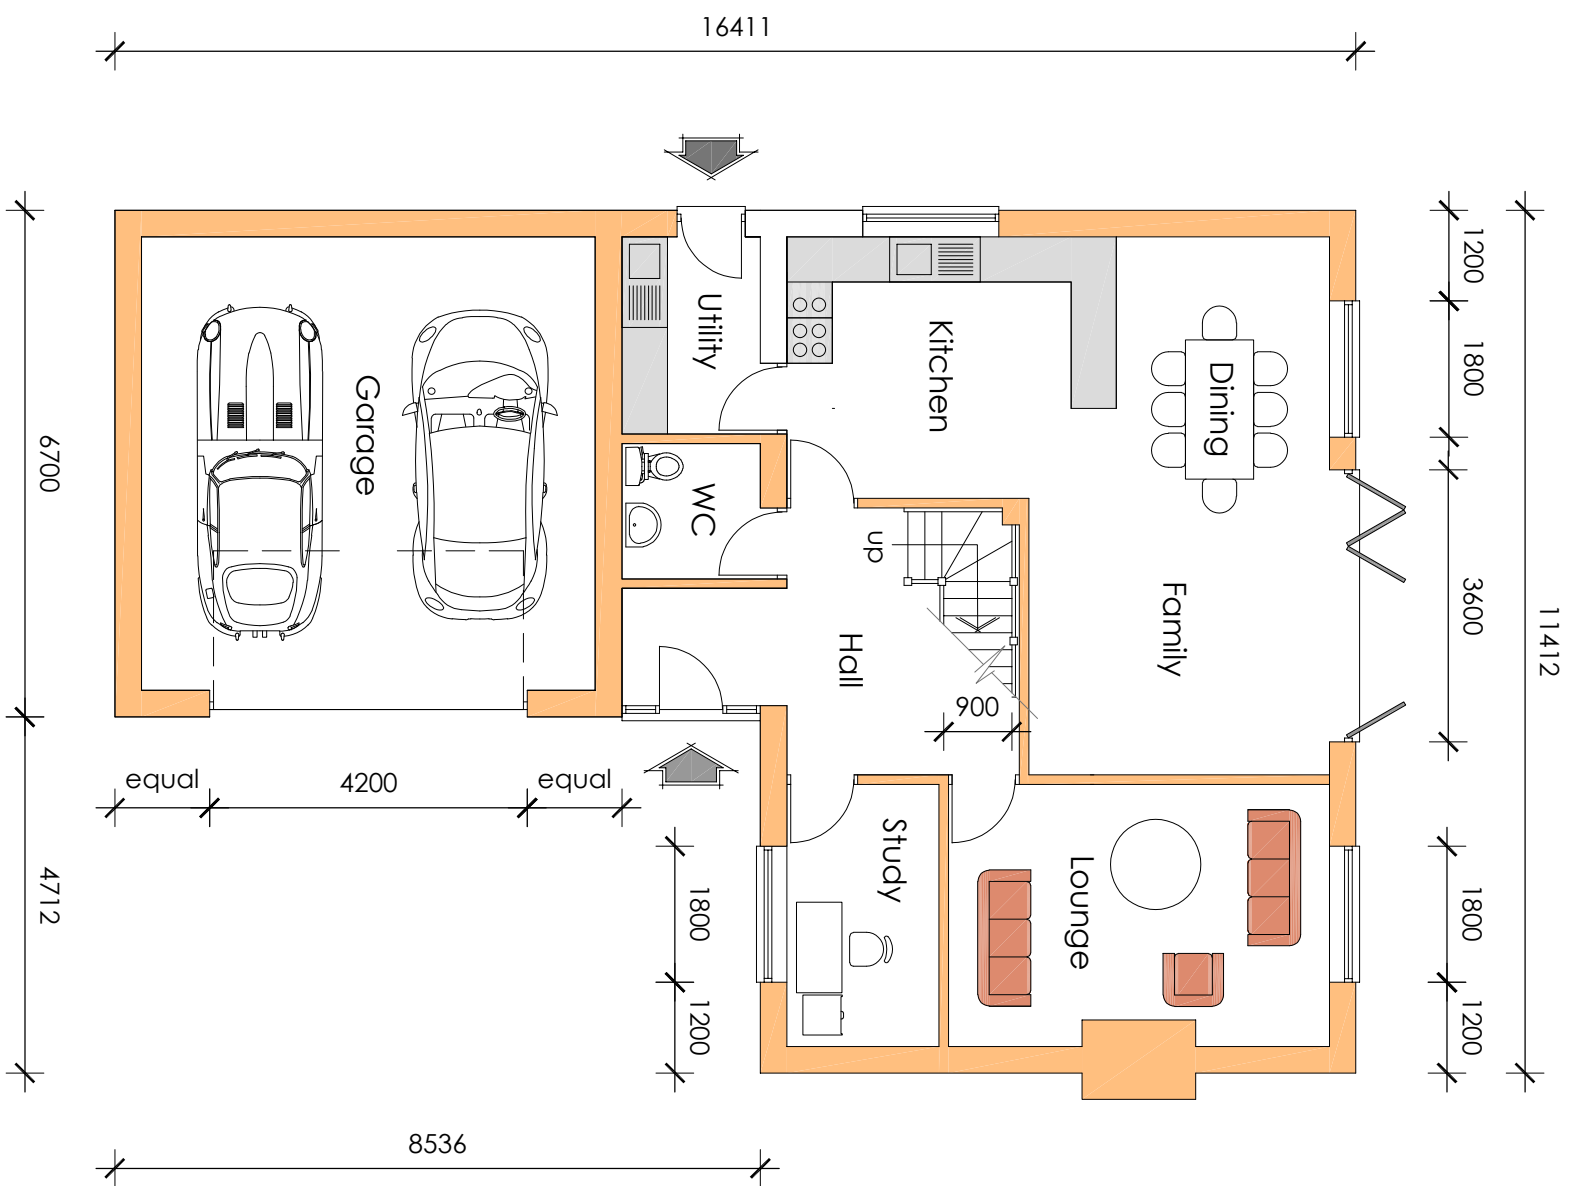

GROUND FLOOR

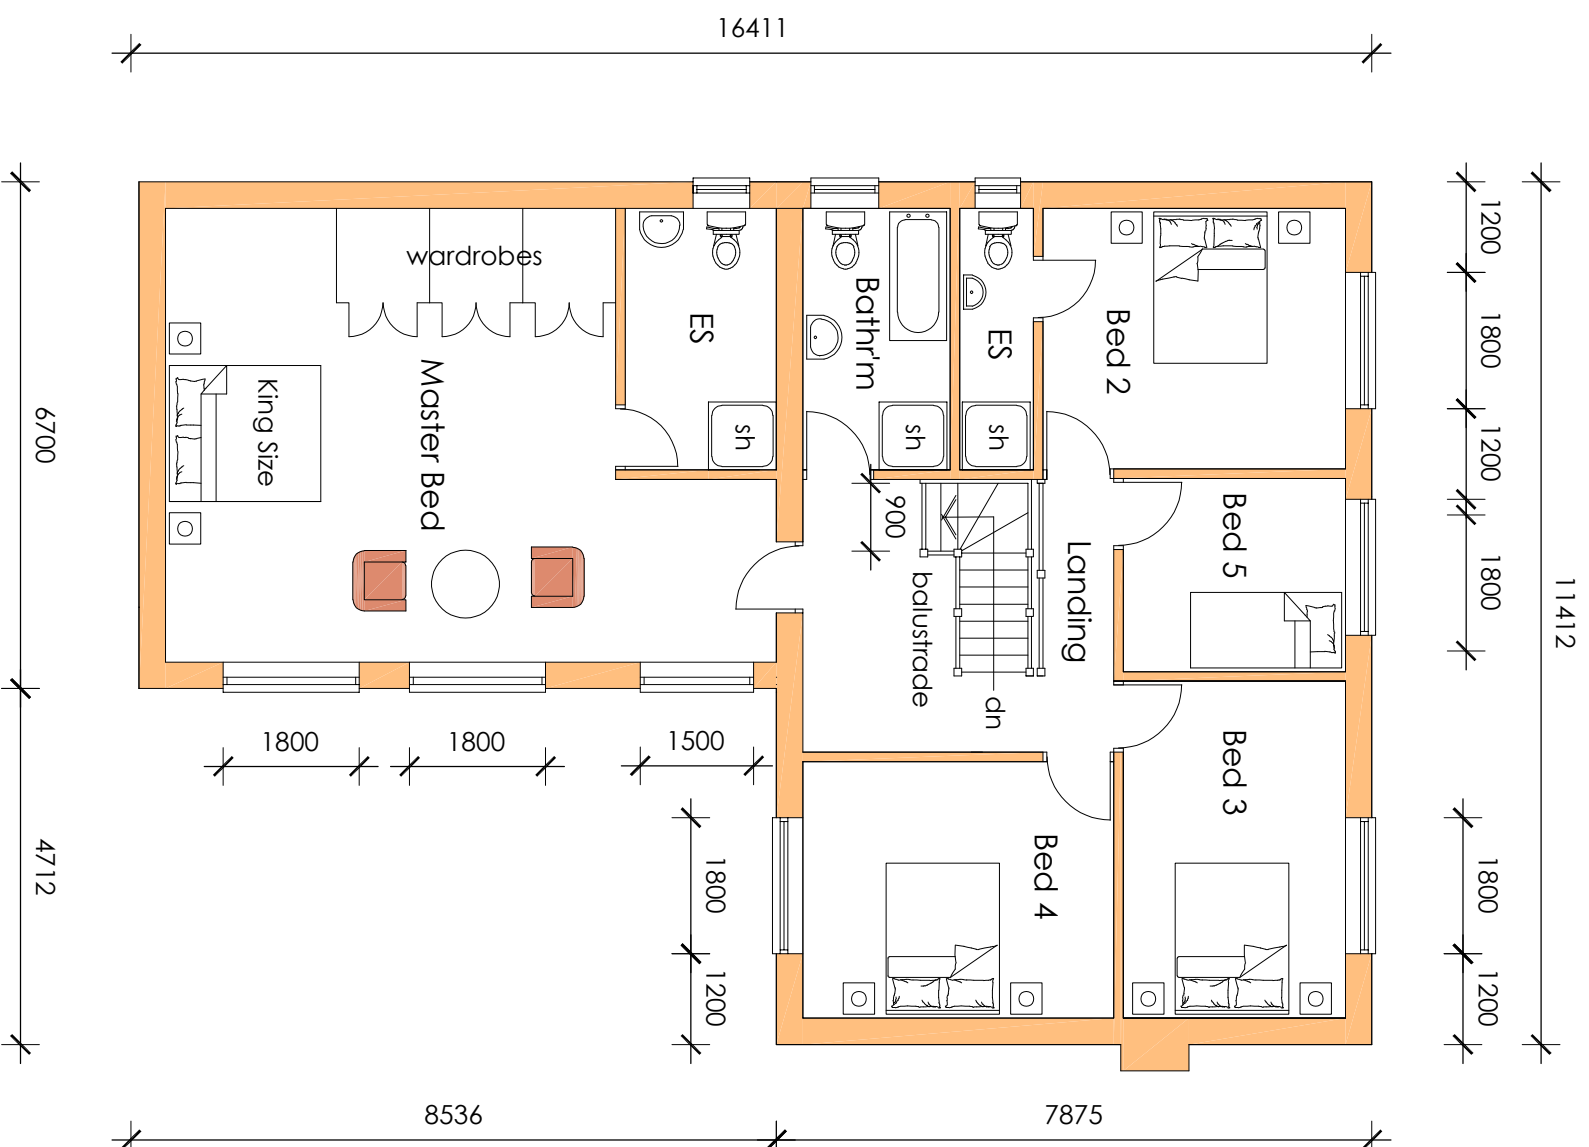

FIRST FLOOR

 

PLOT 3

FLOOR PLAN

Land R/O
Forresters Road,
Burbage,
Hinckley LE10 2RX

dwg no:- 26.50.07 1:100 (A3) July 2026