


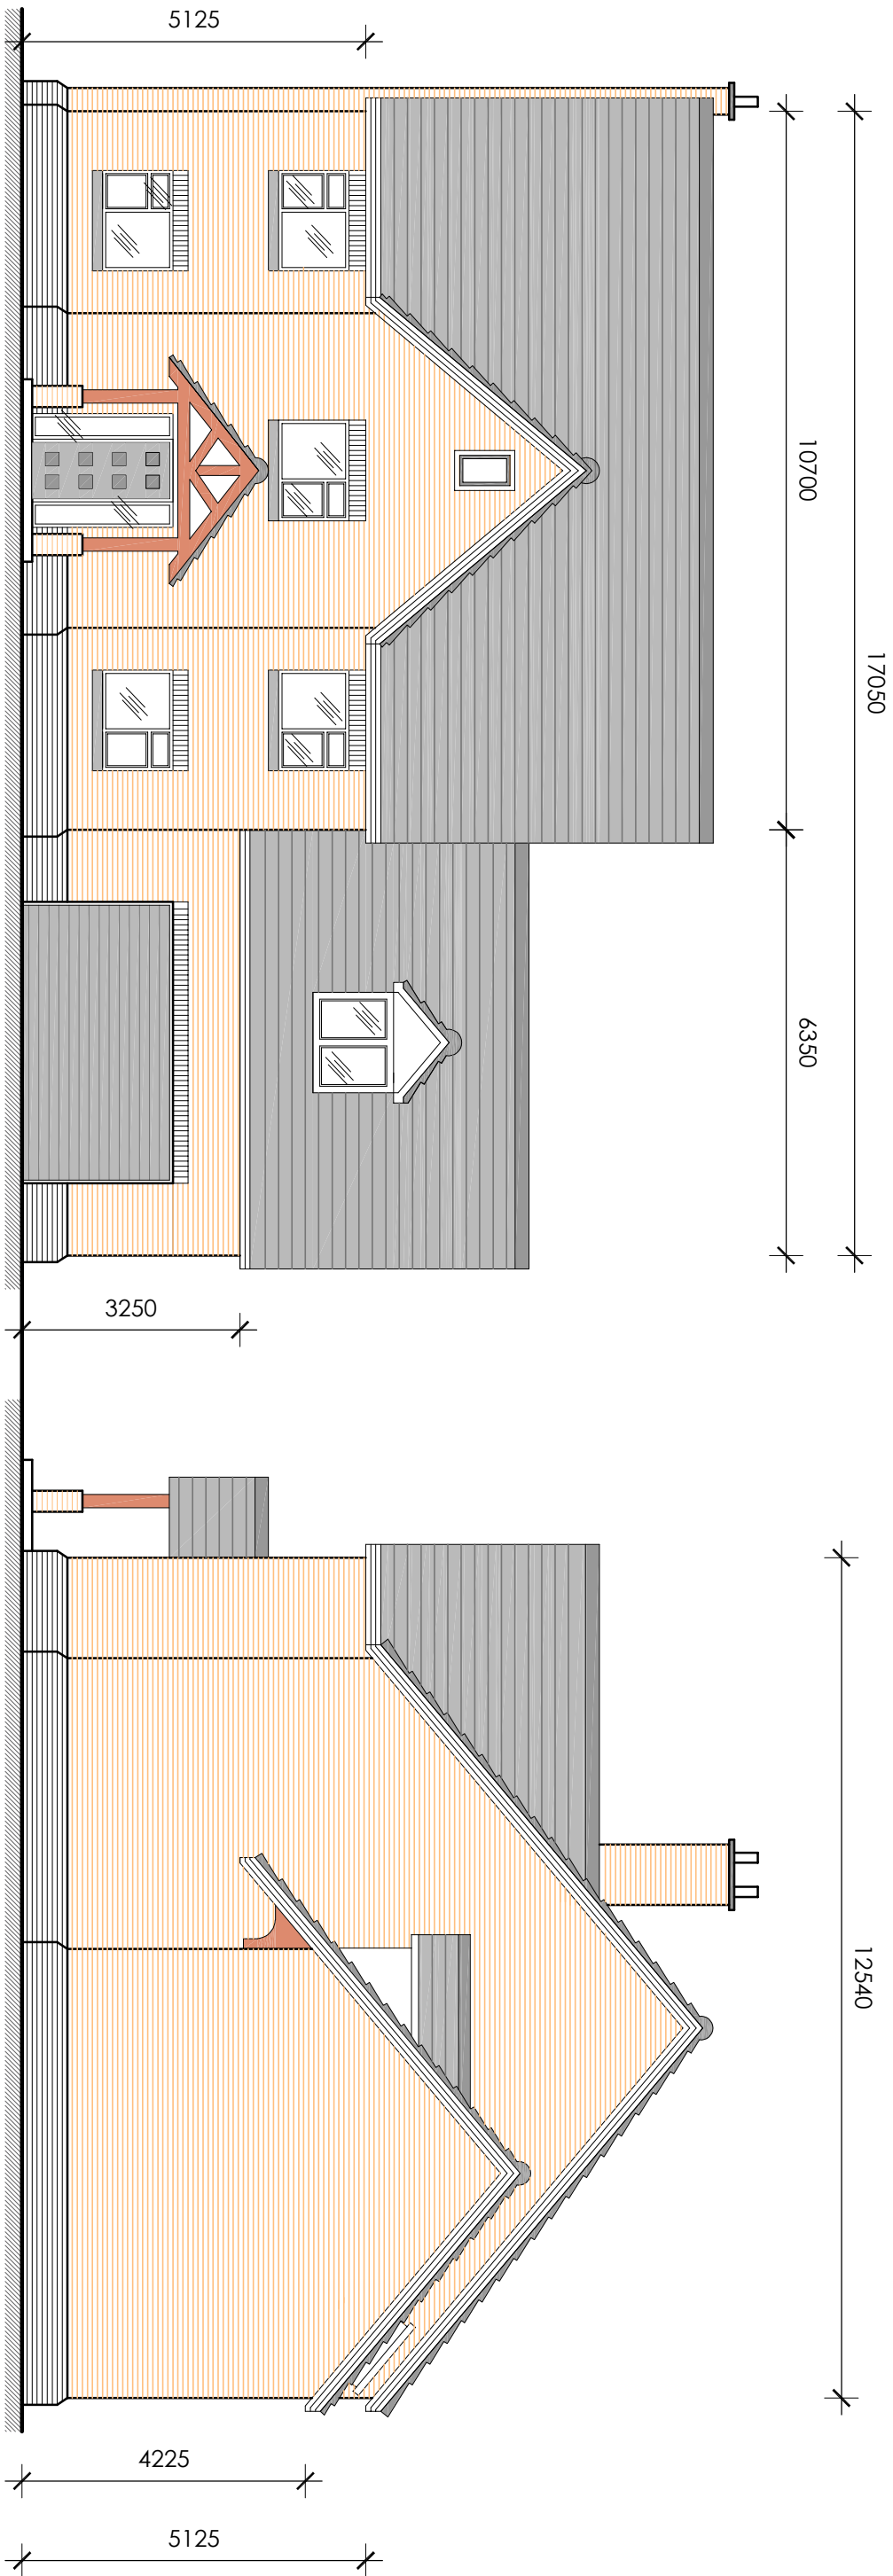


Front Elevation

Side Elevation

Rear Elevation

Side Elevation

 

PLOT 4

ELEVATIONS

Land R/O
Forresters Road,
Burbage,
Hinckley LE10 2RX

dwg no:- 26.50.12 scale:- 1:100 (A3) date:- July 2026

pgs design
mobile:- 07827 930918
pgsdesign2014@gmail.com