




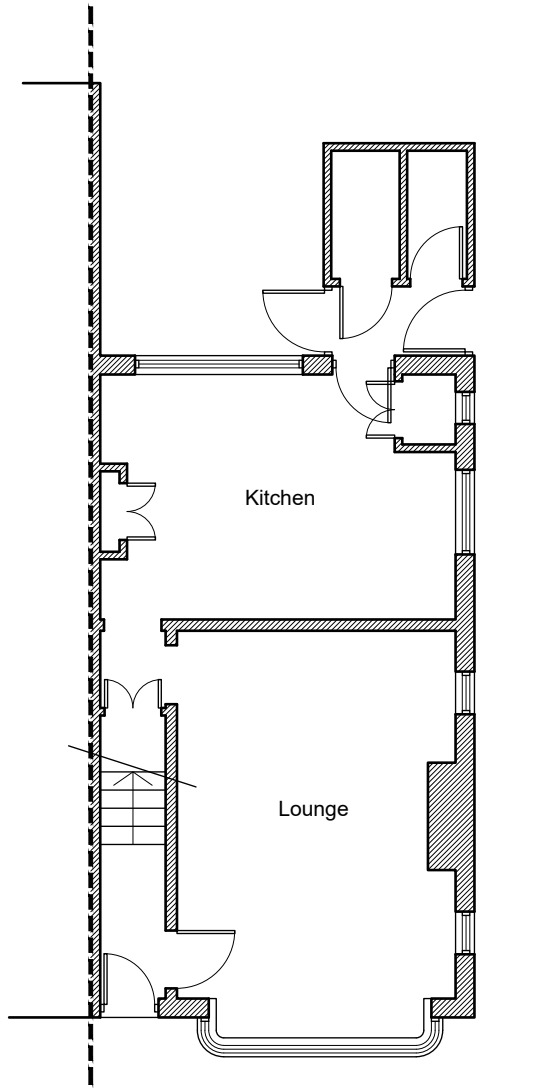


1. Existing GF Plan 1:100

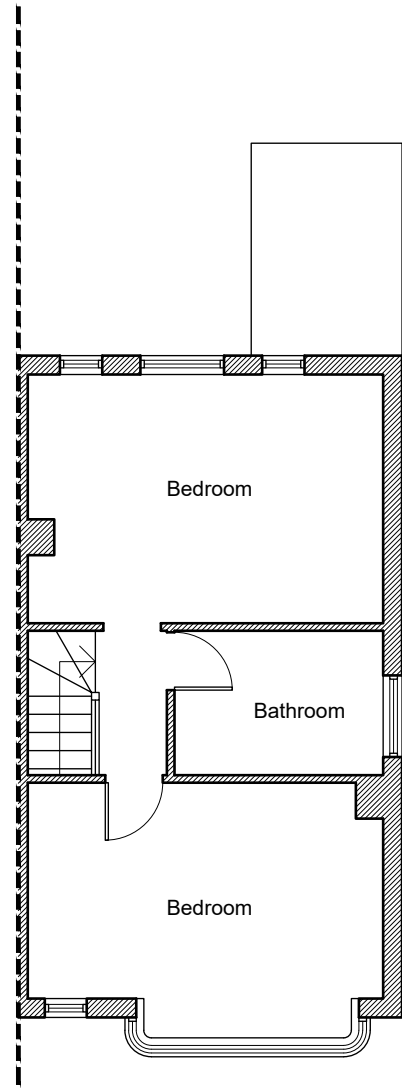


2. Existing First Floor Plan 1:100

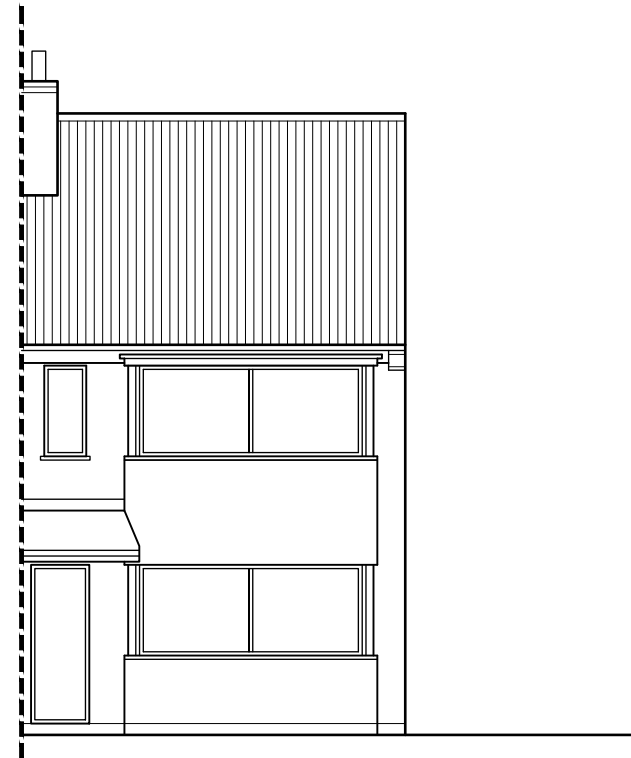

3. Existing Front Elevation 1:100


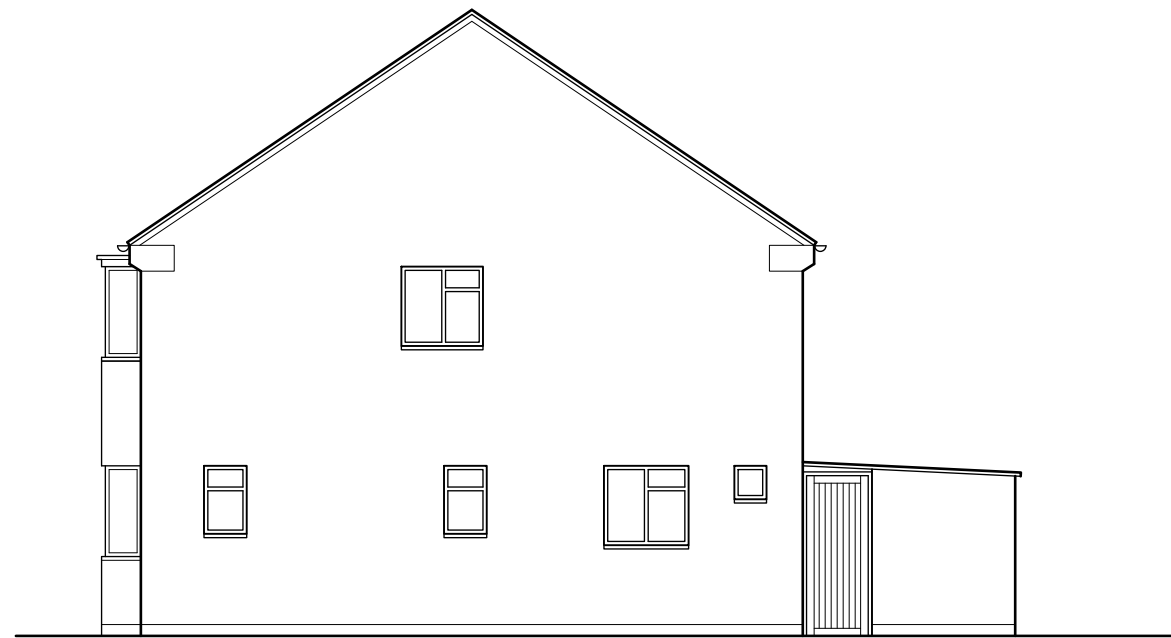


4. Existing Side Elevation 1:100

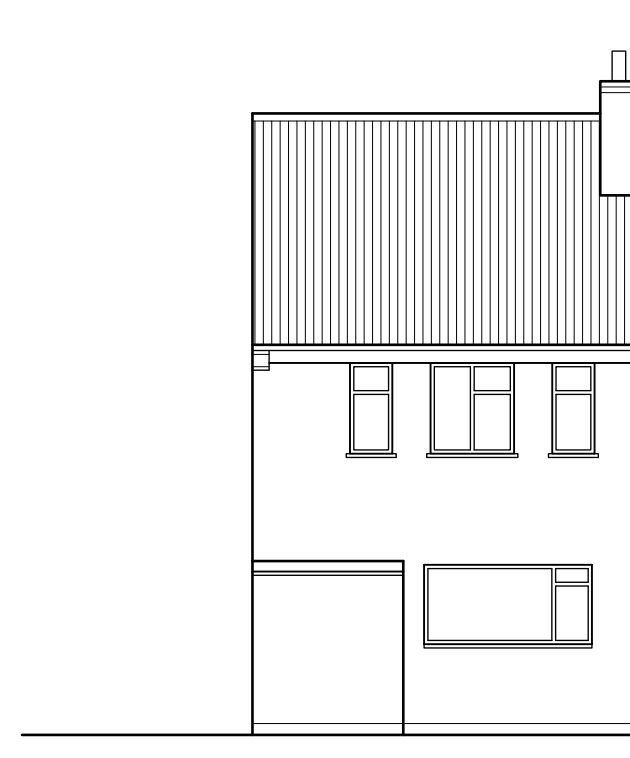


5. Existing Rear Elevation 1:100


1. All boundaries, dimensions and levels are to be checked on site before construction and any discrepancies are to be reported to the Architect. 2. Drawings may be scaled from for planning purposes. 3. Drawings not supplied in paper format by Will Aust Architecture may not be to the scale indicated in the size box. 4. This drawing is copyright and may not be reproduced or used for any purpose other than that intended without the prior written agreement of the Architect. 5. Any parts of the drawing based on ordnance survey maps are executed with the sanction of the controller of H.M. Stationery Office. Crown Copyright Reserved.

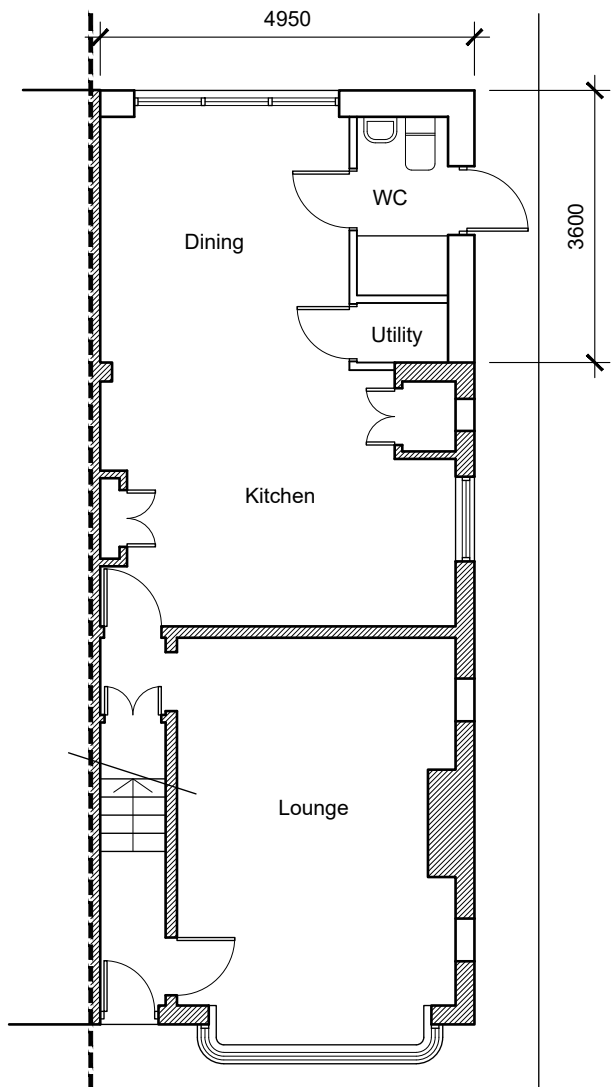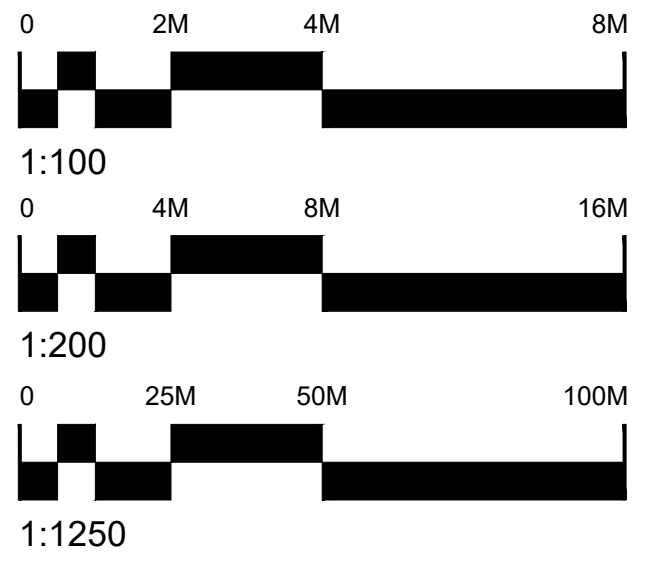


6. Proposed GF Plan 1:100

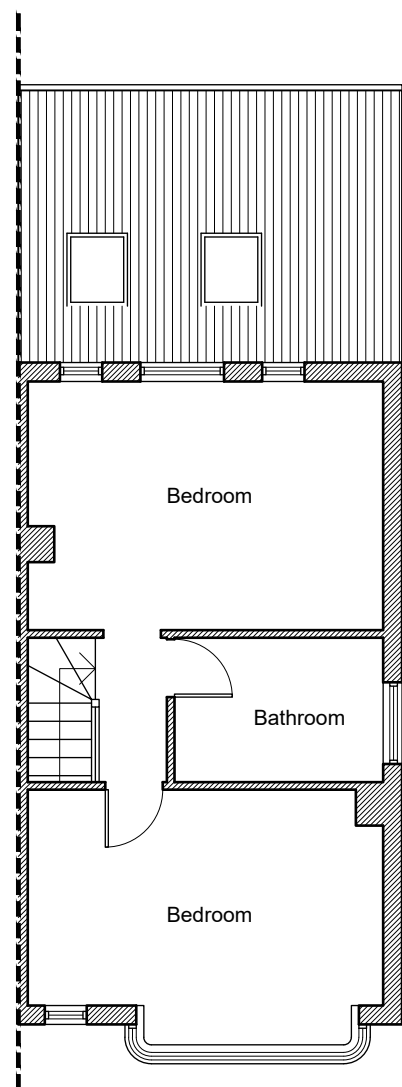


7. Proposed First Floor Plan 1:100

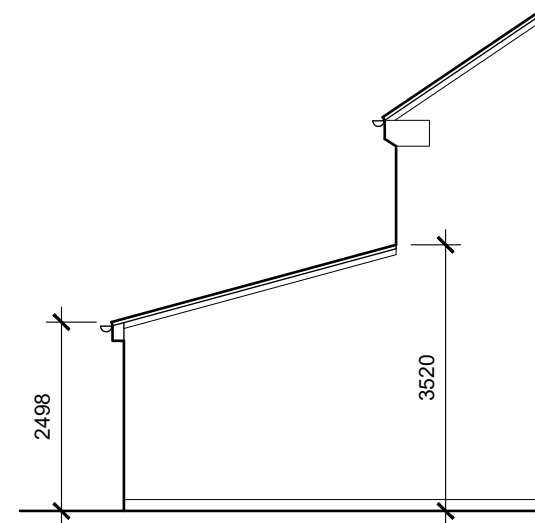

8. Proposed Side Elevation 1:100

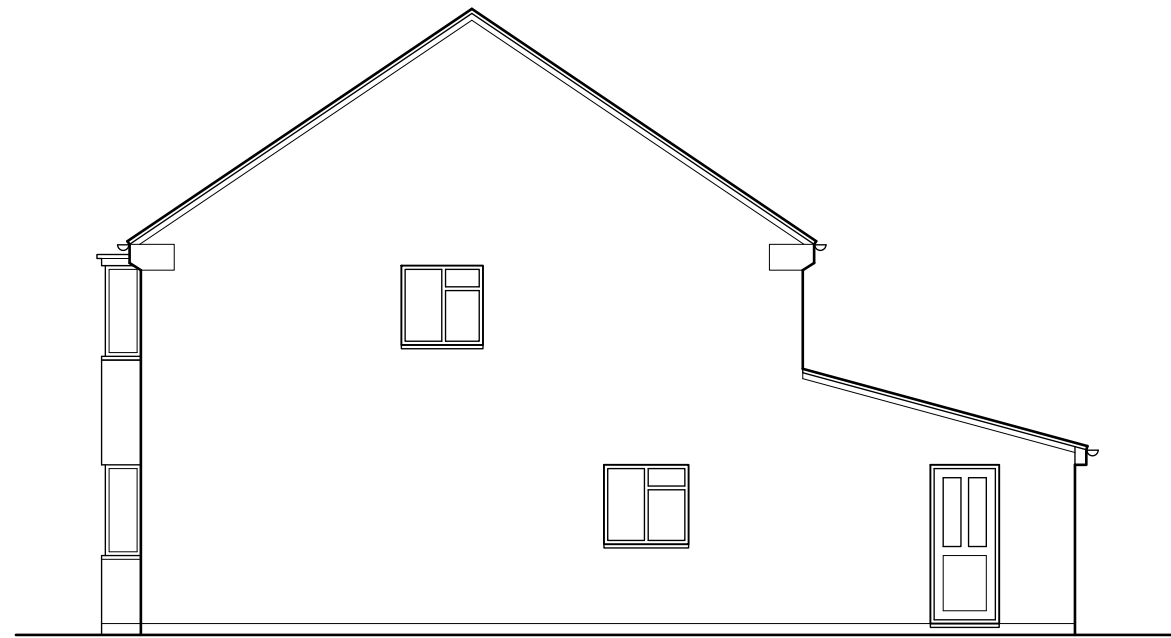


9. Proposed Side Elevation 1:100

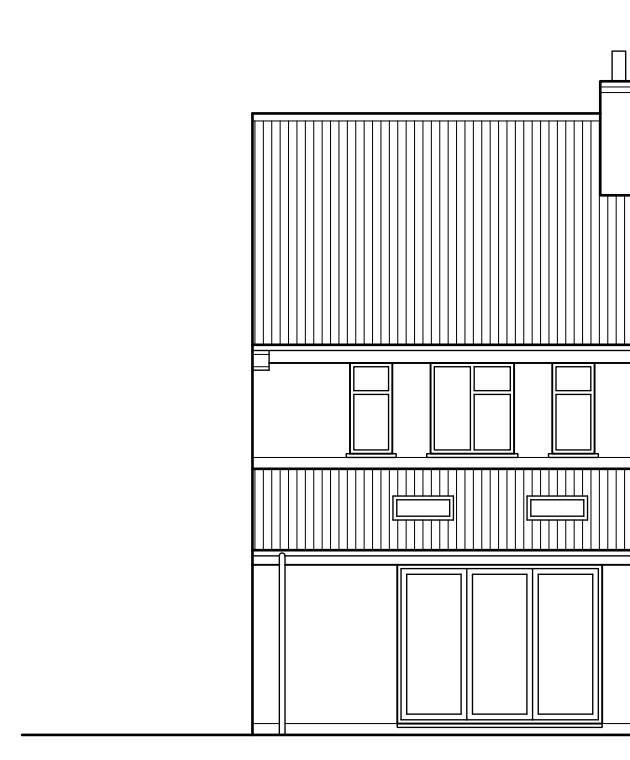

10. Proposed Rear Elevation 1:100



11. Location Plan 1:1250

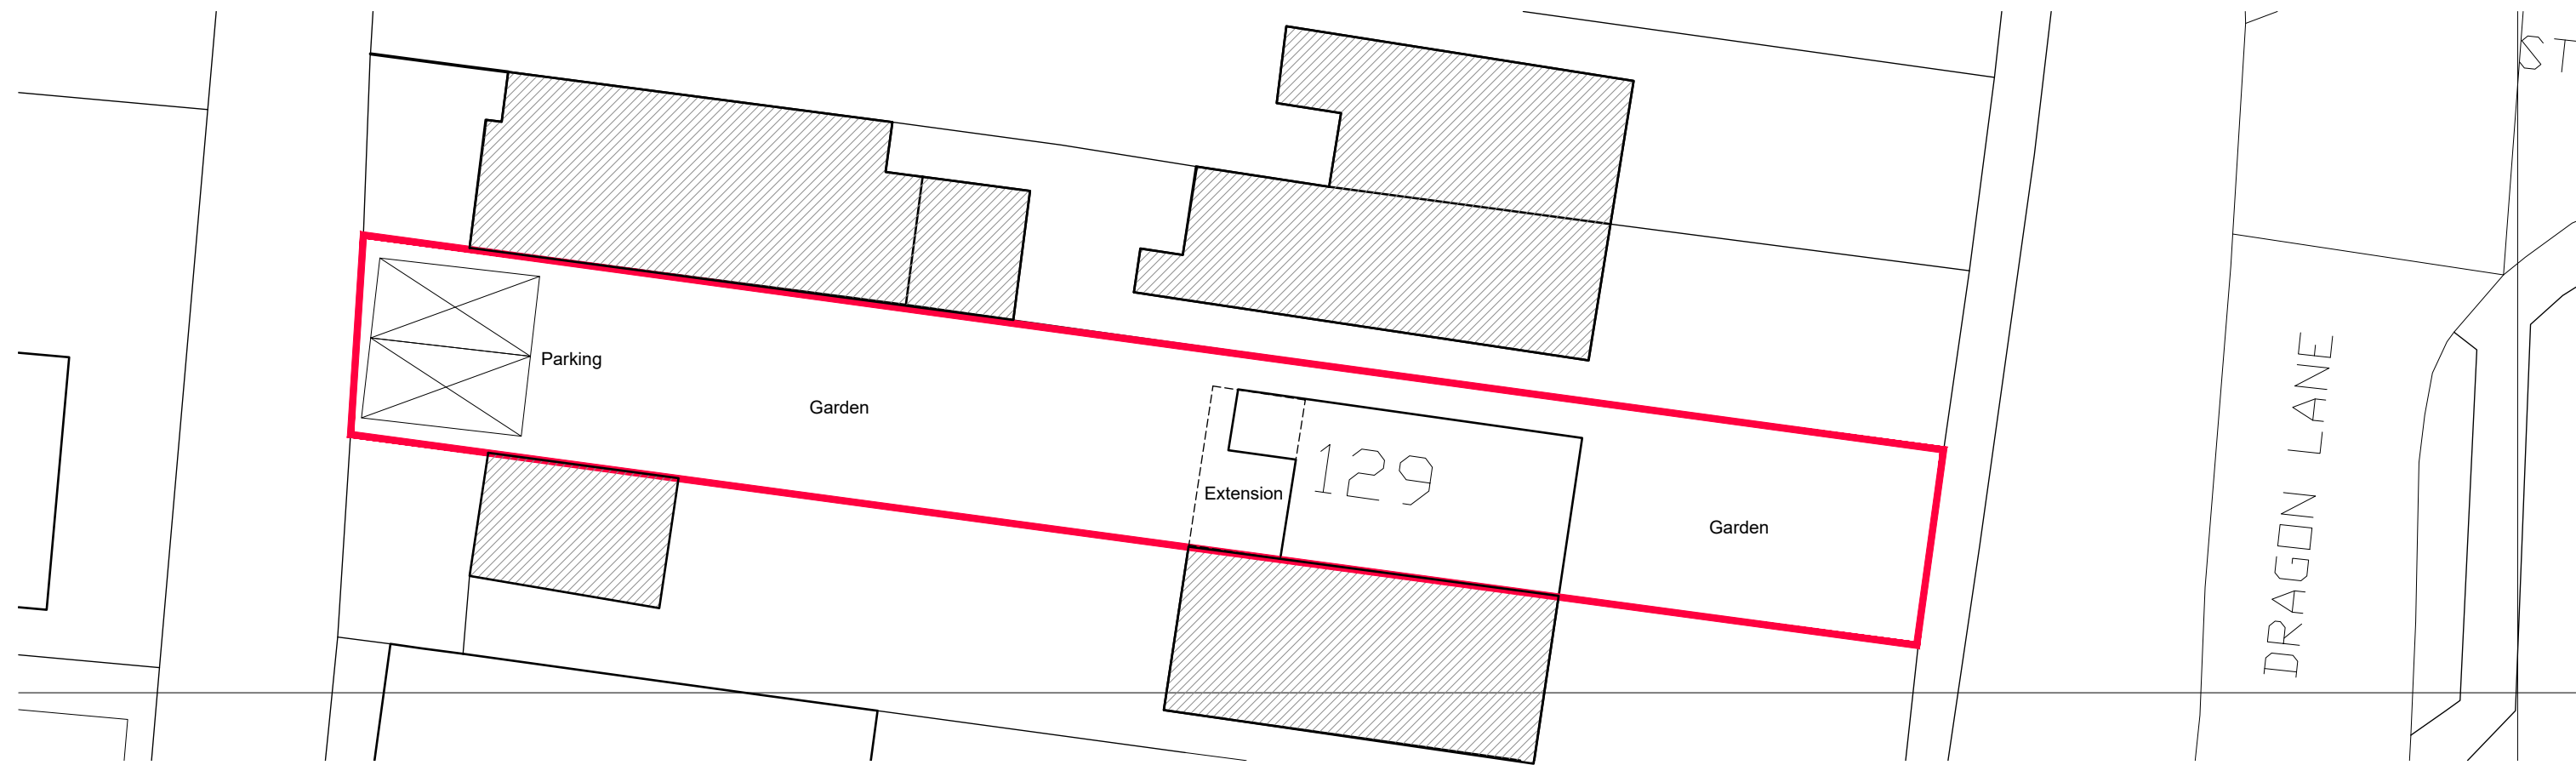

12. Site Plan 1:200

Rev	Date	Description	By	Chk
-----	------	-------------	----	-----

WILLAUSTARCHITECTURE

10 Castlerigg Close
West Bridgford
Nottingham
NG2 6RN

t: 07738260093
e: will@willaust.co.uk
w: www.willaust.co.uk

Client:
Paul Marriot

Project:
129 Dragon Lane, Newbold Verdon
Whitwick

Drawing title:
Planning Drawings

Scale(s)	Size	First issue:	Drawn:
Varies	A1	23.08.23	WA
Job no:	Drawing no:	Rev:	
WAA251	10		

PLANNING