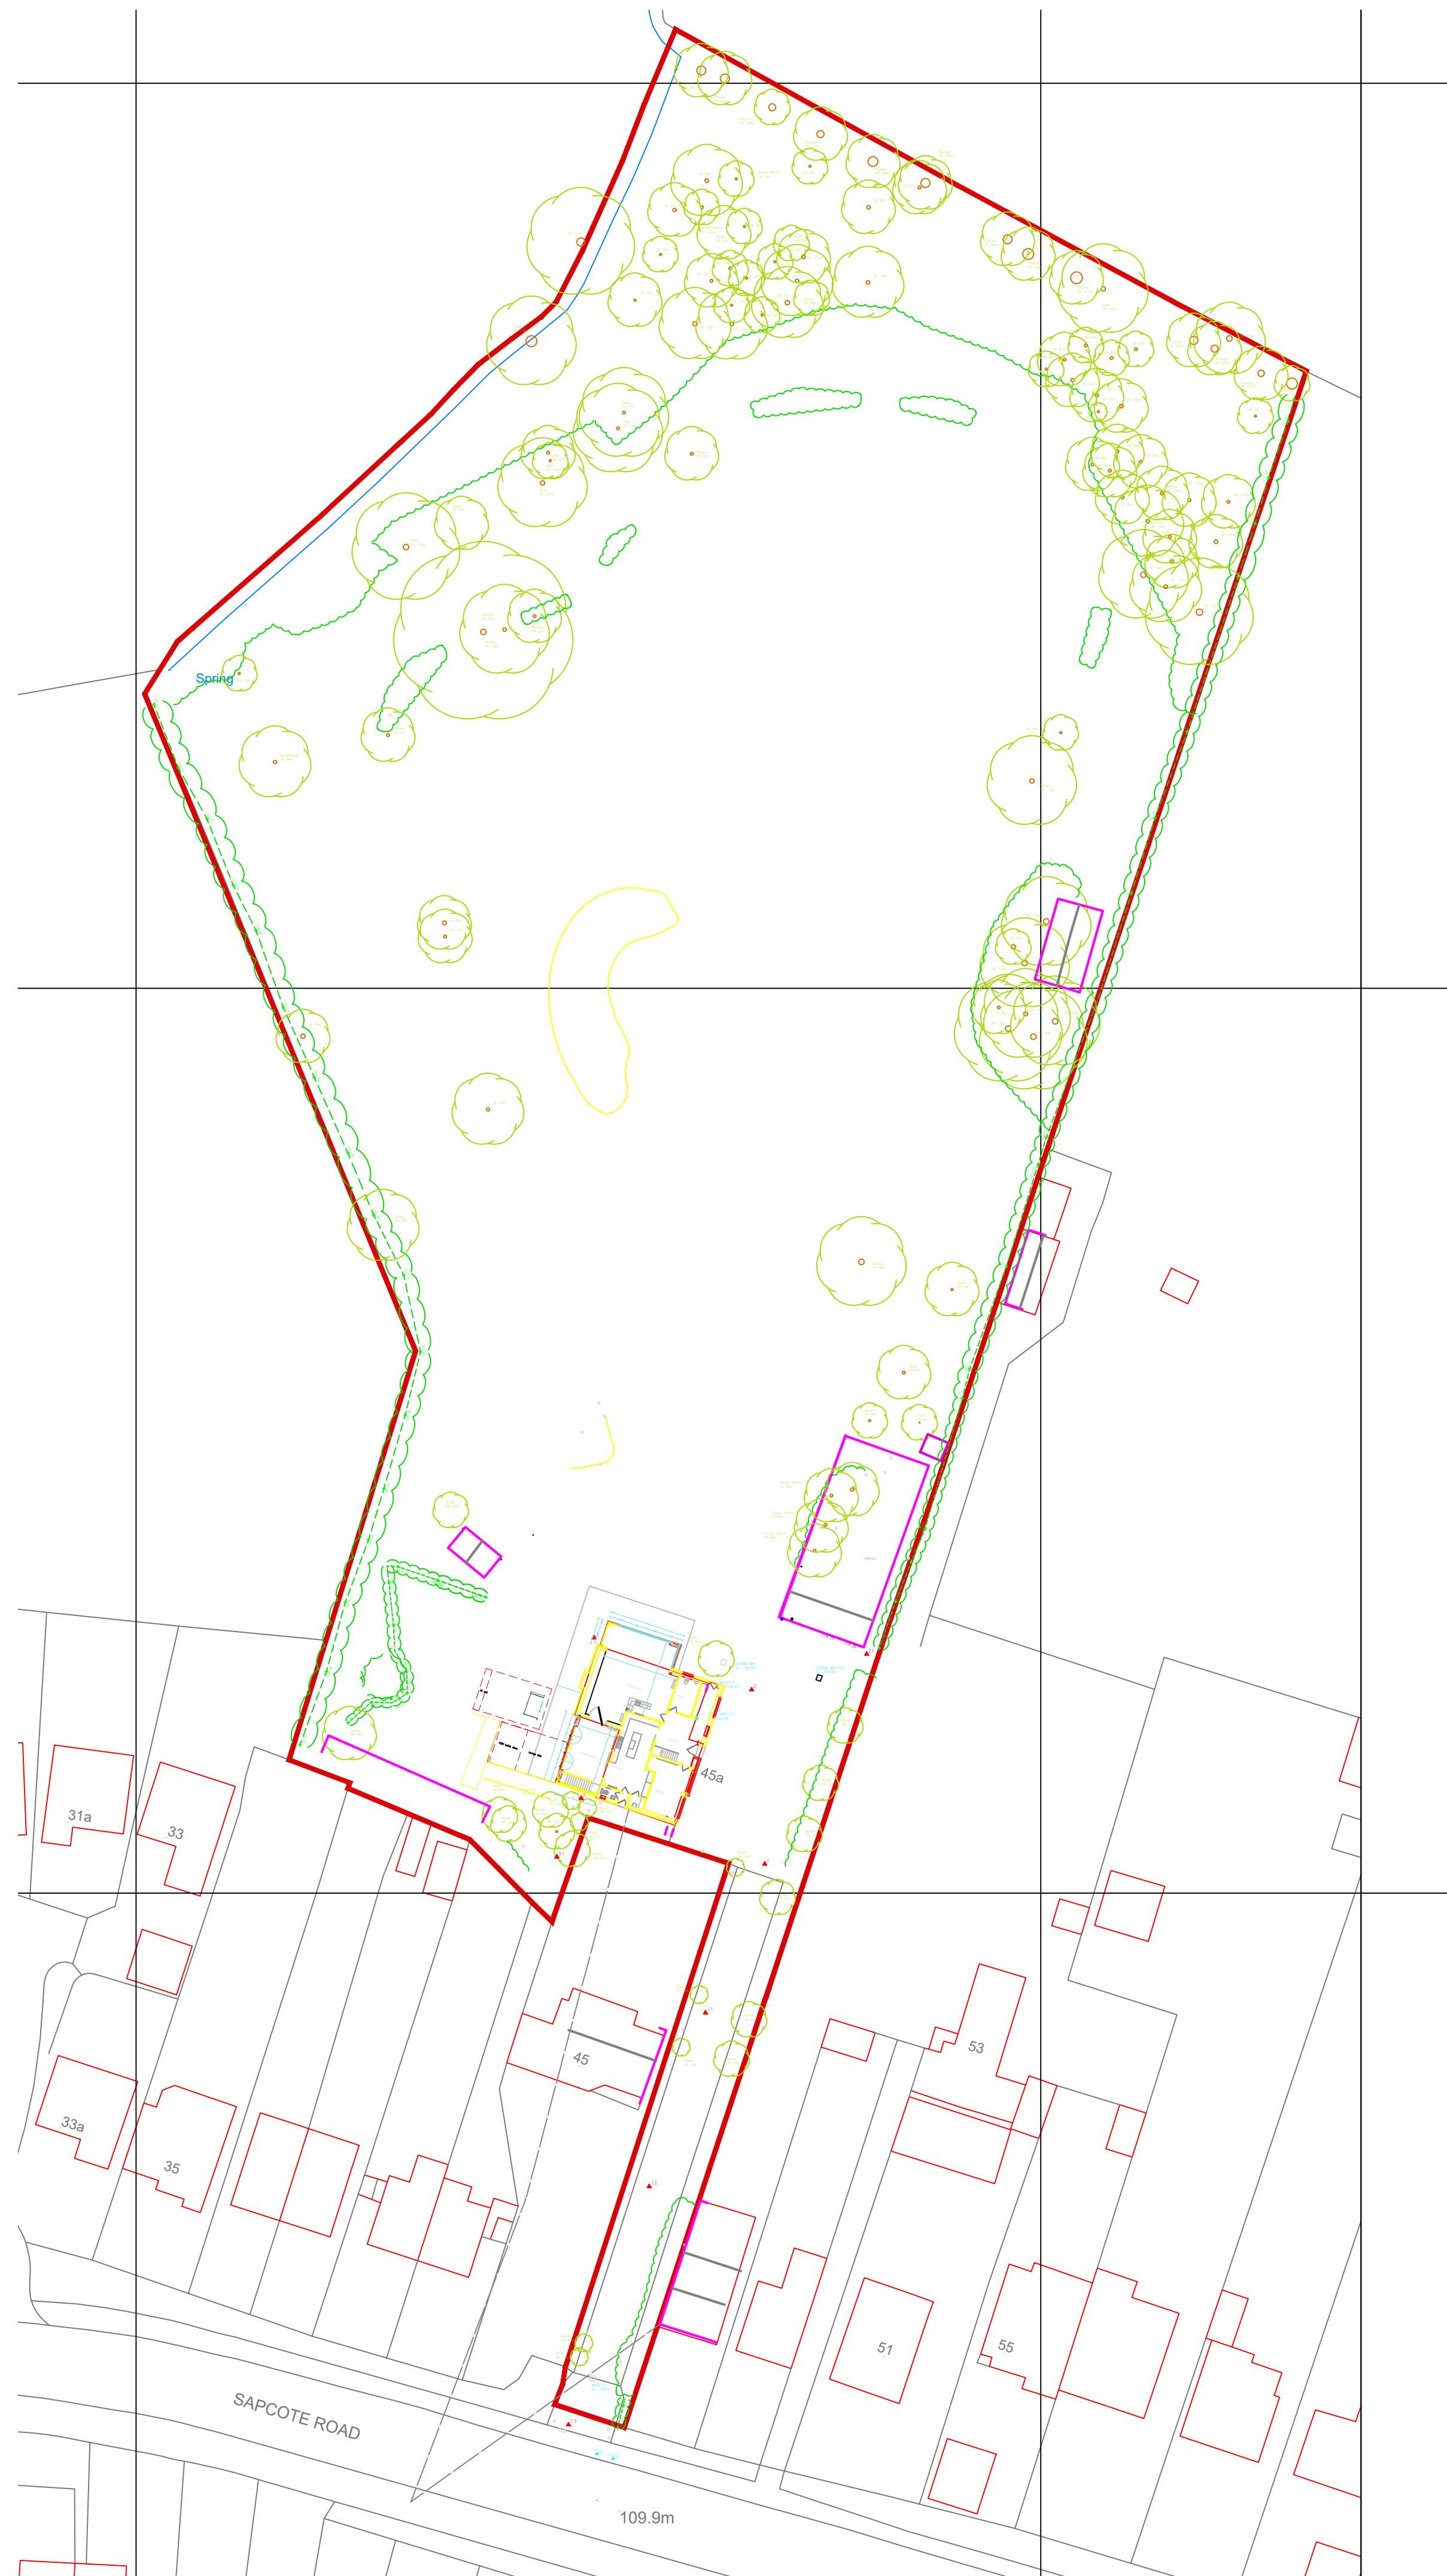


PROJECT	45A Sapcote Road, Burbage				
CLIENT	Teemu & Wen Nivala				
DRAWING	SITE PLAN				
SCALE	1:500	@A1	DATE	MARCH 22	VB
DWG NO	5973	XX	00	DR	1A 0200
STATUS	D4		REVISION DESCRIPTION		
NOTE: IF DRAWING PRINTED @ A3: SCALE TO BE: 1:1000					