



Partial Rear Elevation



Partial 3D View



Section
Scale = 1:50




Partial Front Elevation




Side Elevation




19 Station Road
Hinckley
Leicestershire
LE10 1AW
Tel: 01455 635 665
Fax: 01455 618 971
www.hayward-architects.co.uk

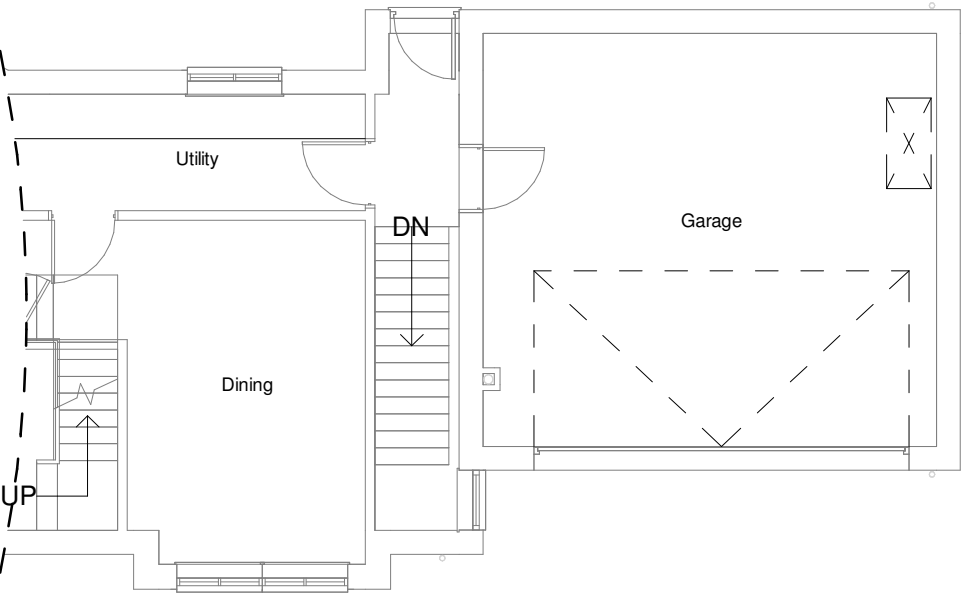

Ground Floor Plan

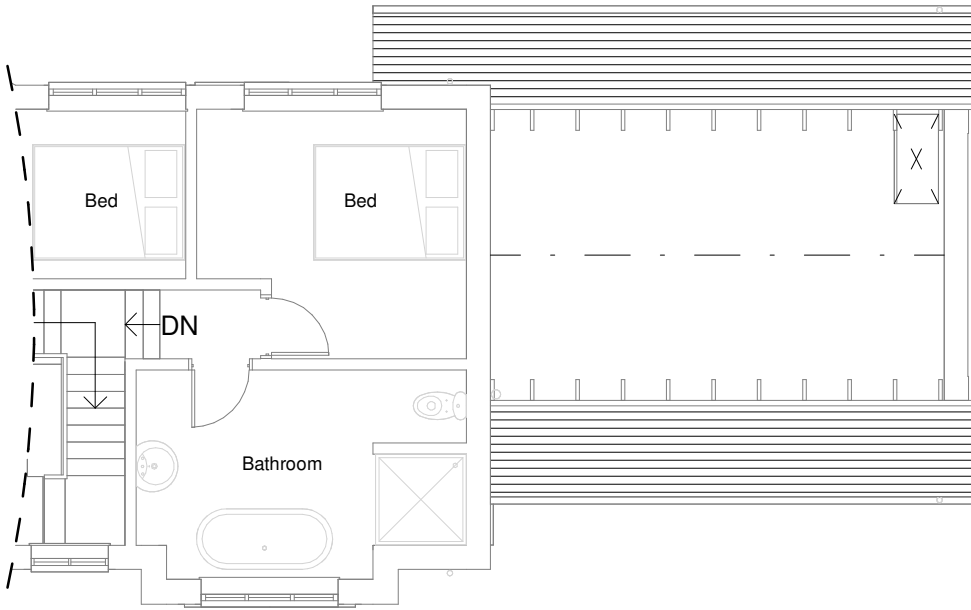

First Floor Plan

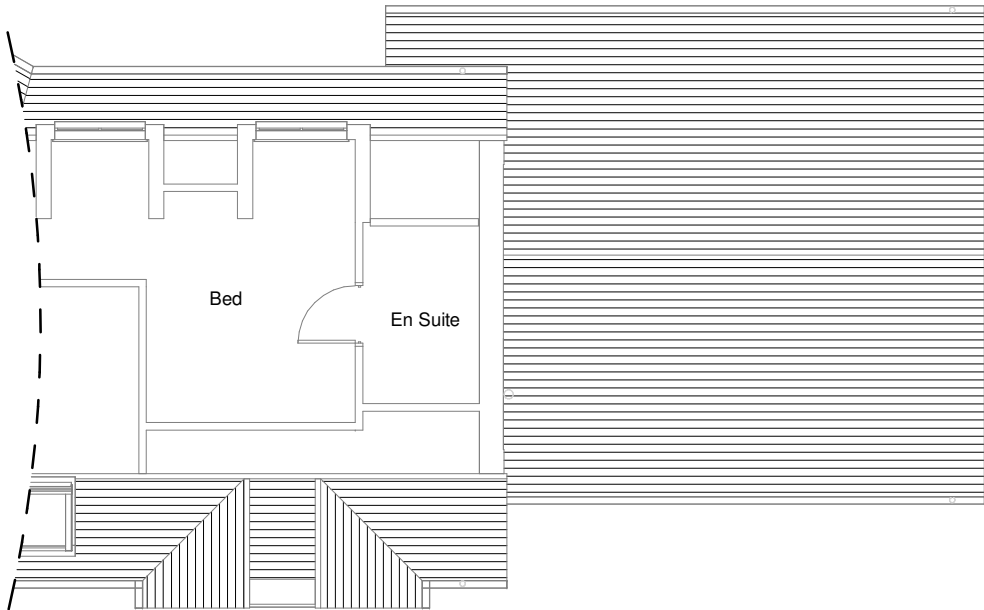

Second Floor Plan

Client Mr & Mrs Colville		
Project Title Garage Conversion, 1 The Paddock, Burbage		
Drawing Title Existing Garage Survey		
Scale 1:100 & 1:50	Date 05/2022	Sheet A2
Author SS	Checked by LJW	
Job No. 22/41	Drawing No. 01	
Status Current Stage		

THE COPYRIGHT OF THIS DRAWING IS VESTED IN HAYWARD ARCHITECTS LTD.
REPRODUCTION IN ANY FORM, EITHER IN WHOLE OR IN PART IS FORBIDDEN WITHOUT
THE PRIOR WRITTEN PERMISSION OF THE COPYRIGHT HOLDER. DO NOT SCALE FROM
DRAWING AND ONLY FIGURED DIMENSIONS ARE TO BE USED