


REV.	DATE	NOTES	REV. BY

Peter Dean			
5 Lime Grove, Bagworth, Coalville, LE67 1DT			
Existing Ground Floor Plan			
AUTHOR	L.R.	DATE	26/02/2025
APPROVED	P.D.	SCALE	1:100 @ A3
READ WITH	0378 (A) GA 001	DRAWING No.	0378 (A) GA 004
Project No.	Type	Area	Number
Rev			
DRAWING STATUS			
For Approval			

- Existing GF Plan Notes
1. Existing window to be converted into larger opening.
2. Existing door to be converted into larger opening.

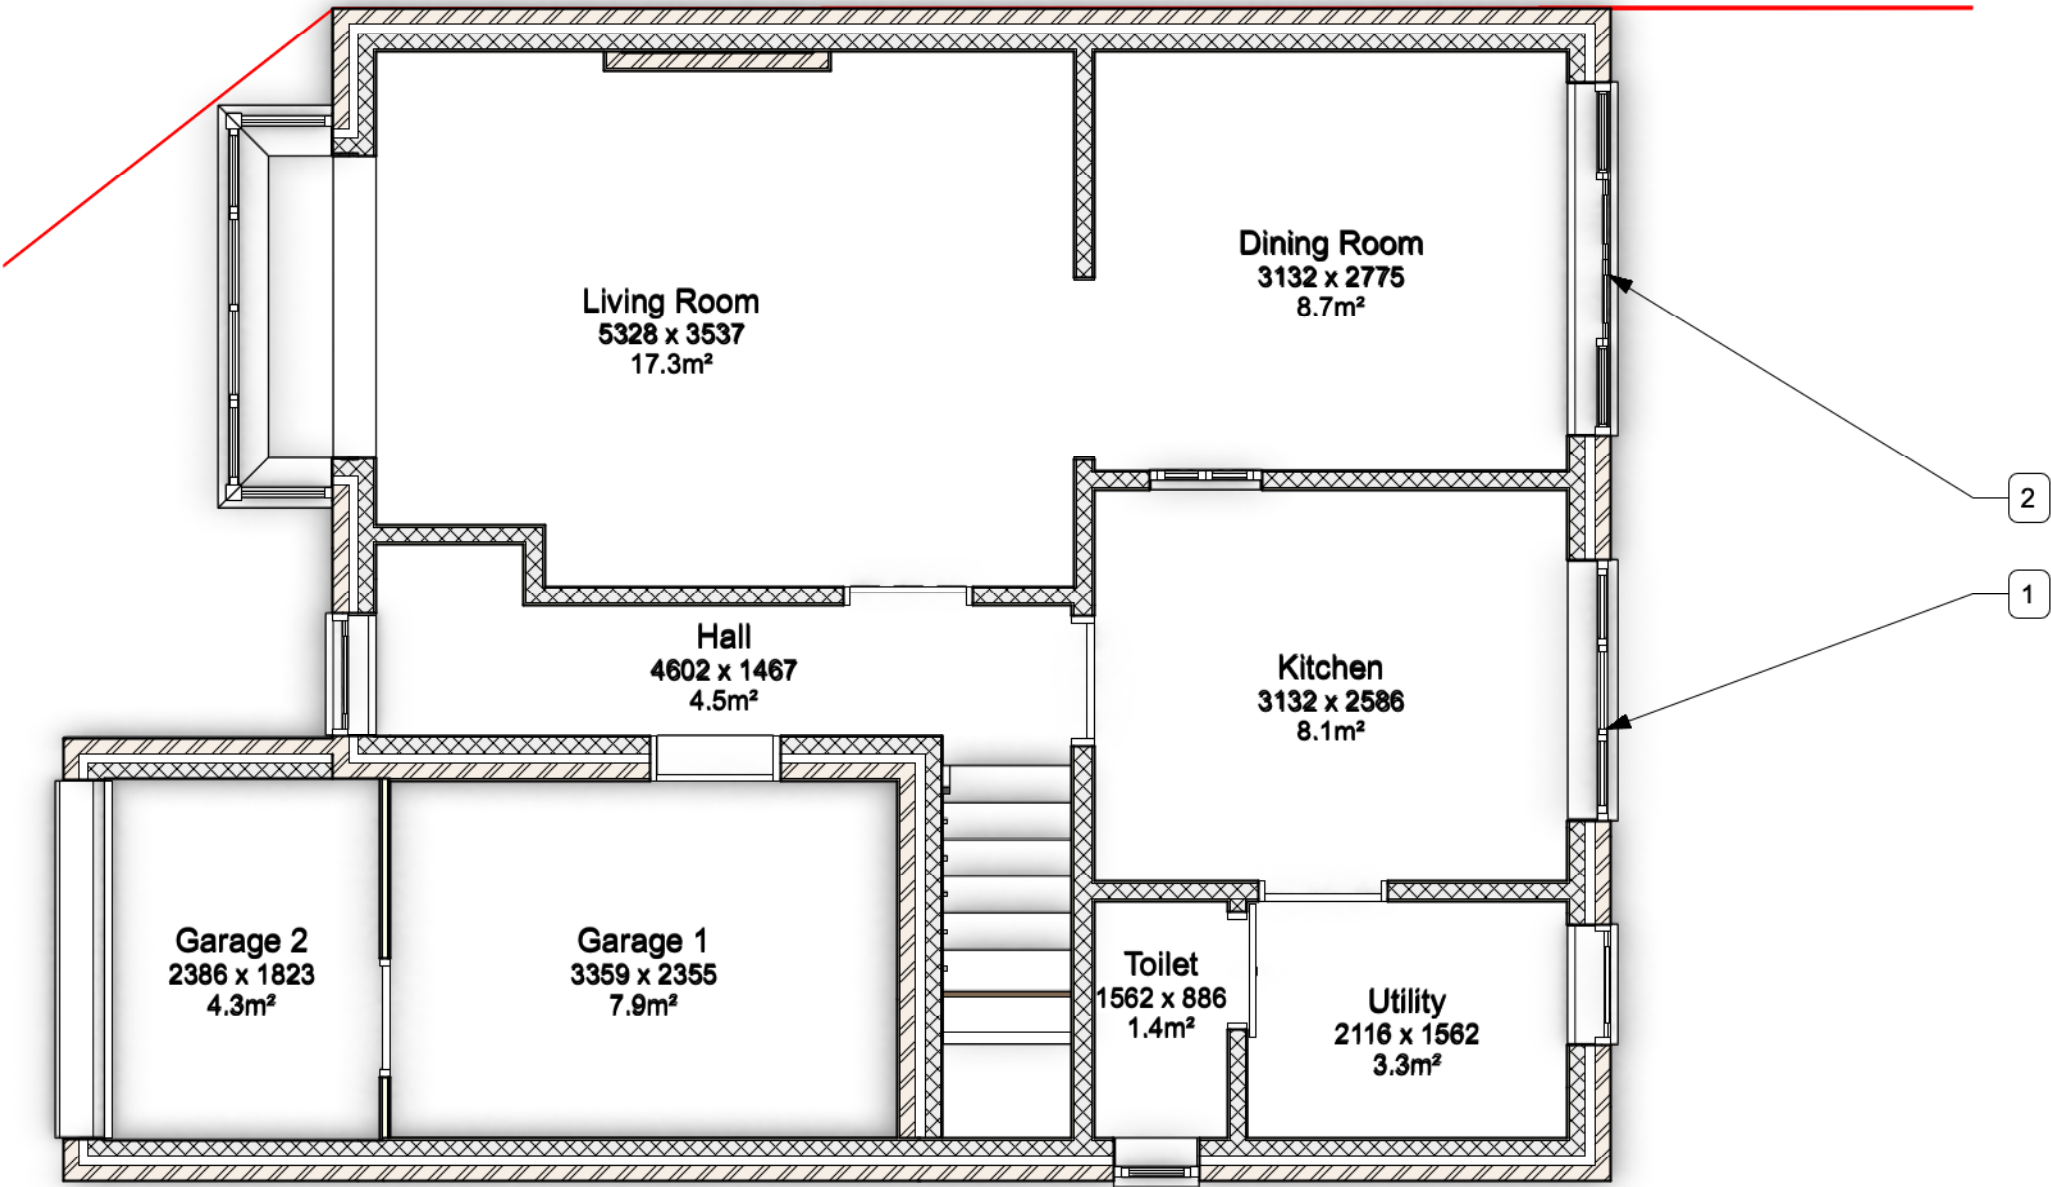

1

Ground Floor Plan - Existing

Scale: 1:50

