


Existing Elevation Notes

1. Existing window to be converted into larger opening.
2. Existing opening to be retained, with existing French door being removed & relocated.

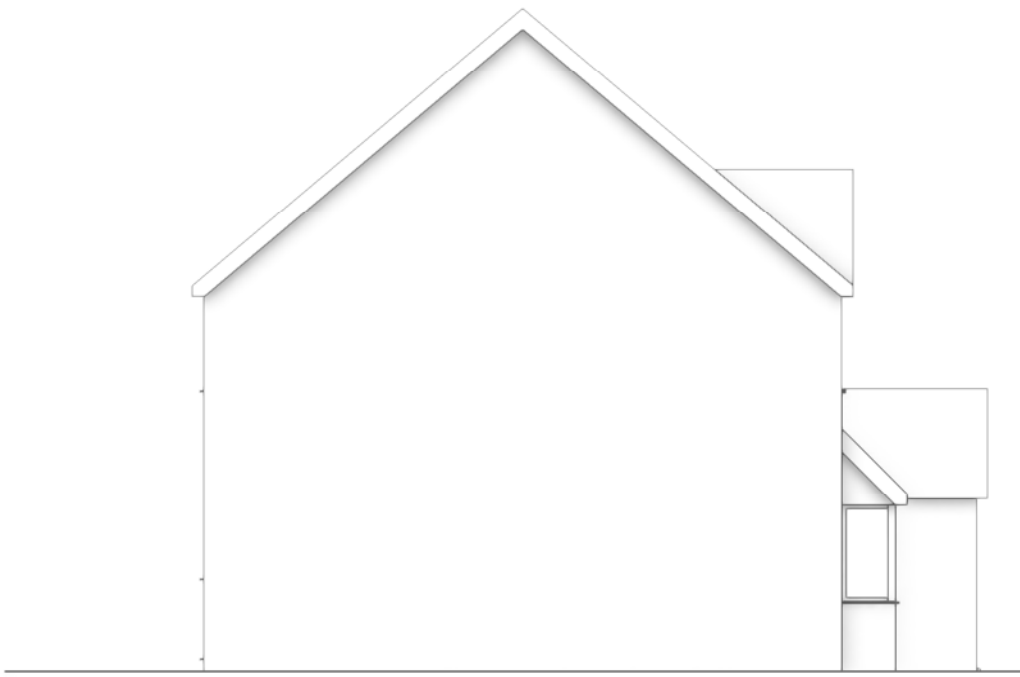


3 North Elevation - Existing
Scale: 1:100



4 East Elevation - Existing
Scale: 1:100



1 West Elevation - Existing
Scale: 1:100

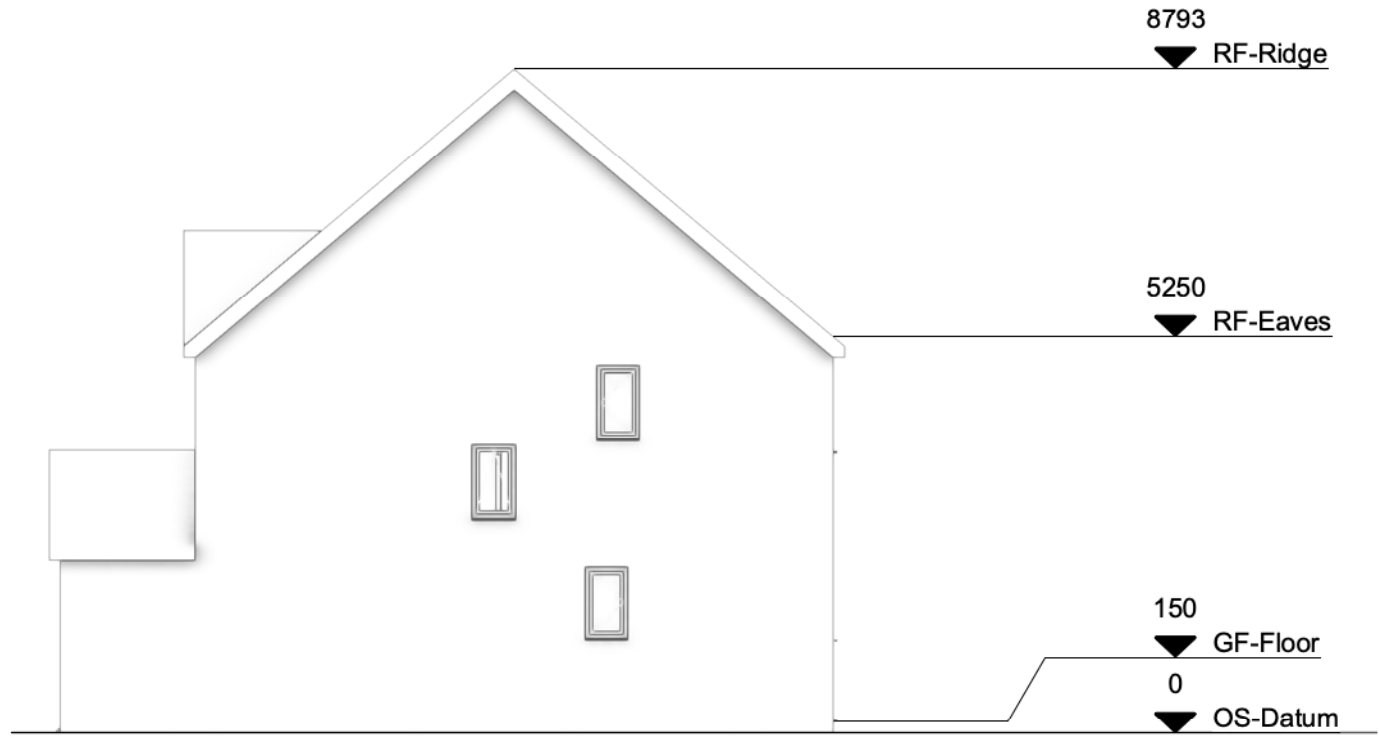

2 South Elevation - Existing
Scale: 1:100

THE
DESIGN SOCIAL

134 Kirkby Road Barwell LE9 8FN UK
T: +44 (0)1455 446521 F: +44 (0)1455 446521
E: admin@thedesignsocial.com

GENERAL DRAWING NOTES

© This drawing is not to be shown to any Third Party unless agreed by The Design Social.

This drawing shows 'design intent' only.
It is the responsibility of the appointed contractor to finalise development, using specialists approved by The Design Social, & produce detailed working drawings.
ALL working drawings to be approved by The Design Social prior to manufacture.

REV.	DATE	NOTES	REV.
			BY

THE
DESIGN SOCIAL

Peter Dean			
5 Lime Grove, Bagworth, Coalville, LE67 1DT			
Existing Elevations			
AUTHOR	L.R.	DATE	26/02/2025
APPROVED	P.D.		
SCALE	1:100 @ A3	READ WITH	0378 (A) GA 001
DRAWING No.	0378	(L)	GA 006
Project No.	Type	Area	Number
DRAWING STATUS	For Approval		