


- Proposed RF Plan Notes
- 1. New roof over proposed extension. Tiling to match that of the original property.
 - 2. New Velux window in extension roof.



1 **Roof Plan - Proposed**
Scale: 1:50

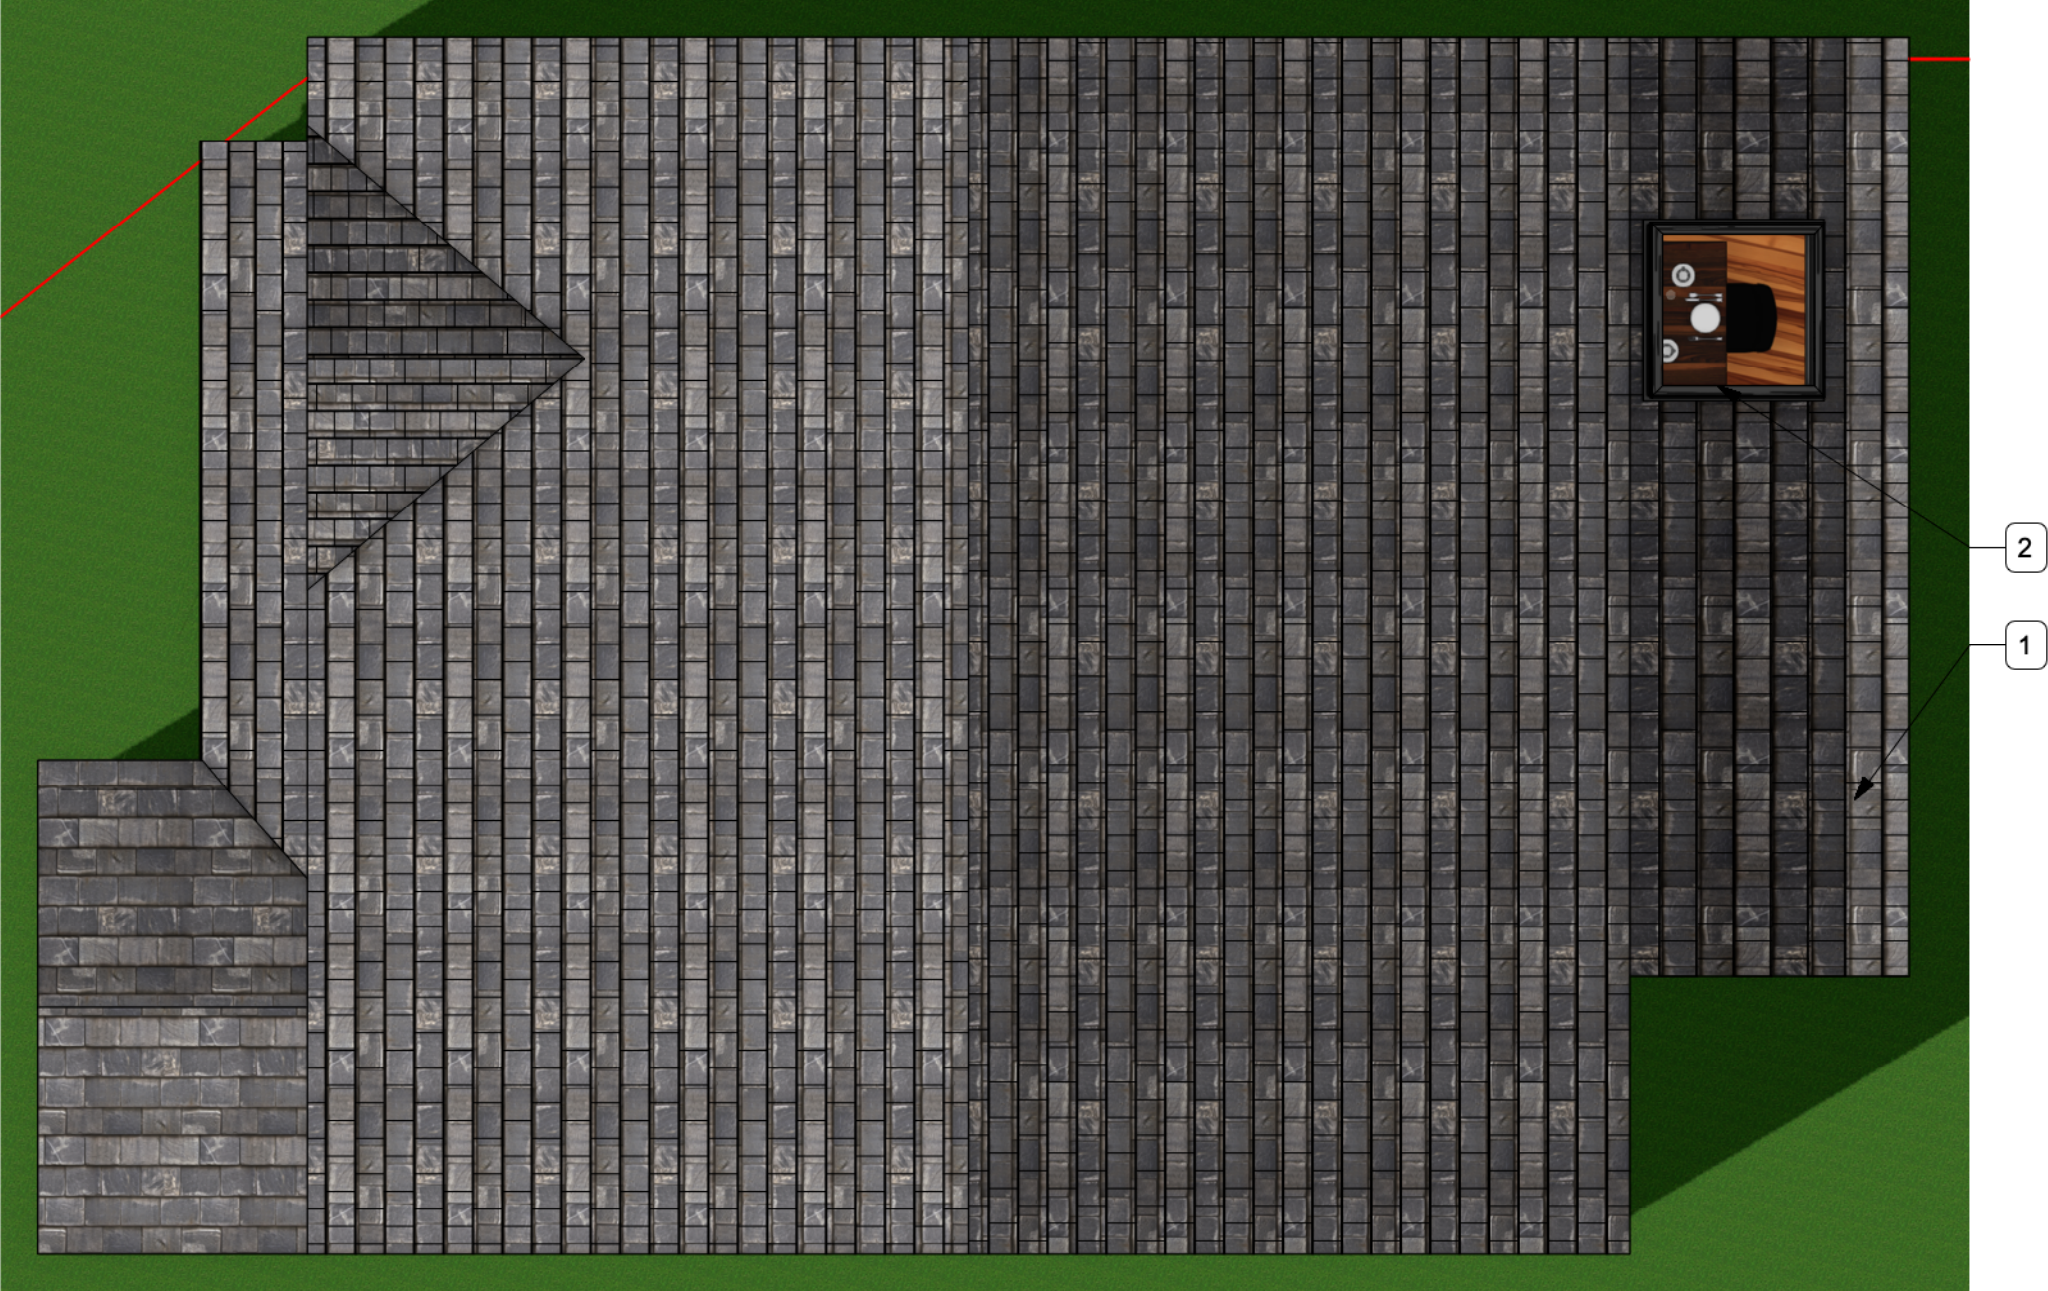

THE DESIGN SOCIAL

134 Kirkby Road Barwell LE9 8FN UK
T: +44 (0)1455 446521 F: +44 (0)1455 446521
E: admin@thedesignsocial.com

GENERAL DRAWING NOTES

© This drawing is not to be shown to any Third Party unless agreed by The Design Social.

This drawing shows 'design intent' only.
It is the responsibility of the appointed contractor to finalise development, using specialists approved by The Design Social, & produce detailed working drawings.
ALL working drawings to be approved by The Design Social prior to manufacture.

REV.	DATE	NOTES	REV. BY
------	------	-------	---------

THE DESIGN SOCIAL

Peter Dean			
5 Lime Grove, Bagworth, Coalville, LE67 1DT			
Proposed Roof Plan			
AUTHOR	DATE	APPROVED	
L.R.	26/02/2025	P.D.	
SCALE	1:100 @ A3	READ WITH 0378 (A) GA 001	
DRAWING No.			
0378	(A)	GA	008
Project No.	Type	Area	Number
DRAWING STATUS			
For Approval			