

Proposed Elevation Notes

1. Proposed extension to rear of property.  
Extension to be of insulated cavity brick & block construction.
2. New obscure glazed window to have uPVC frame.
3. New roof over proposed extension. Tiling to match that of the original property.
4. New Velux window in extension roof.
5. New window to be double glazed with uPVC frame.
6. Relocated position of existing French doors.



3

North Elevation - Proposed


Scale: 1:100



1

West Elevation - Proposed


Scale: 1:100

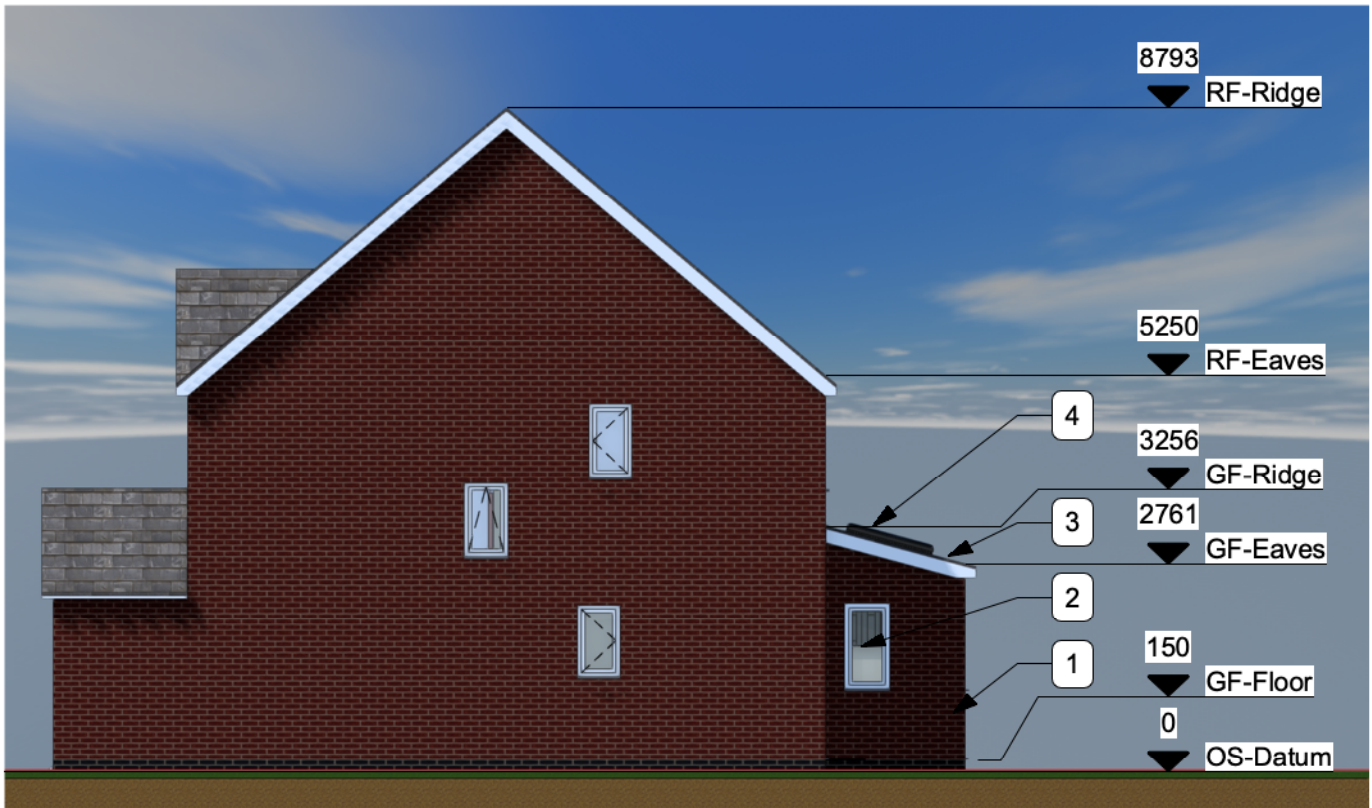

2

South Elevation - Proposed

Scale: 1:100

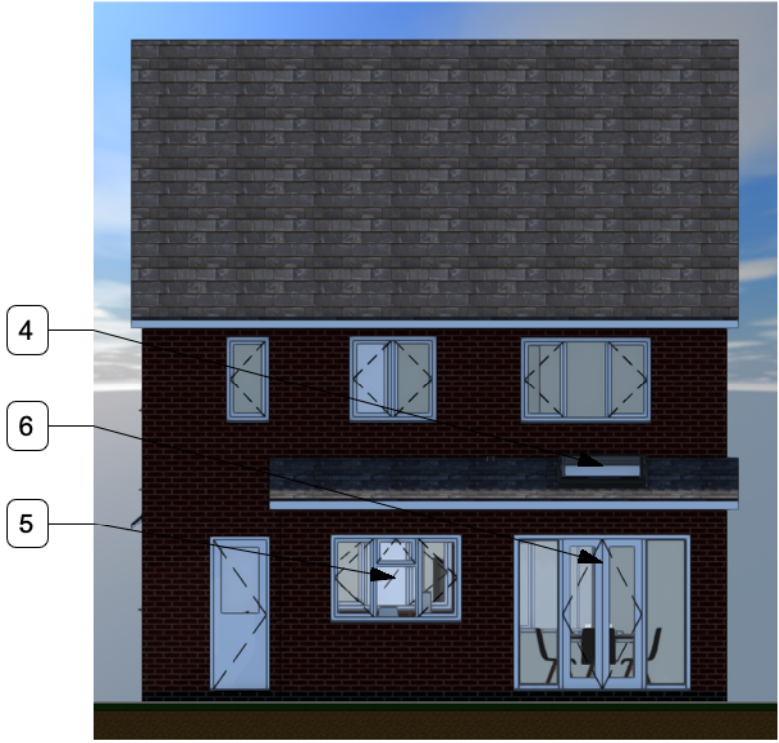

4

East Elevation - Proposed

Scale: 1:100

134 Kirkby Road Barwell LE9 8FN UK  
T: +44 (0)1455 446521 F: +44 (0)1455 446521  
E: admin@thedesignsocial.com

GENERAL DRAWING NOTES

© This drawing is not to be shown to any Third Party unless agreed by The Design Social.

This drawing shows 'design intent' only.  
It is the responsibility of the appointed contractor to finalise development, using specialists approved by The Design Social, & produce detailed working drawings.  
ALL working drawings to be approved by The Design Social prior to manufacture.

| REV. | DATE | NOTES | REV. BY |
|------|------|-------|---------|
|------|------|-------|---------|

|                                             |            |           |                 |
|---------------------------------------------|------------|-----------|-----------------|
| Peter Dean                                  |            |           |                 |
| 5 Lime Grove, Bagworth, Coalville, LE67 1DT |            |           |                 |
| Proposed Elevations                         |            |           |                 |
| AUTHOR                                      | L.R.       | DATE      | 26/02/2025      |
| APPROVED                                    | P.D.       |           |                 |
| SCALE                                       | 1:100 @ A3 | READ WITH | 0378 (A) GA 001 |
| DRAWING No.                                 | 0378       | (L)       | GA 009          |
| Project No.                                 | Type       | Area      | Number          |
| DRAWING STATUS                              |            |           |                 |
| For Approval                                |            |           |                 |