

REV.	DATE	NOTES	REV.
			BY

Peter Dean		
5 Lime Grove, Bagworth, Coalville, LE67 1DT		
Proposed Ground Floor Plan		
AUTHOR	DATE	APPROVED
L.R.	26/02/2025	P.D.
SCALE	READ WITH	
1:100 @ A3	0378 (A) GA 001	
DRAWING No.		
0378	(A)	GA 007
Project No.	Type	Area Number Rev
DRAWING STATUS		
For Approval		

- Proposed GF Plan Notes
1. Proposed extension to rear of property. Extension to be of insulated cavity brick & block construction.

2. New obscure glazed window to have uPVC frame.


3. New window to be double glazed with uPVC frame.

4. New structural opening with steels placed overhead.

5. New stud wall constructed of timber frame.

6. Relocated position of existing French doors.

7. Existing opening to be retained, with existing French door being removed & relocated.

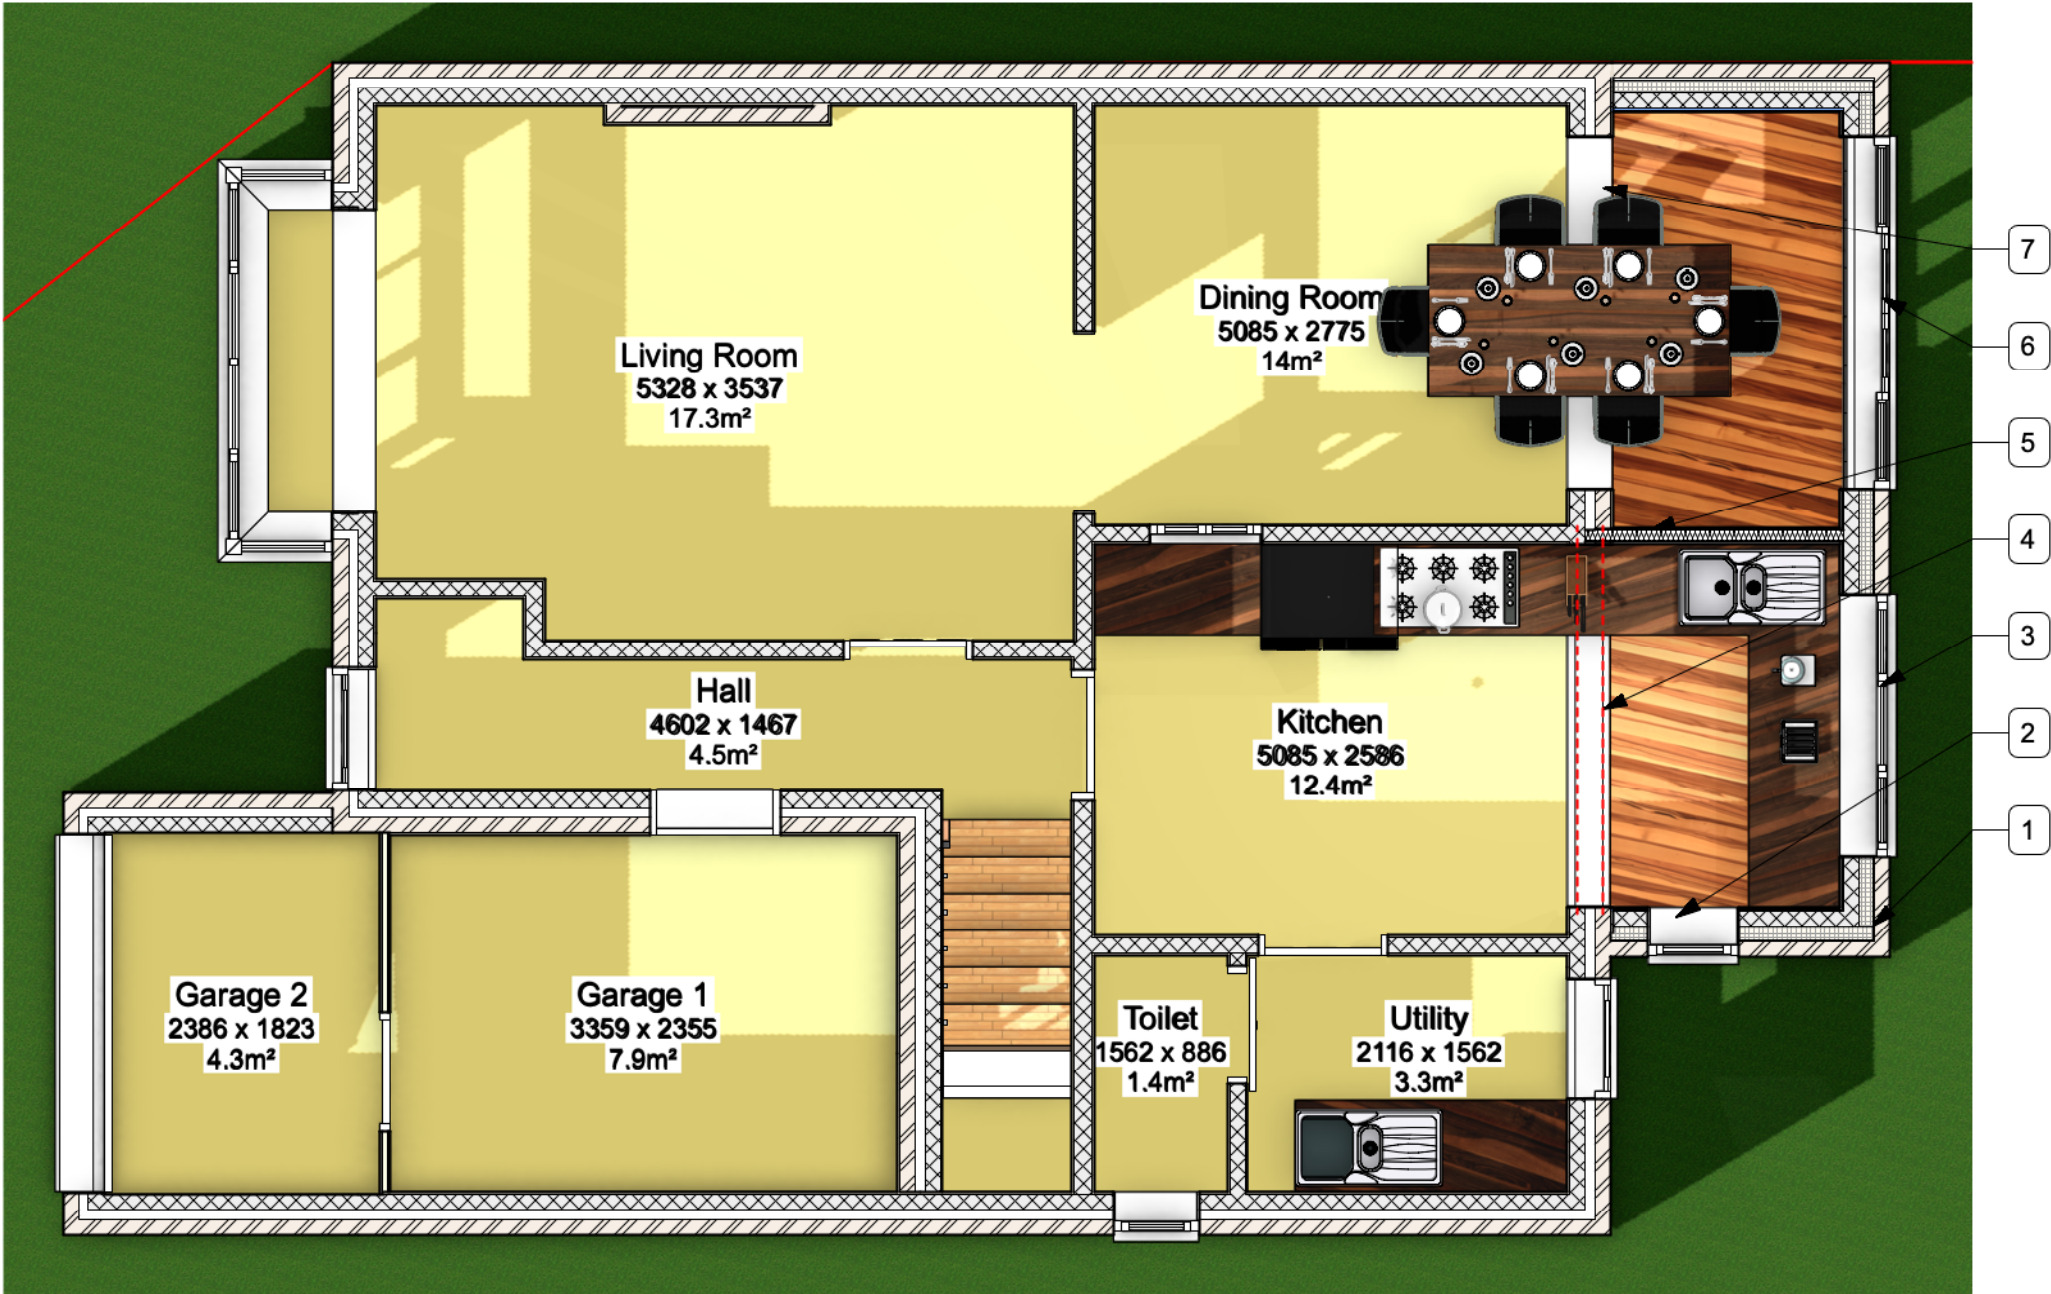

1 Ground Floor Plan - Proposed
Scale: 1:50

