


DETAILED PLANNING PROPOSALS

PROPOSED EXTENSIONS AND ALTERATIONS ~ 36 MAIN STREET ~ CARLTON ~ NUNEATON ~ WARWICKSHIRE




Proposed Rear Elevation
Scale 1:50
0 1 2 3
Metres

MATERIALS SCHEDULE:
- Metal cladding to match existing
- Roof covering to match existing

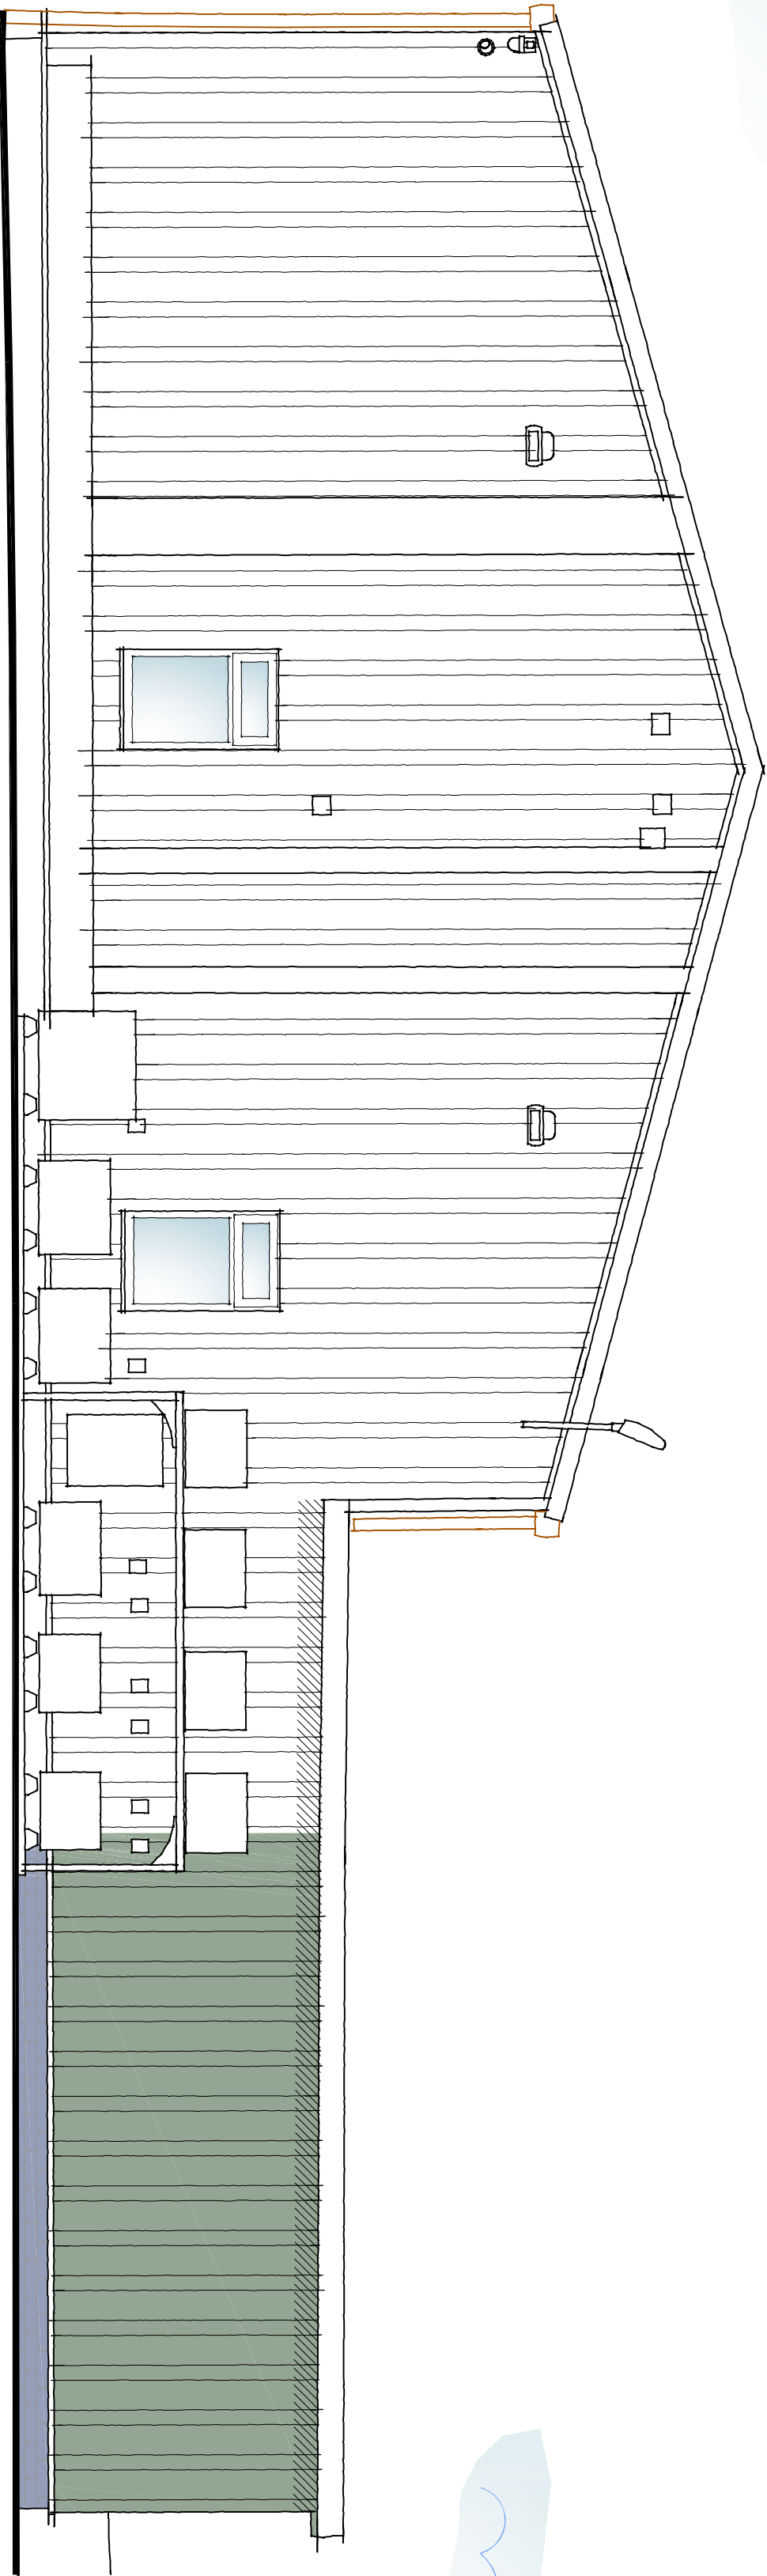

Proposed Side Elevation
Scale 1:50
0 1 2 3
Metres

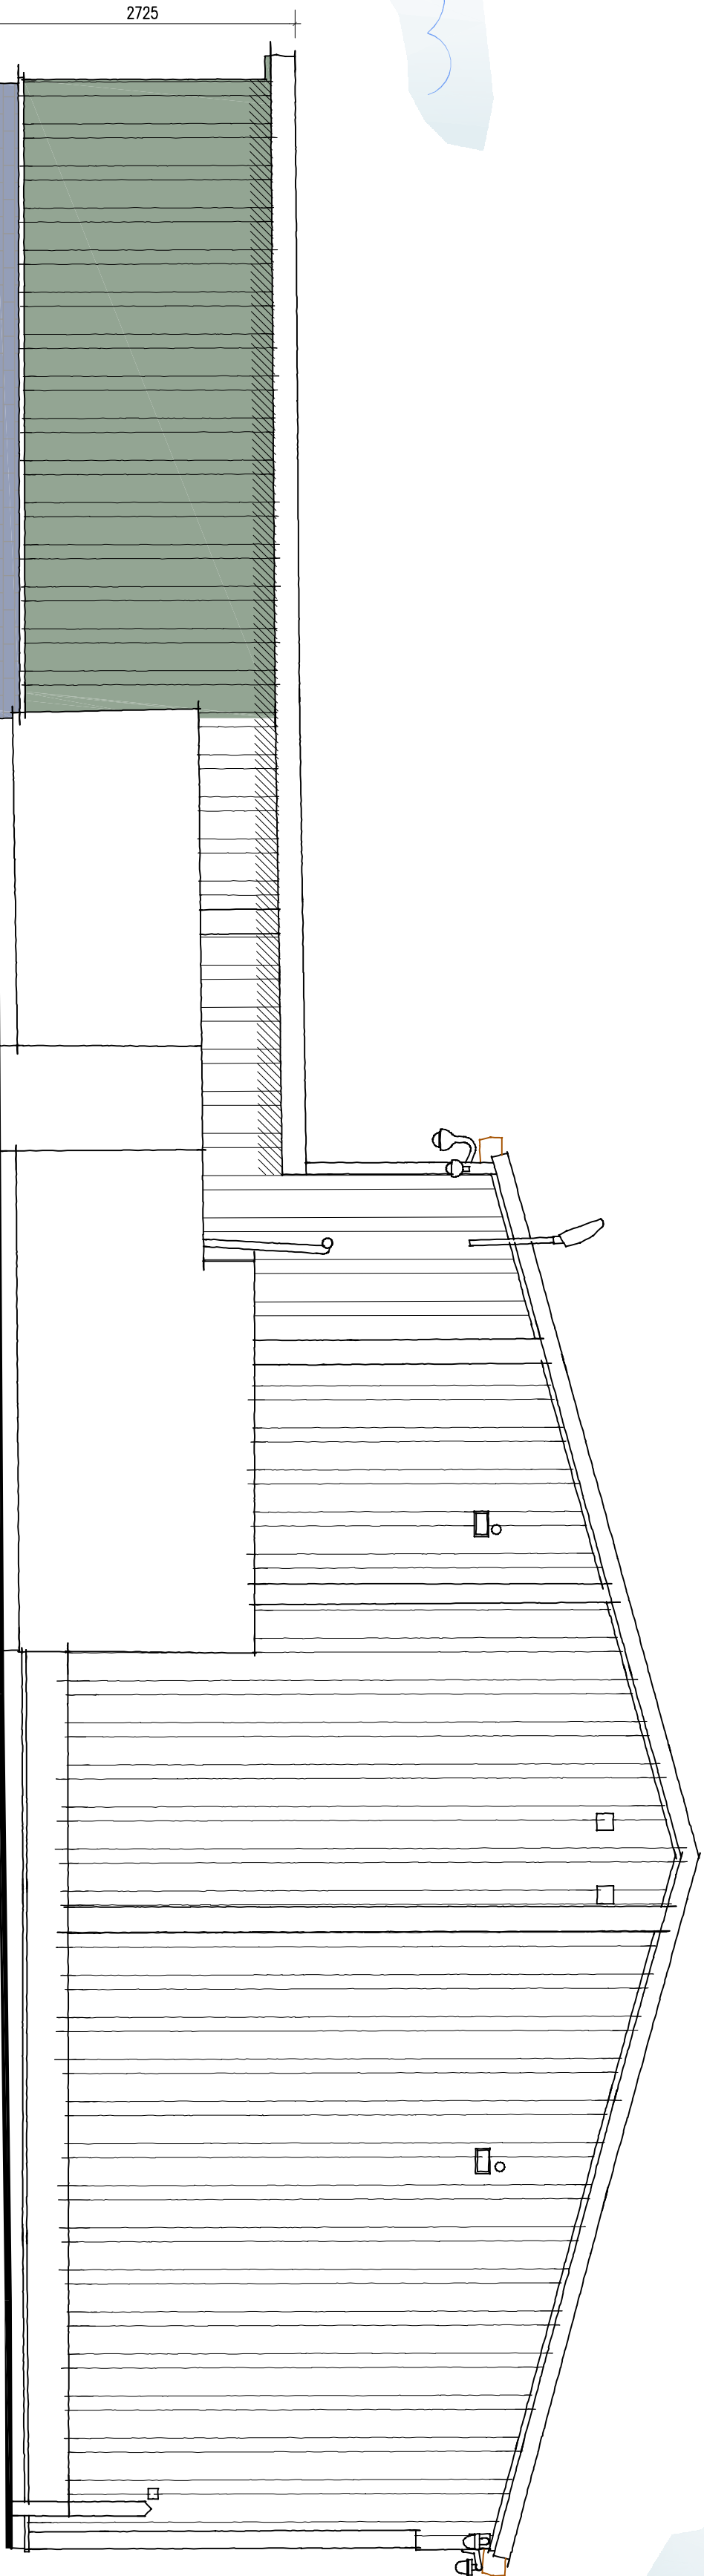

Proposed Side Elevation
Scale 1:50
0 1 2 3
Metres