




South West Elevation


1:100



South East Elevation

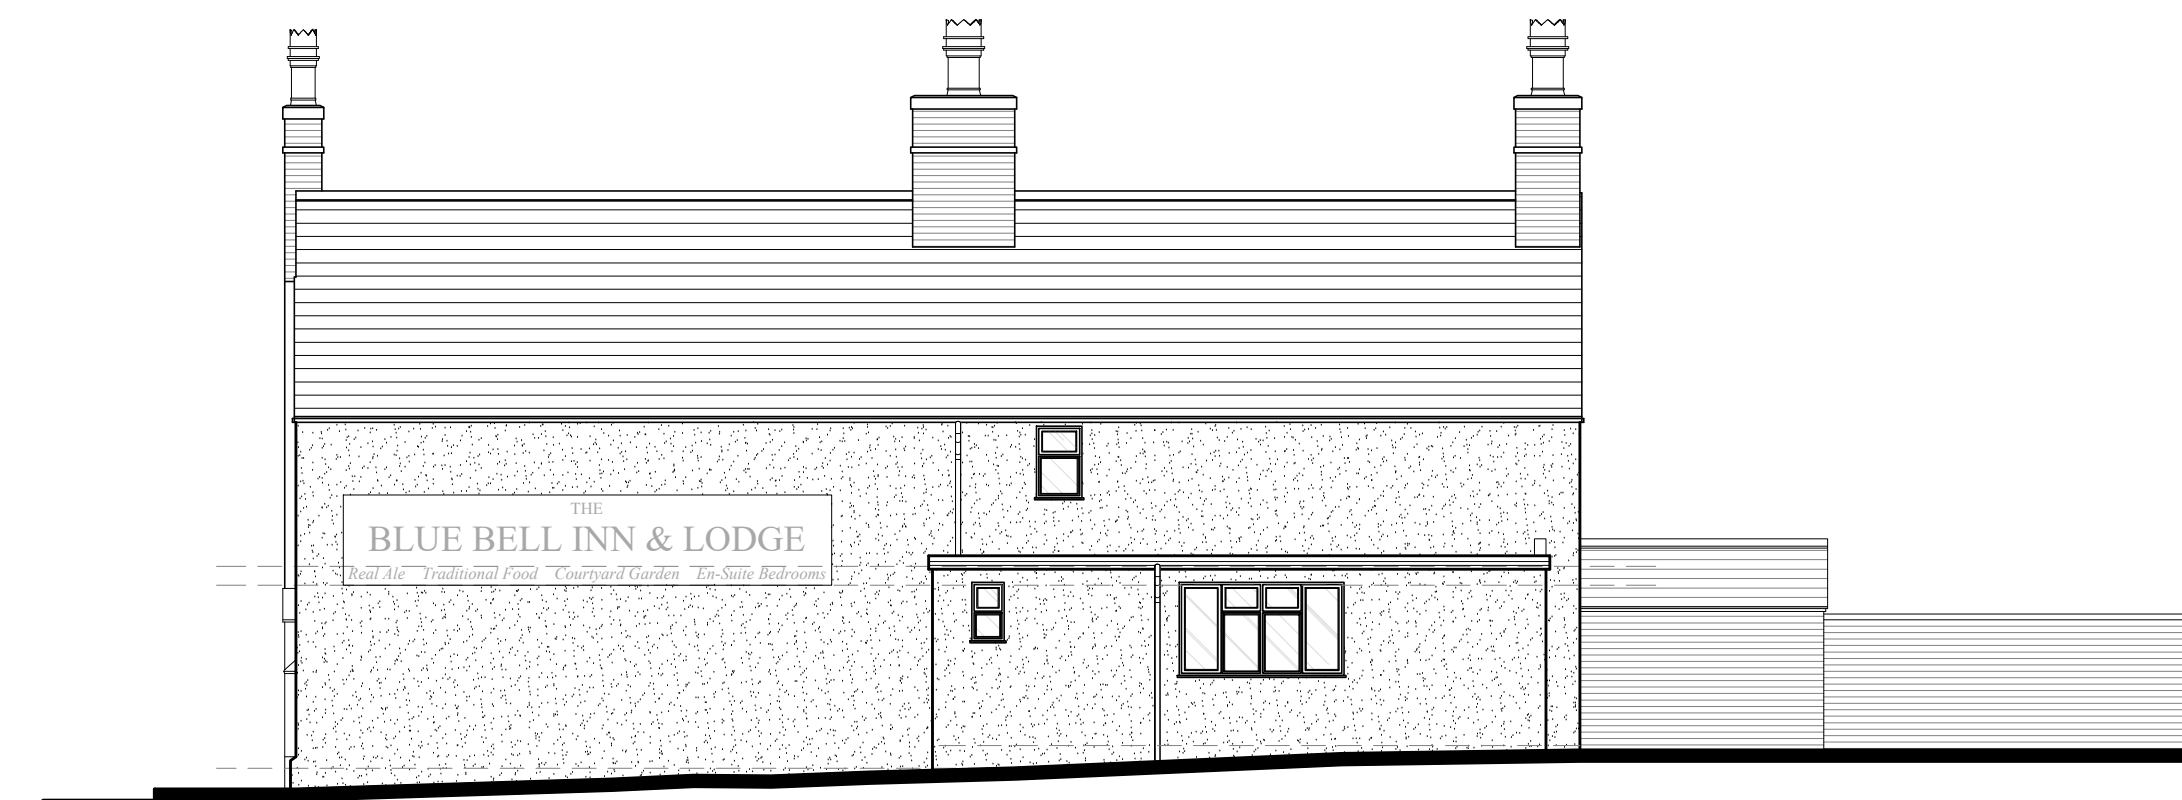


North East Elevation

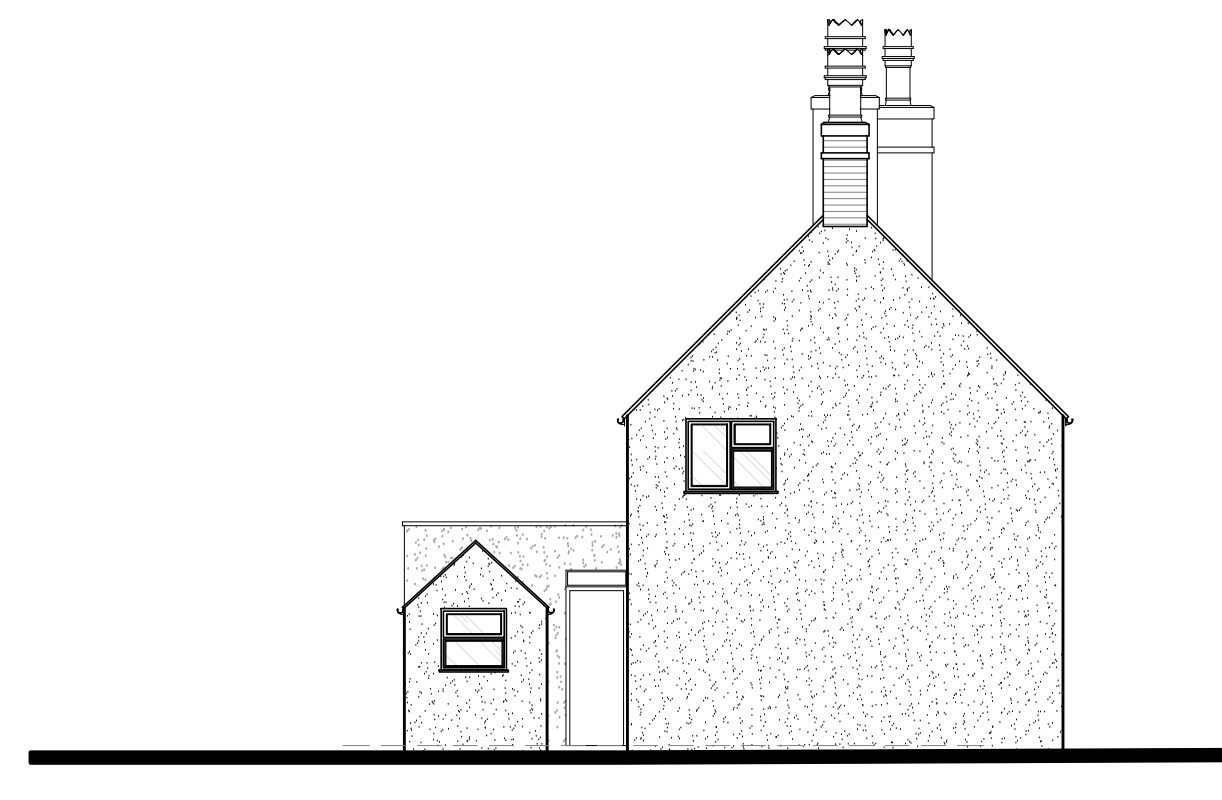

North West Elevation

Printed or electronic copies of this drawing can be scaled for planning purposes only. Any discrepancies with this drawing to be reported and clarified prior to commencing work on site, if in doubt - Ask.
Corporate Architecture Ltd accept no responsibility for works not undertaken fully in accordance with this drawing and relevant specifications.
Copyright © Corporate Architecture Limited

North point:

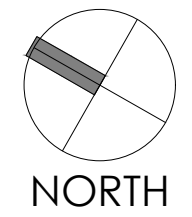

Notes:

Revision Log:

P1	Planning Issue	DR	21.06.23
Rev:	Description:	By:	Date:

Project:
Proposed Mixed Use Development -
Co-operative Store & Residential Accommodation
High Street,
Dezford
Leicester, LE9 9JF

Client:
Everards Brewery c/o APB

Scale:
0 1m 2m 3m 4m 5m 1:100

Drawn by:	Checked:	Date:	Paper Size:
CES	MVFA	Sept '22	A1

Drawing Title:
Existing Elevations

Drawing Status:
PLANNING ISSUE

Drawing Number:	Revision Number:
5166/JP/21/004	P1



CORPORATE ARCHITECTURE LIMITED
CHARTERED ARCHITECTS

HEAD OFFICE
Venari House, 1 Timbush Way,
Market Harborough,
Leicestershire, LE16 7XY
Tel: 01858 467476



office@corporatearchitecture.co.uk
www.corporatearchitecture.co.uk

